




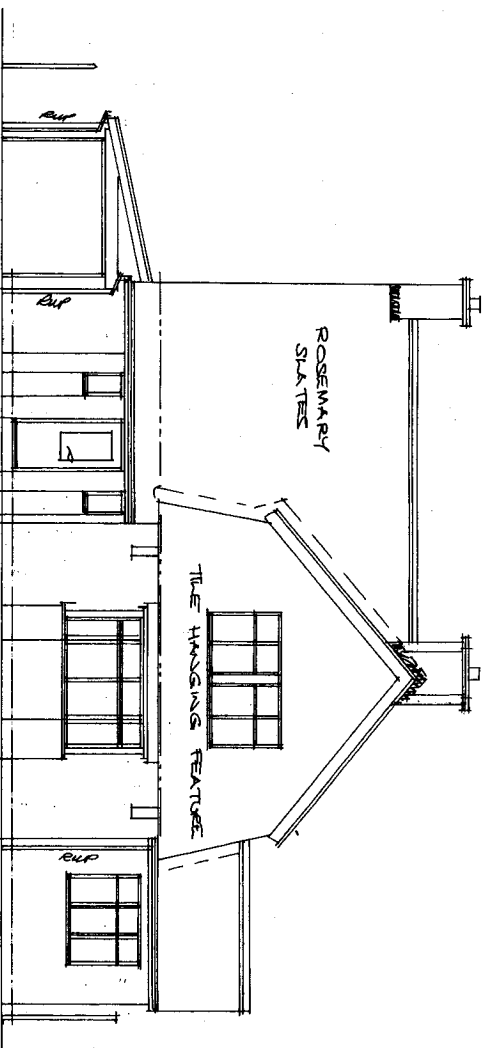


Front

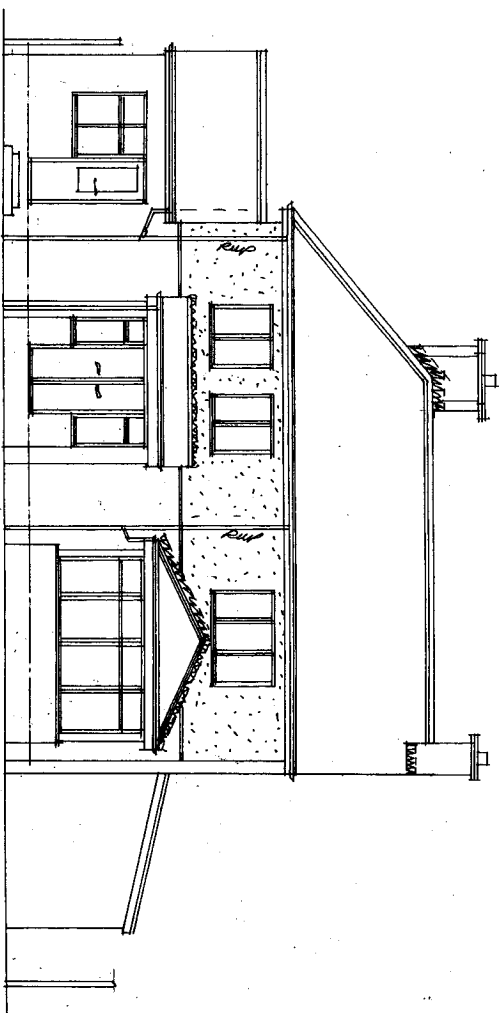

Rear

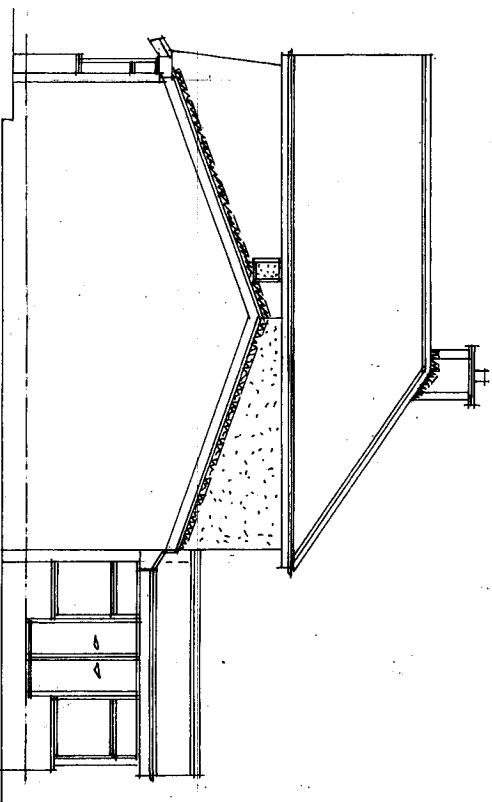


Side

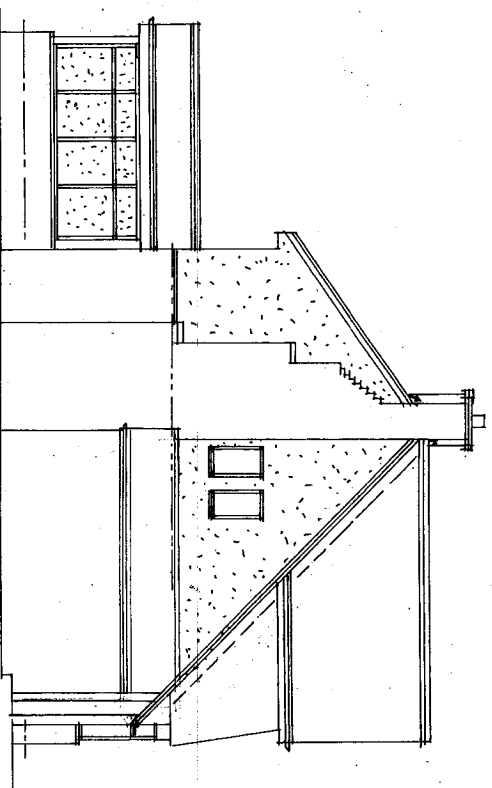

Side

Rev	Notes	Date


Garry Greetham Associates Residential Design Consultant Westwood House 18 Carr Lane Tonkersley Barnsley S75 3BE Tel(01226)746573	
Project: Extensions & Alterations	
Client: Mr. & Mrs. R. Williams	
Title: Elevations as Existing	
Address: 17 Moorland Ave, Dodworth, Barnsley. S70 6PQ	
Drawn by: 996	
Scale: 1:100 A3 Date: NOV 22	
Released by: 976-02 Rev:	
Member of the Chartered Institute of Architectural Technicians	

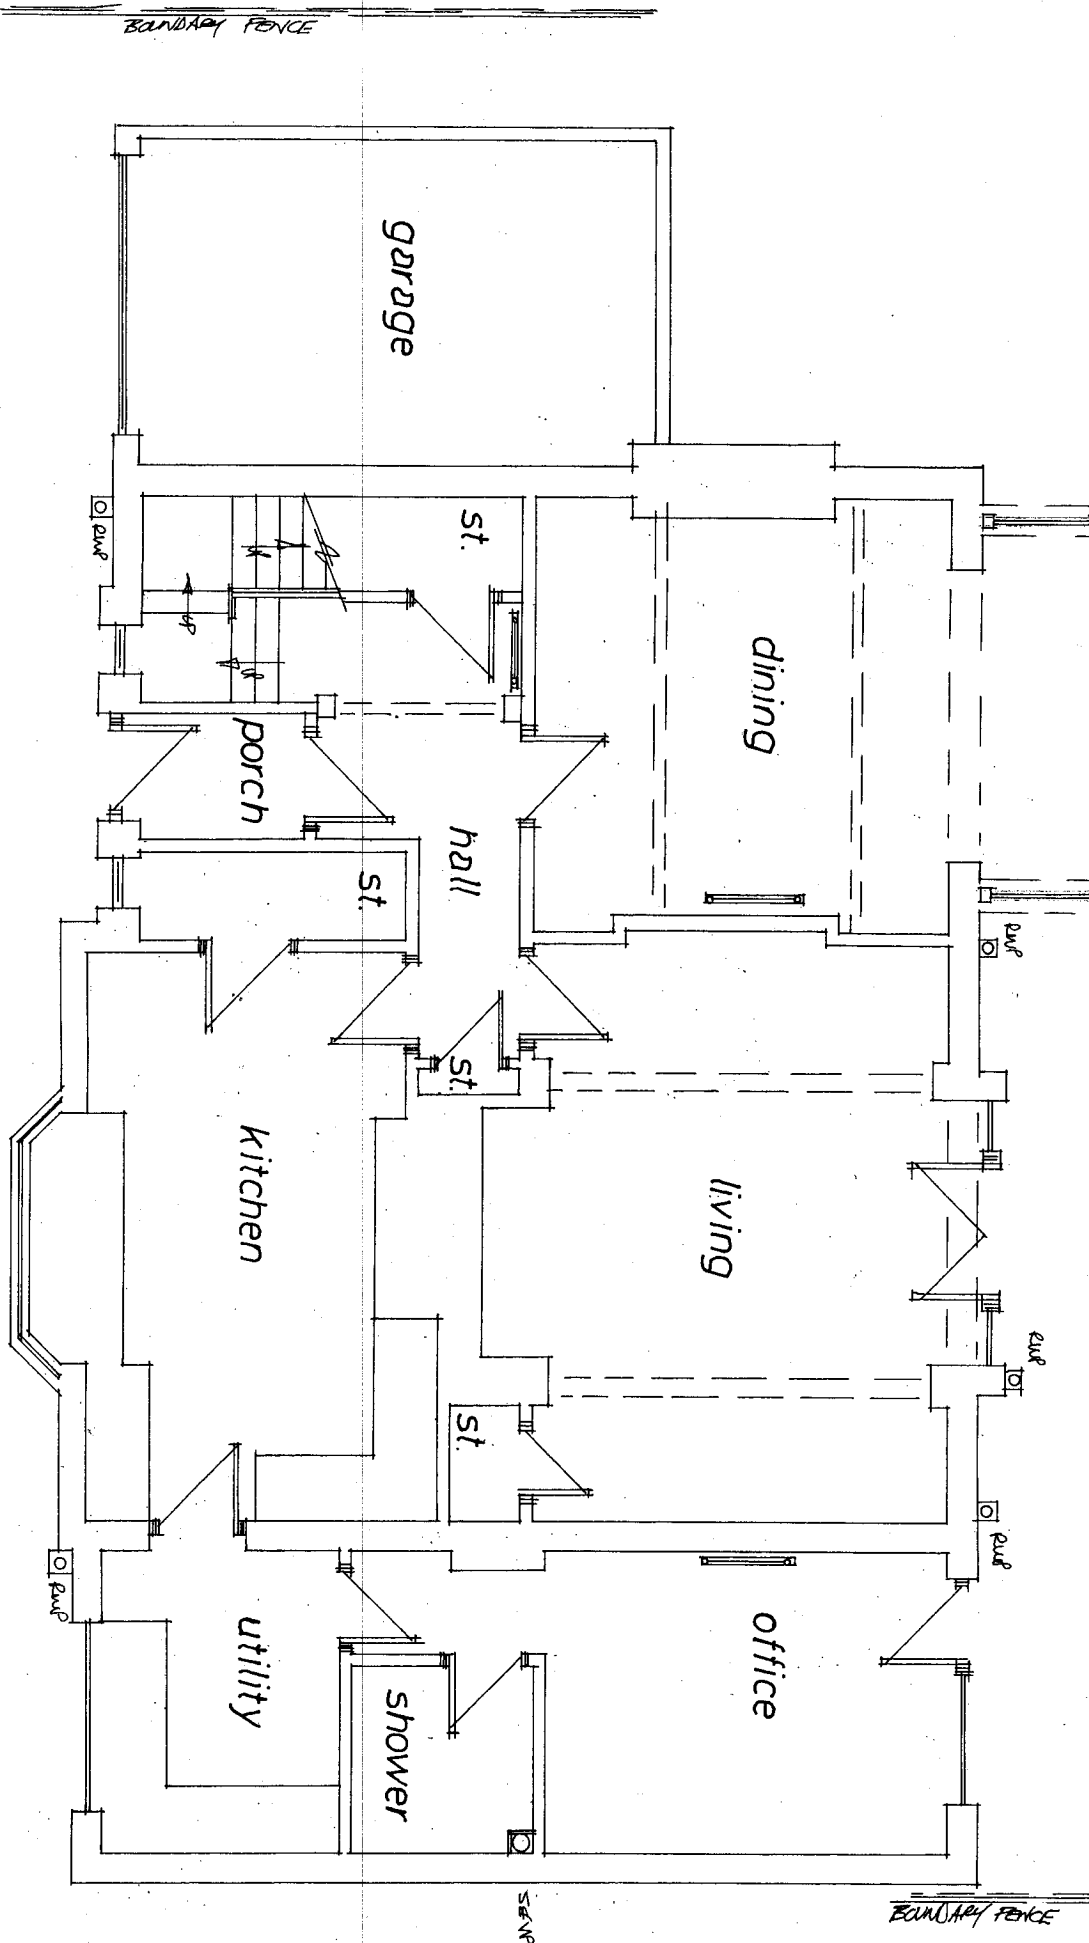

Rev	Notes	Date


Garry Greetham Associates
 Residential Design Consultant
 Westwood House
 18 Carr Lane
 Tankersley
 Barnsley S75 3BE
 Tel(01226)746573

PROJECT	Extensions & Alterations
CLIENT	Mr. & Mrs. R. Williams
TITLE	G. F. Layout as Existing
ADDRESS	17 Moorland Ave, Dodworth, Barnsley. S70 6PQ
DRAWN BY	ggg
SCALE	1:50 • A3 DATE May 22
DRAWING No	976-03
Member of the Chartered Institute of Architectural Technologists	

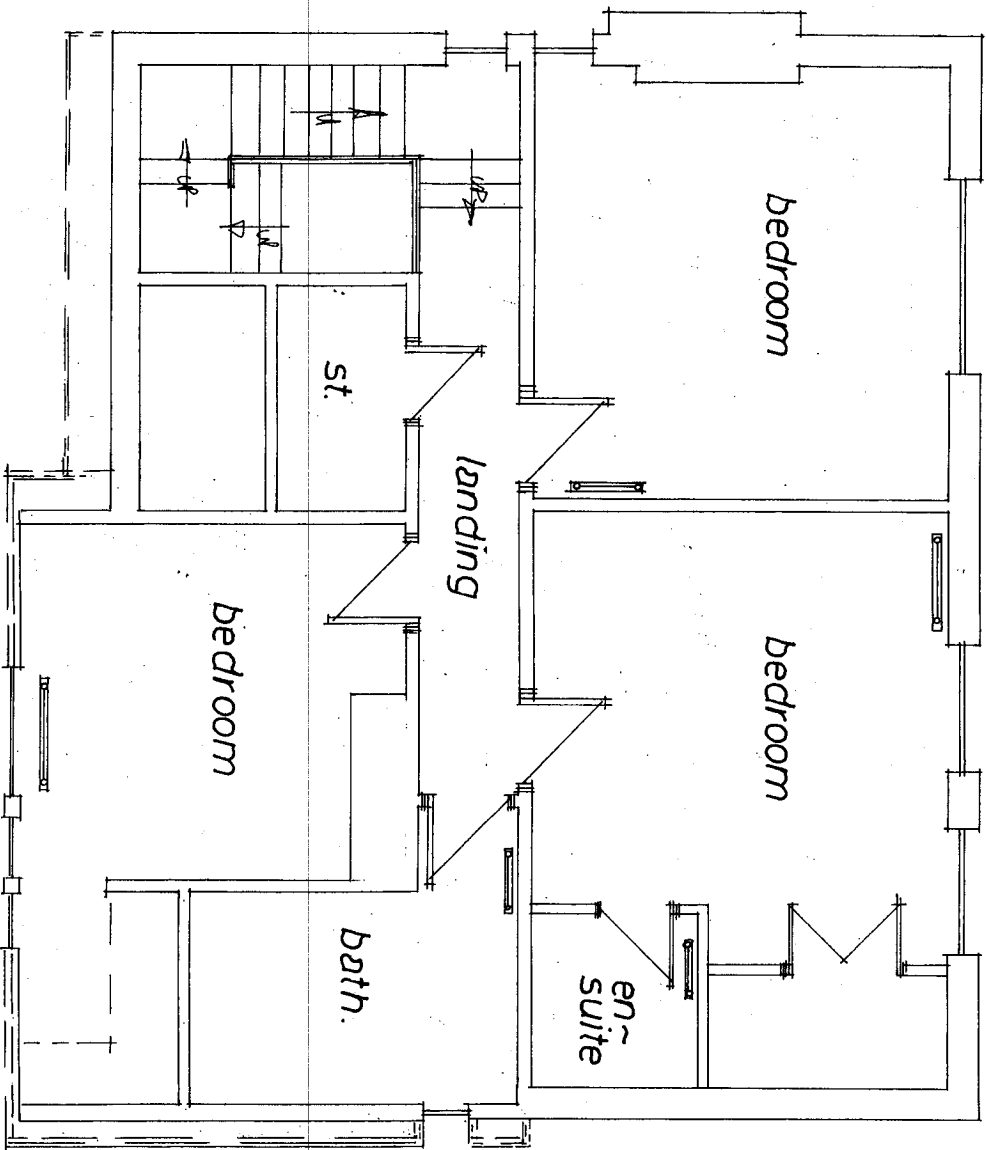


Rev	Notes	Date


Garry Greetham Associates Residential Design Consultant Westwood House 18 Carr Lane Tankersley Barnsley S75 3BE Tel(01226)746573	
PROJECT: Extensions & Alterations	
CLIENT: Mr. & Mrs. R. Williams	
TITLE: F. F. Layout as Existing	
ADDRESS: 17 Moorland Ave, Dodworth, Barnsley, S70 6PO	
DRAWN BY: 998	
SCALE: 1:50 @ A3 DATE: May 22	
DRAWING No. 976-04 REV	
Member of the Chartered Institute of Architectural Technologists	

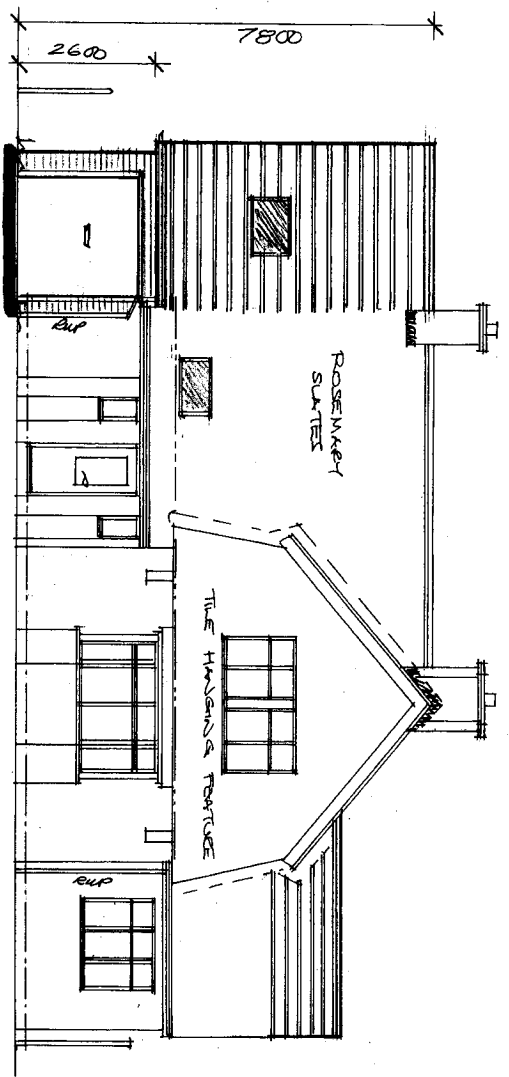


Front

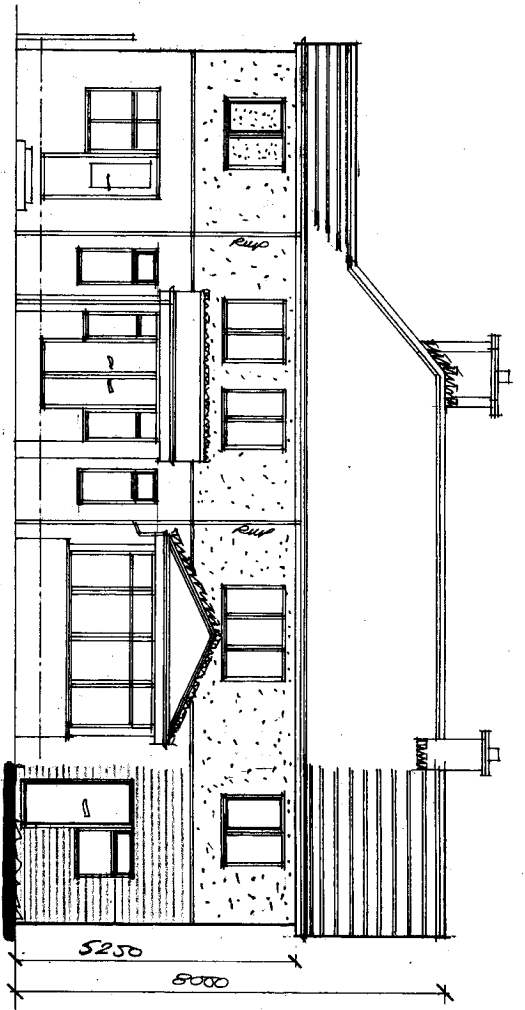

Rear

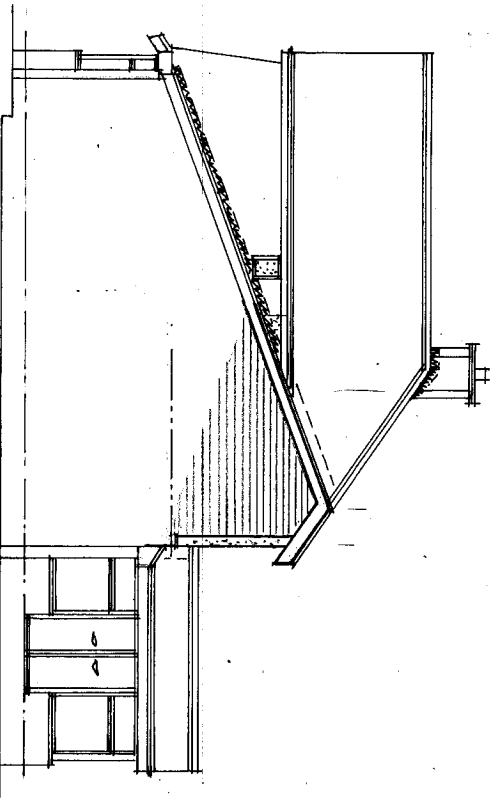

Side

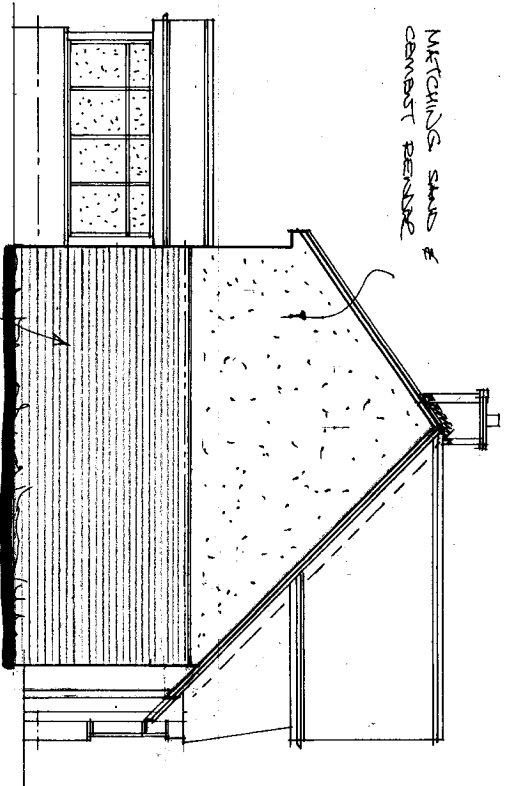

Side

MITCHINGS SAND &
CEMENT RENDER


MITCHINGS SAND &
BRICKWORK

Rev	Notes	Date

Garry Greetham Associates
Residential Design Consultant
Westwood House
18 Carr Lane
Tinkersley
Barnsley S75 3BE
Tel(01226)746573

Project Extensions & Alterations
Client Mr. & Mrs. R. Williams
Title Elevations as Proposed
Address 17 Moorland Ave, Dodworth,
Barnsley, S70 6PO
Drawn by GRS
Scale 1:100 @ A3 DATE MAY 22
Drawing No 976-05 REV


Member of the Chartered Institute of Architectural Technicians

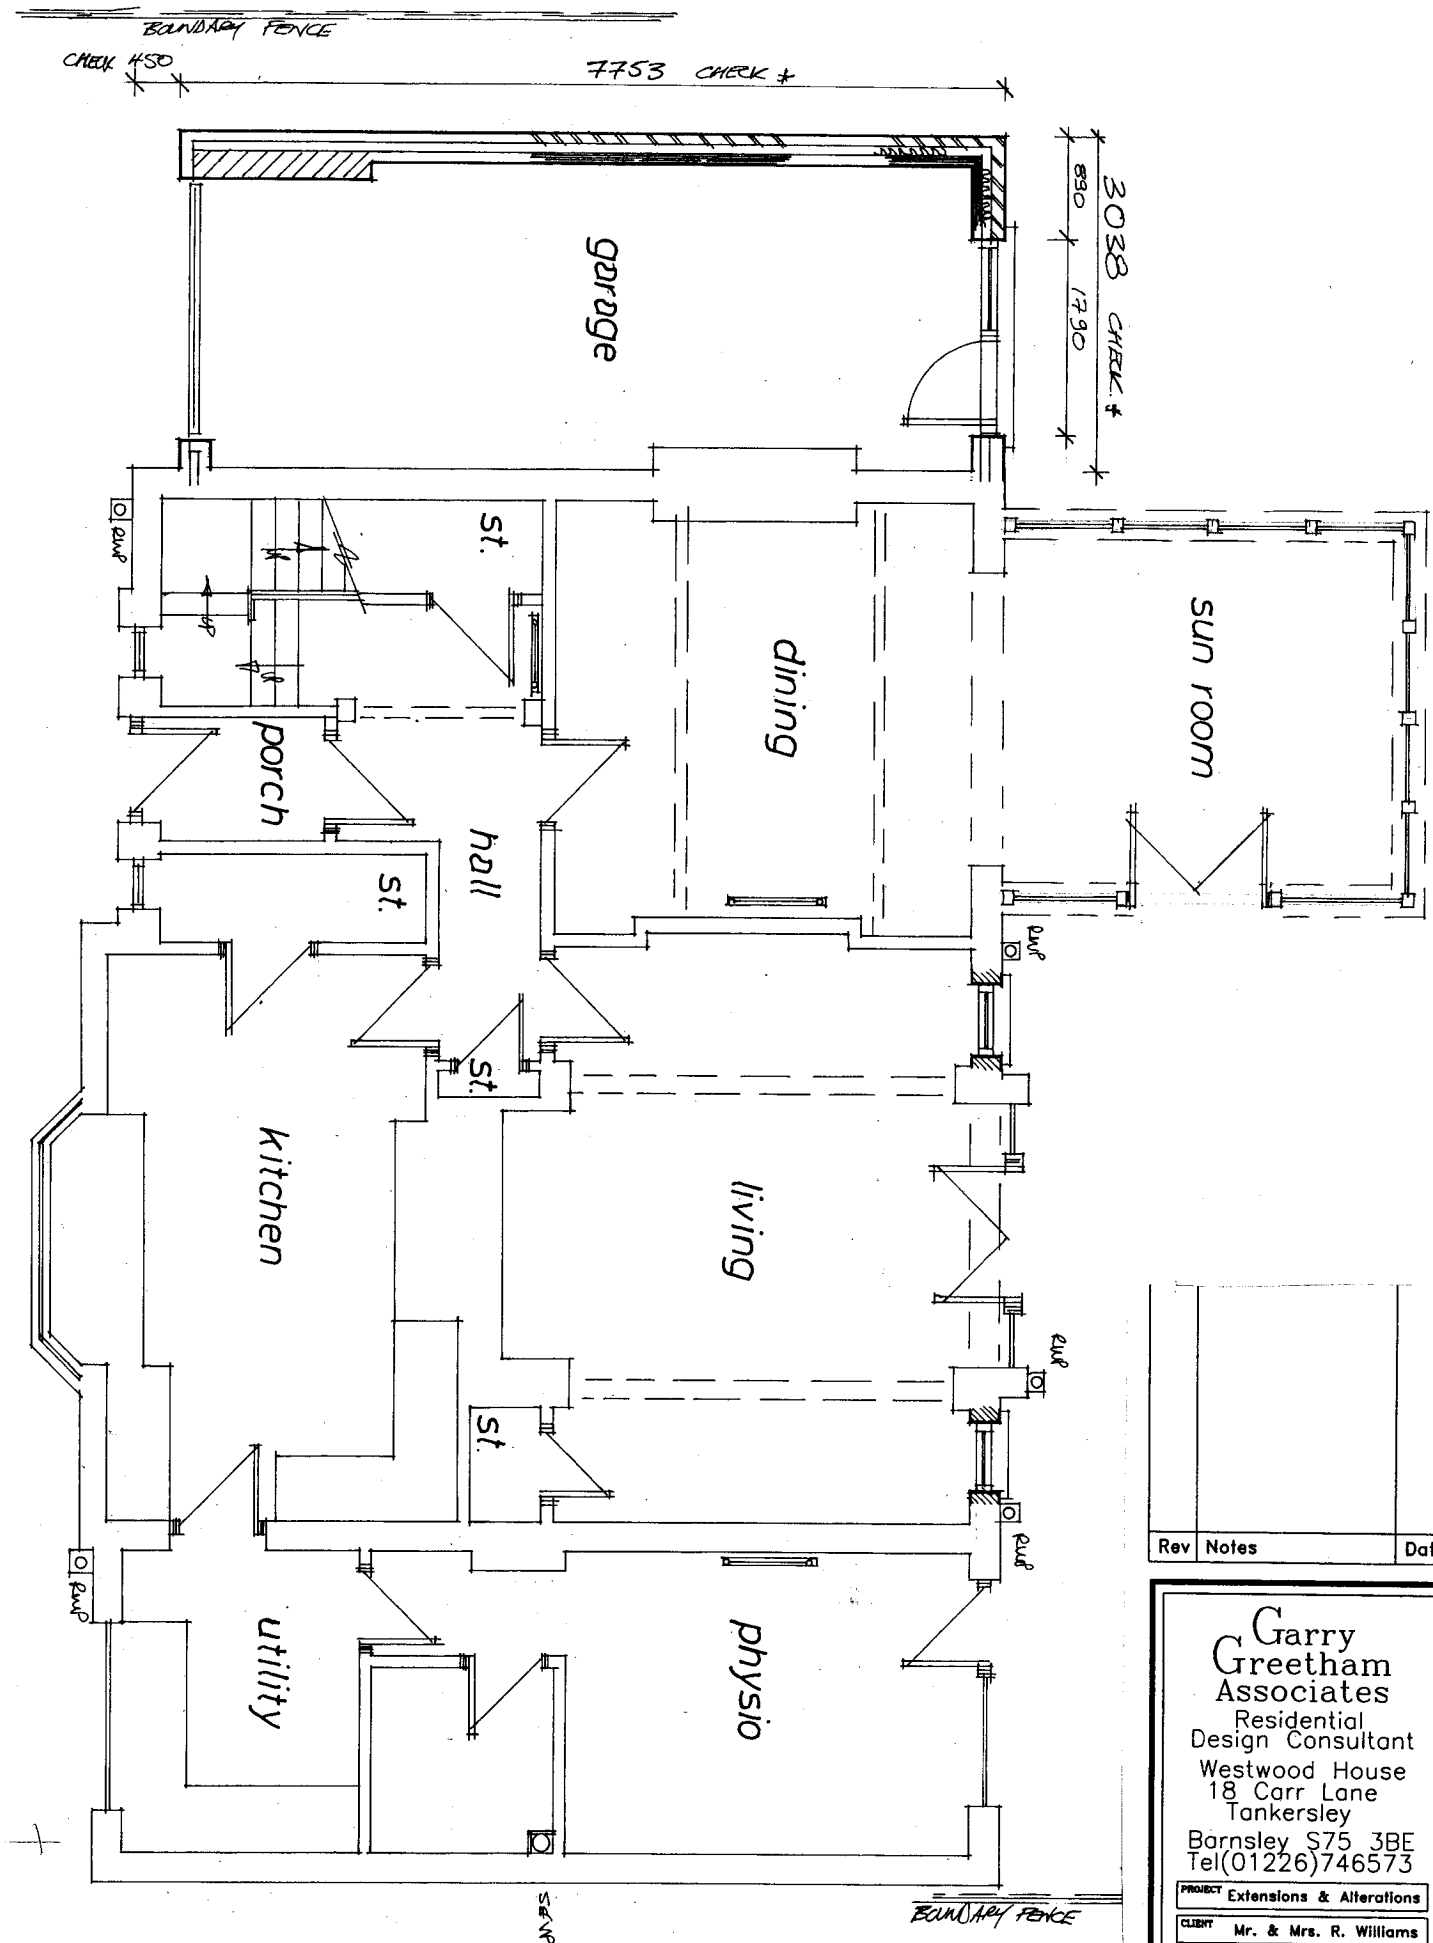

Rev	Notes	Date

Garry Greetham Associates
 Residential Design Consultant
 Westwood House
 18 Carr Lane
 Tankersley
 Barnsley S75 3BE
 Tel(01226)746573

PROJECT Extensions & Alterations
CLIENT Mr. & Mrs. R. Williams
TITLE G. F. Layout as Proposed
ADDRESS 17 Moorland Ave, Dodworth, Barnsley. S70 6PQ
DRAWN BY ggg
SCALE 1:50 **A3** **DATE** May 22
DRAWING No 976-06 **REV**
 Member of the Chartered Institute of Architectural Technologists

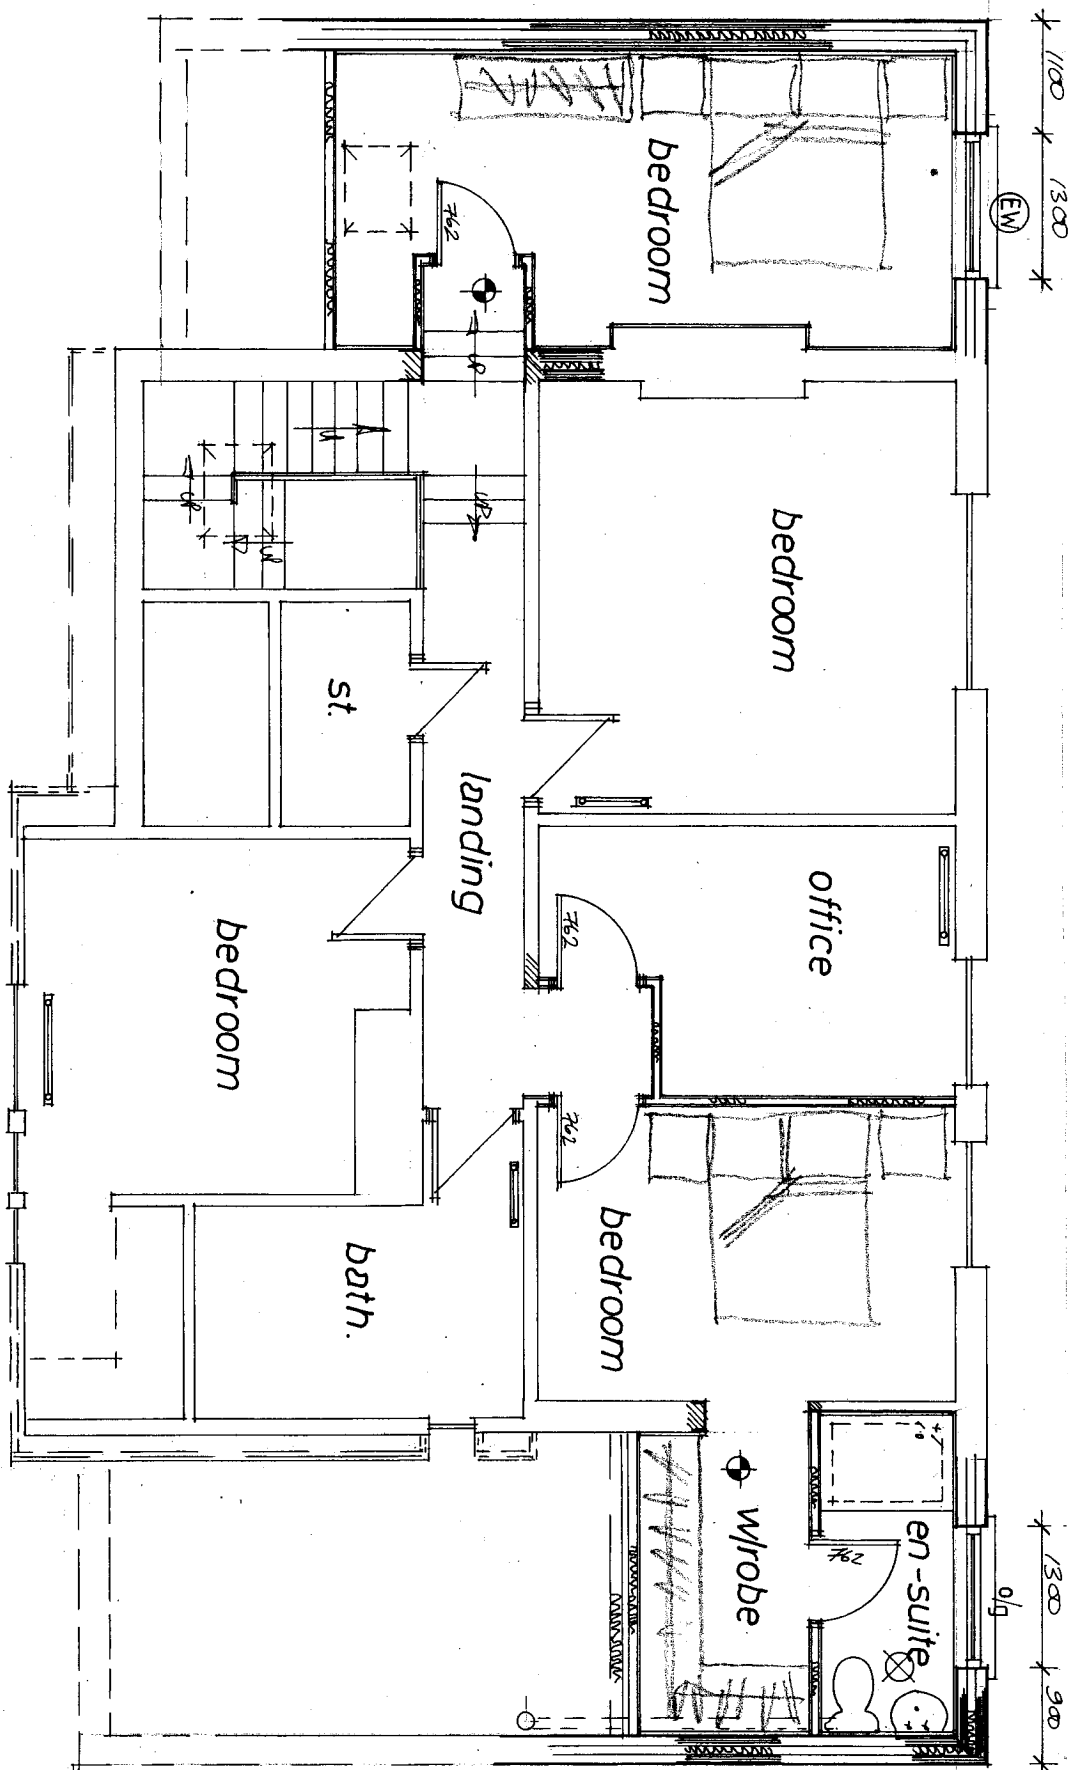

Rev	Notes	Date

Garry Greetham Associates Residential Design Consultant Westwood House 18 Carr Lane Tankersley Barnsley S75 3BE Tel(01226)746573	
PROJECT	Extensions & Alterations
CLIENT	Mr. & Mrs. R. Williams
TITLE	F. F. Layout as Proposed
ADDRESS	17 Moorland Ave, Dodworth, Barnsley. S70 6PQ
DRAWN BY	999
SCALE	1:50 • A3 DATE May 22
DRAWING No	976-07
REV	
Member of the Chartered Institute of Architectural Technologists	