


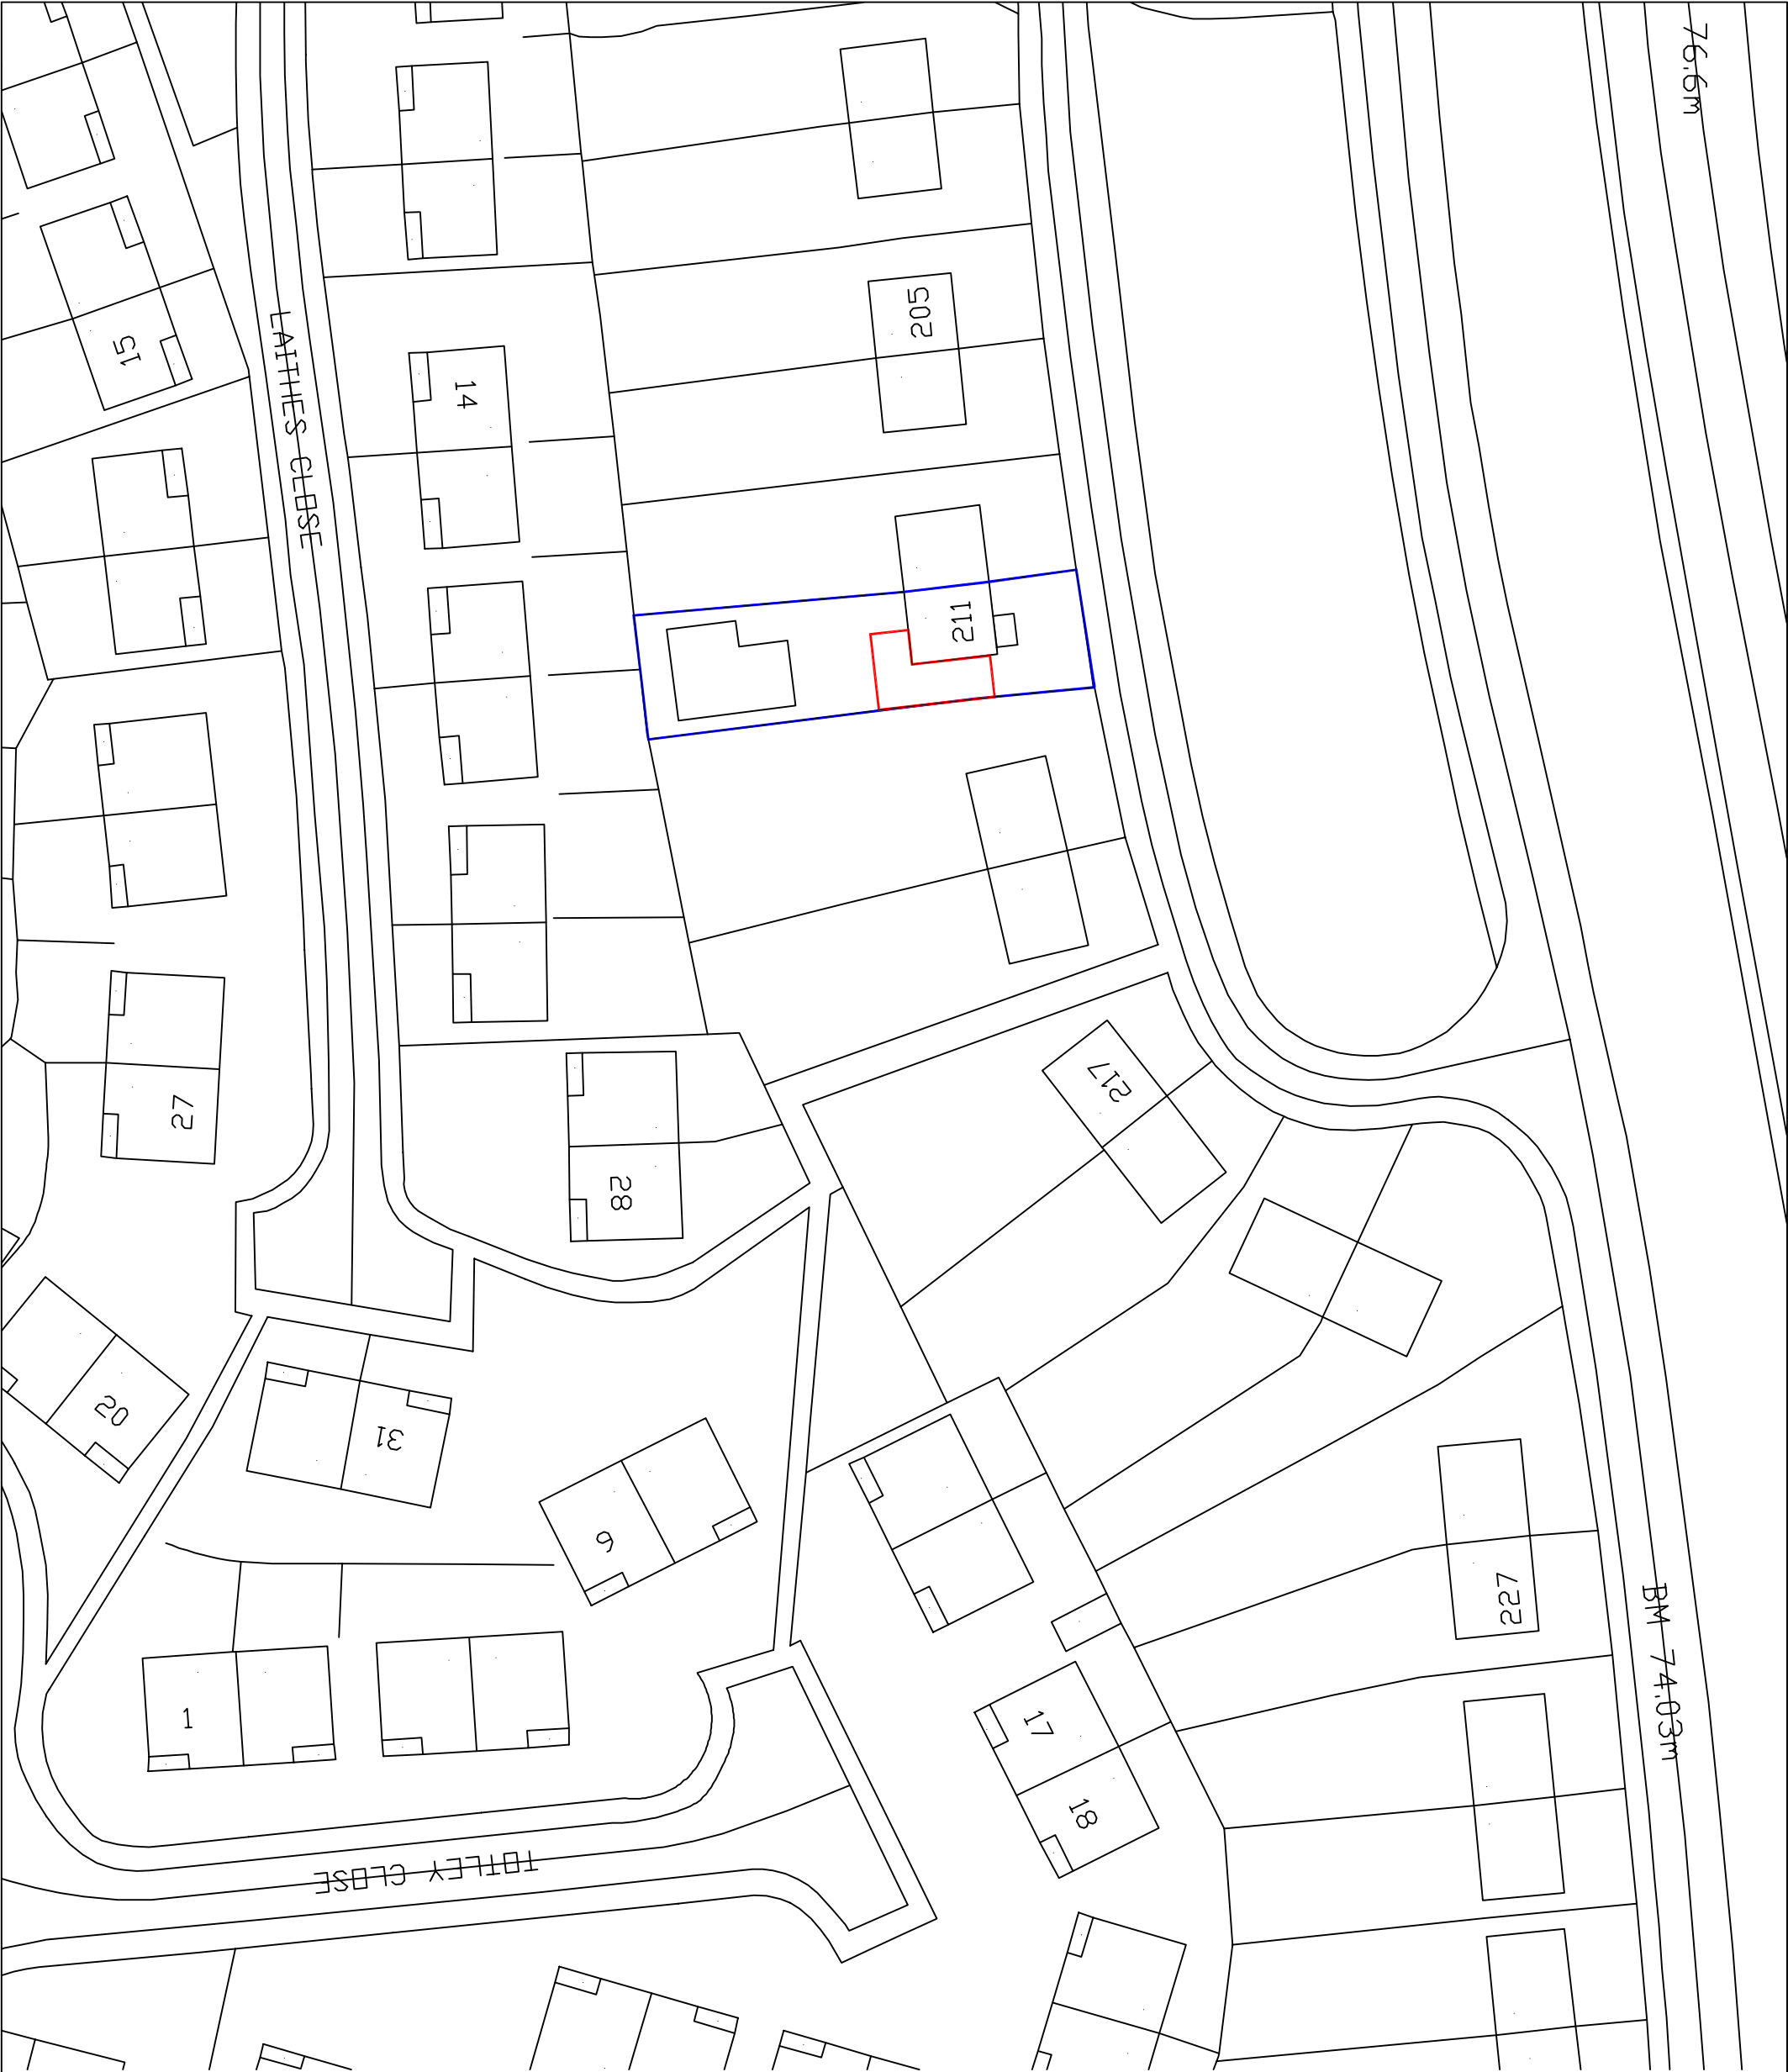

Revisions	A. A----		00-00-
This drawing is for planning permission only and is not a construction drawing.			
Drawing Title	BLOCK-PLAN		
Job No. - Dwg No.	CH/2013/11	.	—
Client:	CHRIS HARDCASTE 211 LATHES LANE ATHENSLEY SOUTH BARNSELEY S71 3AN		
Scale.	1:500		