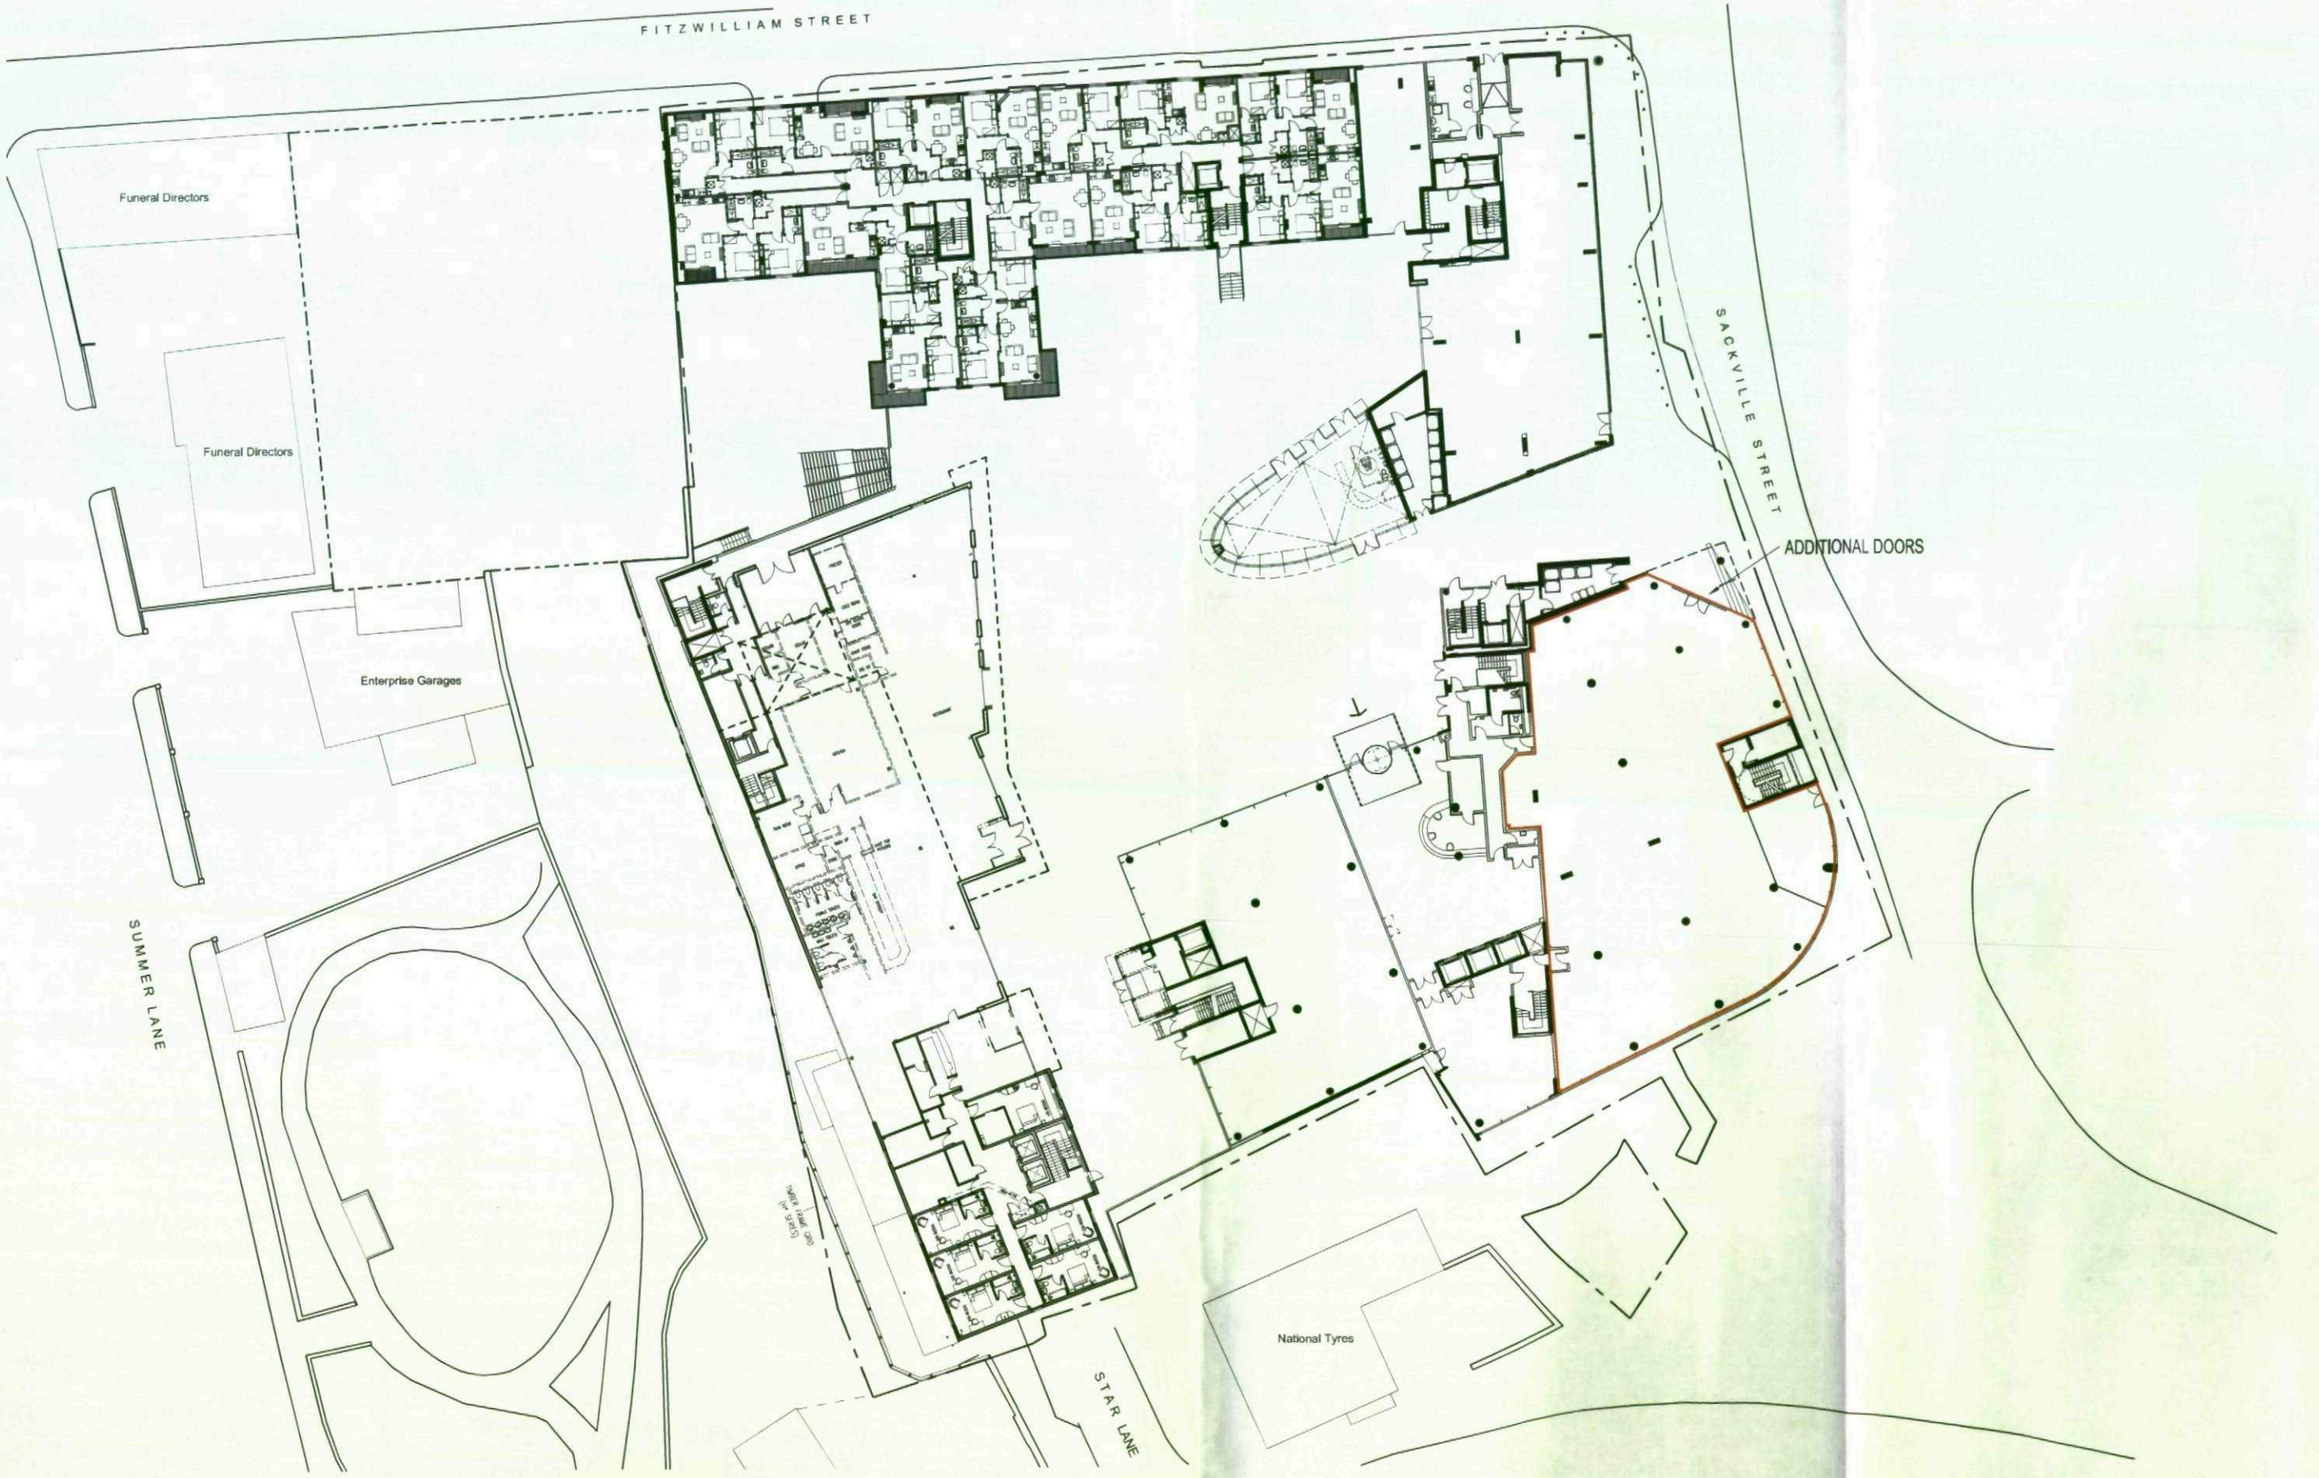


# LEVEL 4 OVERALL SITE PLAN

X:\22058_Gateway_Plaza\Drawings\22058_SK_104.dwg, 16/01/2009 09:38:23

## GATEWAY PLAZA, BARNSLEY

22058/SK/104 -

APPLICATION TO VARY CONDITION TO ALLOW D1 USE

© COPYRIGHT

TALBOT CHAMBERS 2-6 NORTH CHURCH STREET SHEFFIELD S1 2DH
FAX 0114 2490966 www.axis-architecture.co.uk

SCALE 1:500

AXIS ARCHITECTURE