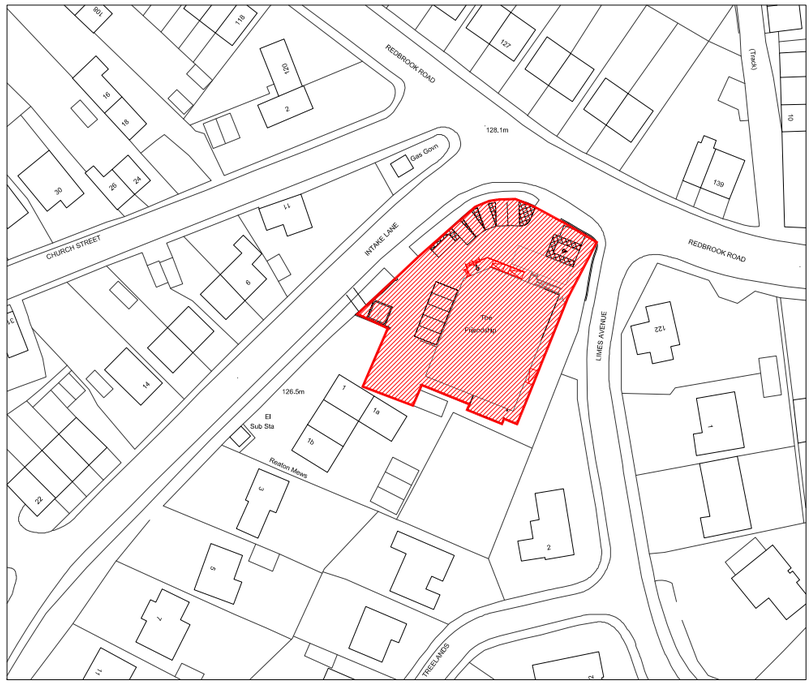


LOCATION PLAN
(scale 1:1250@A3)

N

Revision	Date	Description

Walbrook | management

New Broad Street House
35 New Broad Street
London
EC2M 1NH

tel: 020 3009 3061
email: Info@walbrookmanagement.com

Status
PLANNING

Client
SAINSBURY'S LOCAL

Project Title
THE FRIENDSHIP INN
BARNSLEY, REDBROOK ROAD
SOUTH YORKSHIRE S75 2RE

Drawing Title
LOCATION PLAN

SITE REF. 7725

Project Number	Drawing Number	Revision
11/W7725	201	

Drawn	Checked	Scale	Date
AM		1:1250@A3	14/05/2012

The content of this drawing is the property of Walbrook Management LLP and may not be copied in whole or part without formal consent.