


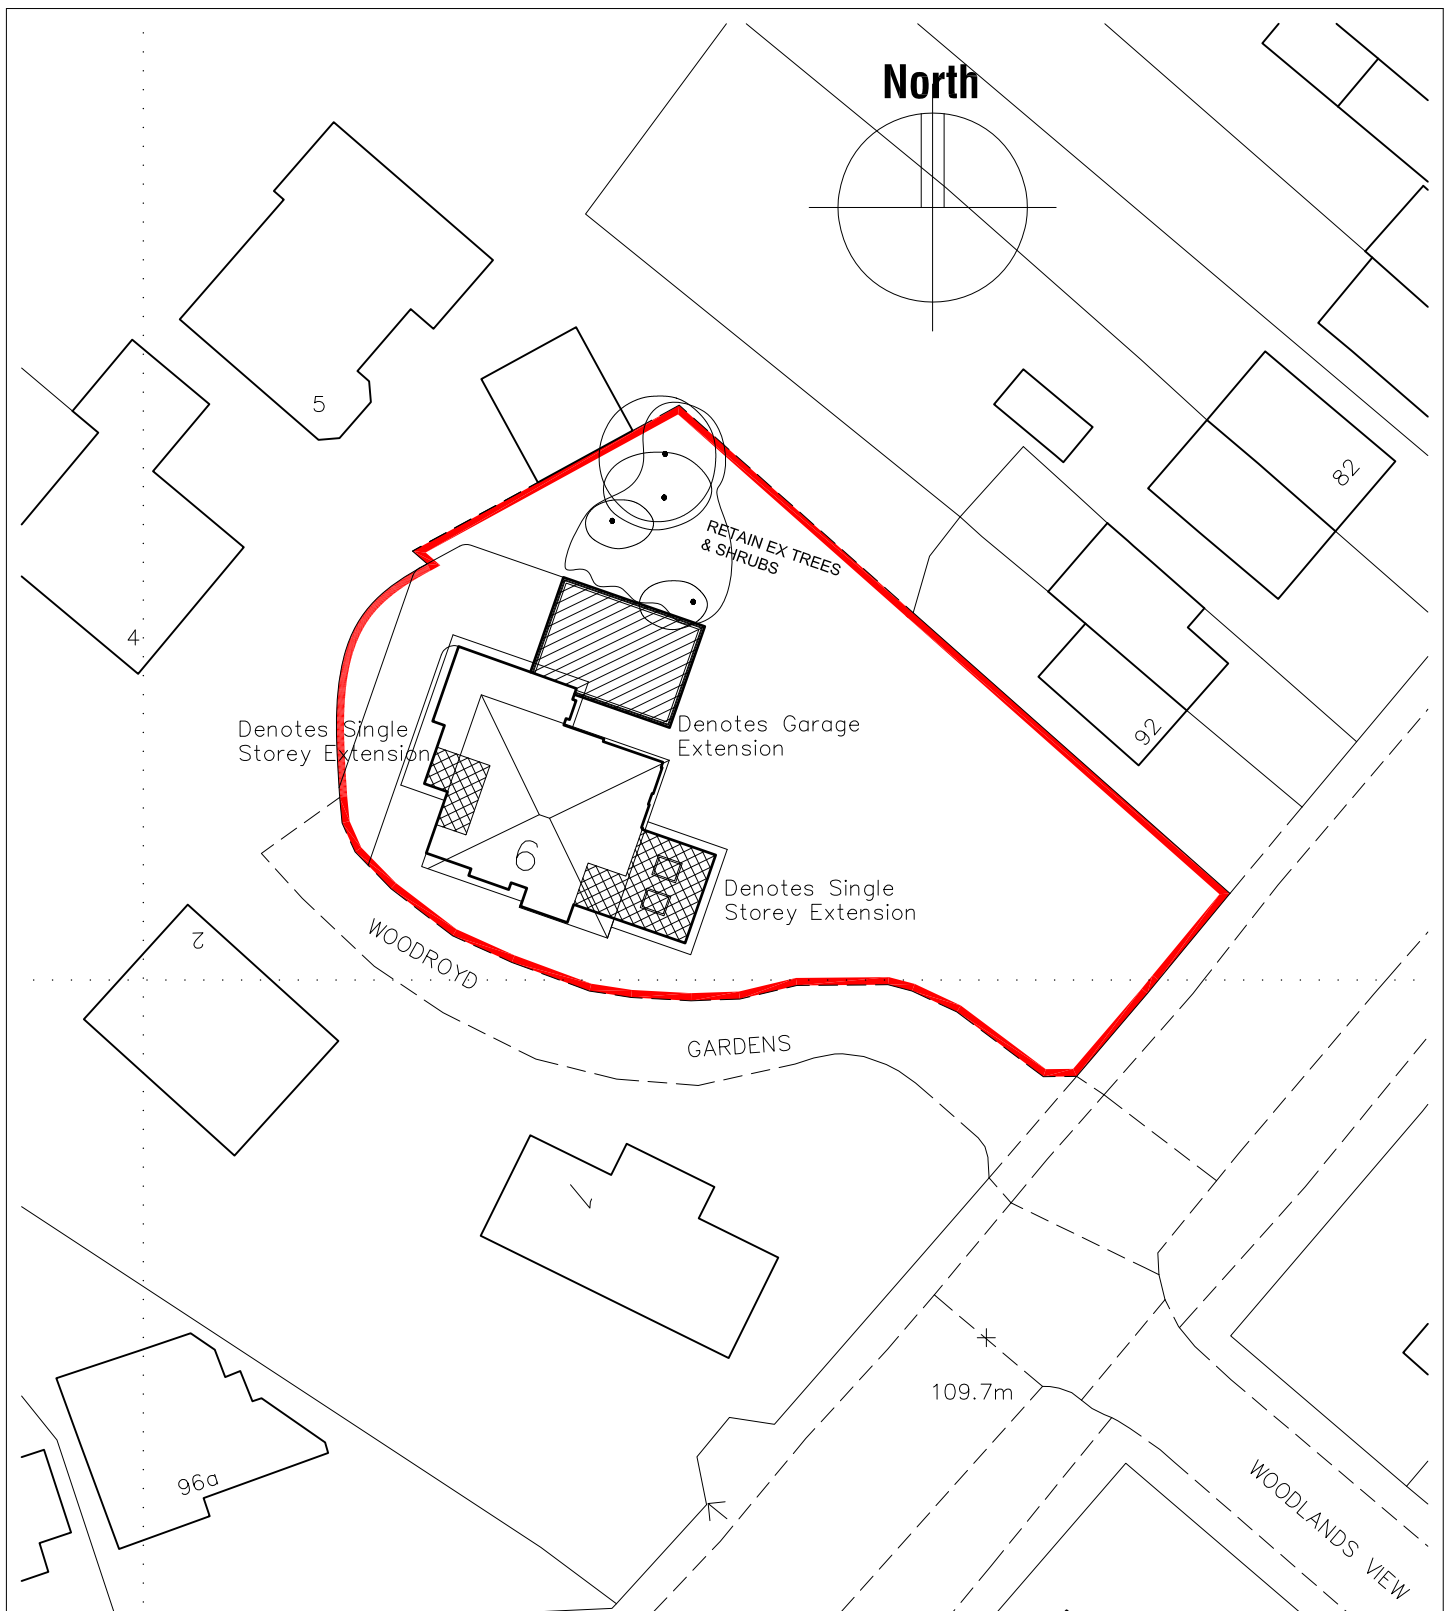

A - 19/05/2021 - Coordinated with Arboricultural Reports.

6 WOODROYD GARDENS, WOMBWELL,  
BARNSELY,  
S73 0HB.

## PROPOSED BLOCK PLAN

Ref: 202028

Date: MARCH 2021

Scale: 1:500 @ A4

Drwg No: 08

**JE**  
Building Design Services

**JE Architectural Ltd**  
23 Windmill Road, Wombwell,  
Barnsley, S73 8PW.  
Tel: 01226 754507  
Email: jealtd@btconnect.com

This drawing and the copyright is the Architectural Company's property and maybe used or reproduced only by agreement. All Dimensions in Millimetres Unless specified otherwise and subject to verification on site.