



Front

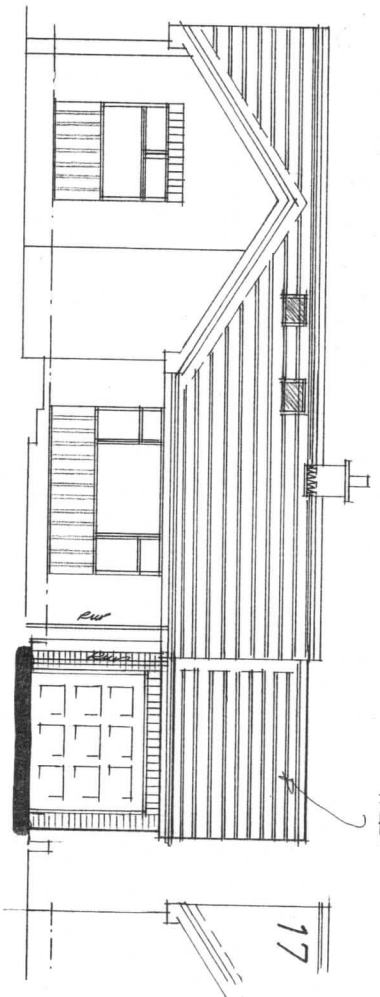

MATCHING CONCRETE
PROJECTED
INTERLOCKING
TILES.

Rear

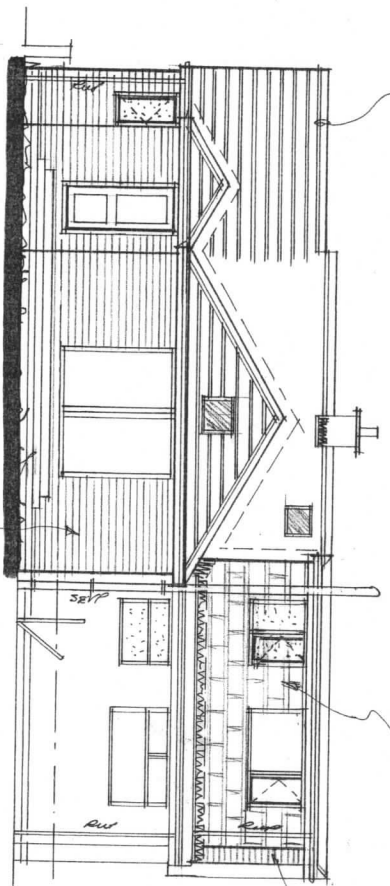


MATCHING FIBRE CEMENT
SLATE

VERTICAL TILE HANDLING


MATCHING
BRICK
PIERS.

150mm (min.) UPSTAND TO
CARE & LEAD FLASHINGS

Side

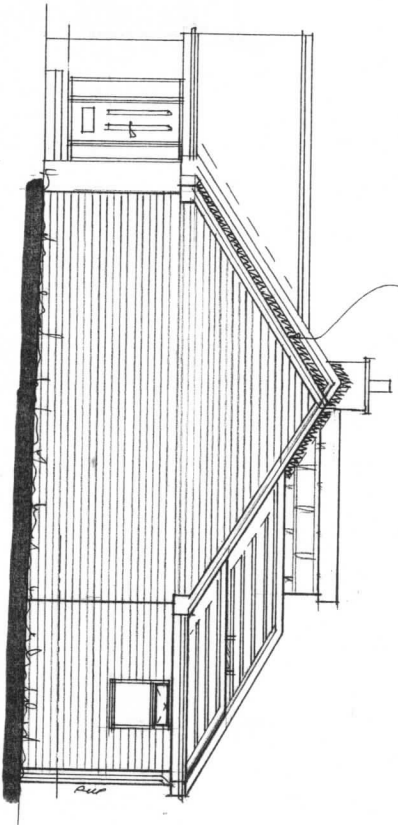

Side

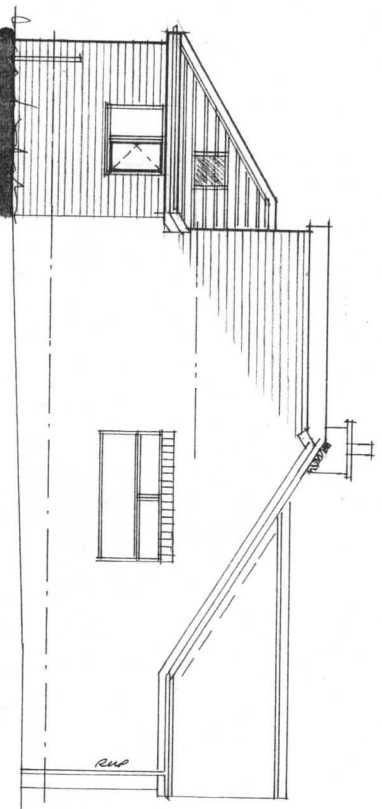

B	RIDGE ROOF	10/17
A	FRONT E.A. A.T	03/17
Rev	Notes	Date

Garry
Greetham
Associates
Residential
Design Consultant
Westwood House
18 Carr Lane
Tonkersley
Barnsley S75 3BE
Tel(01226)746573

PROJECT Various Extensions

CLIENT Miss. Lauren Atkinson

TITLE Elevations as Proposed



ADDRESS 15 Greystones Avenue,
Ward Green,
Barnsley. S70 5JQ.

DRAWN BY 990

SCALE 1:100 DATE JUL 17

DRAWING No 863-05

Member of the Chartered Institute
of Architectural Technicians

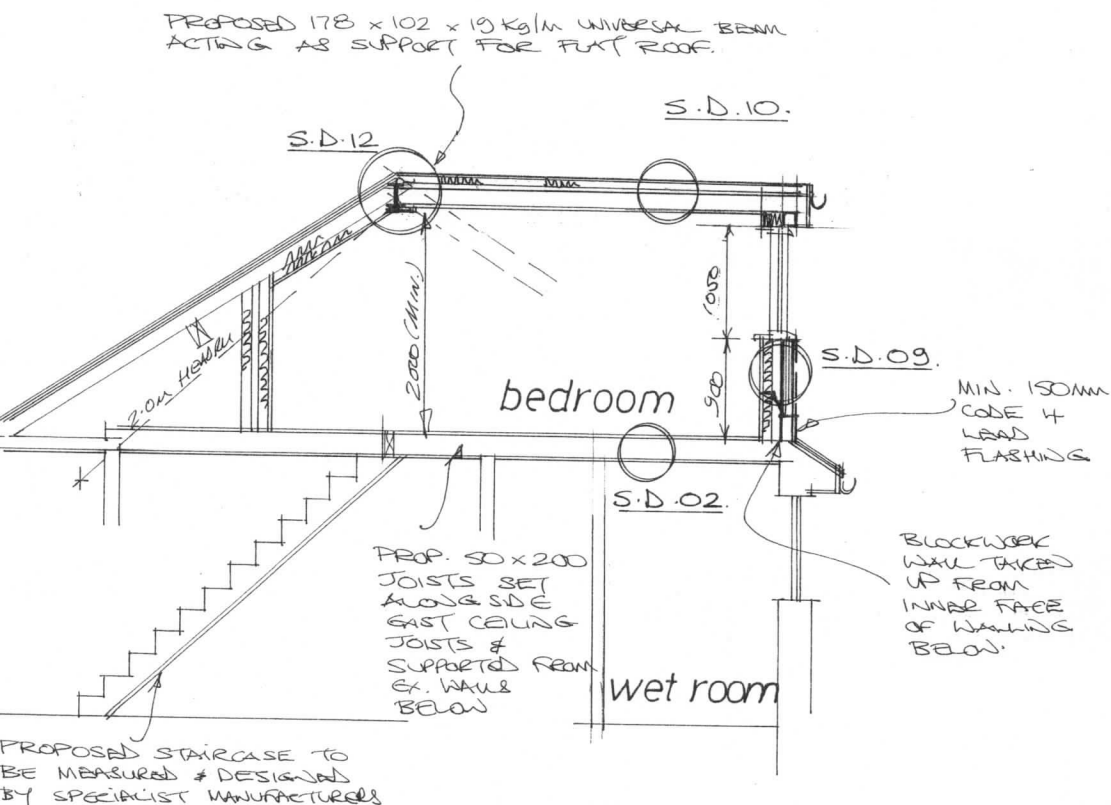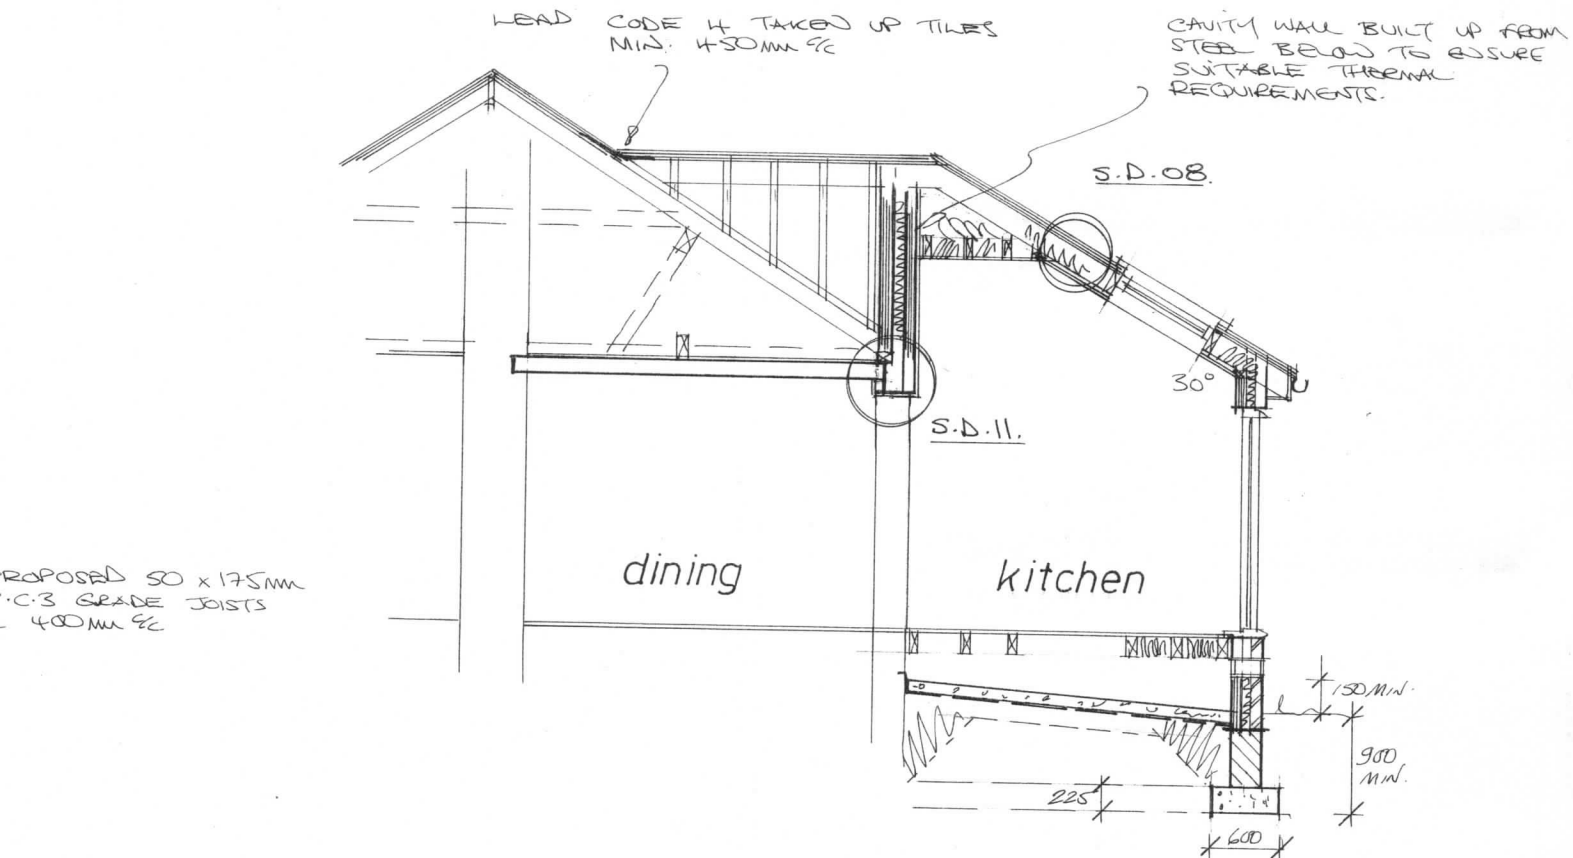

B	DORMER ALTERED	10/17
A	ENGINEER INFO	10/17
Rev	Notes	Date

Garry Greetham Associates	
Residential Design Consultant	
Westwood House 18 Carr Lane Tankersley Barnsley S75 3BE Tel: 01226 746573	
PROJECT	Various Extensions
CLIENT	Miss. Lauren Atkinson
TITLE	Typical Sections
ADDRESS	15 Greystones Avenue, Ward Green, Barnsley. S70 5JQ.
DRAWN BY	999
SCALE	1:50 DATE Aug 17
DRAWING No	863-07 REV
Member of the Chartered Institute of Architectural Technologists	