


15 Medway Close
Barugh Green
Barnsley
S75 1NY

07762656187
steven@drawit.biz
www.drawit.biz

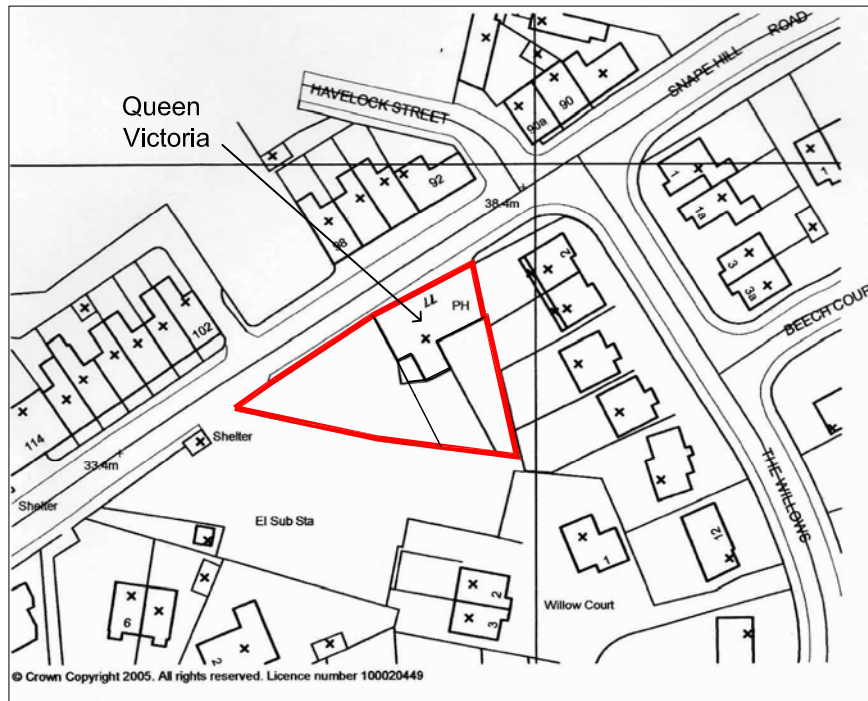

© Crown Copyright 2005. All rights reserved. Licence number 100020449

PLANNING

Existing

CLIENT:
Mr P Harper

PROJECT: Proposed new shed & perimeter fence

DWG OF:
Site Location Plan

SITE ADDRESS: The Queen Victoria, Snake Hill, Darfield
Barnsley S73 9LP

Drawn by: SH	Scale: 1:1250	Date: 30/05/2012
Dwg No: 1207_101	rev	

A4 Sheet

© Copyright Draw it 2010