



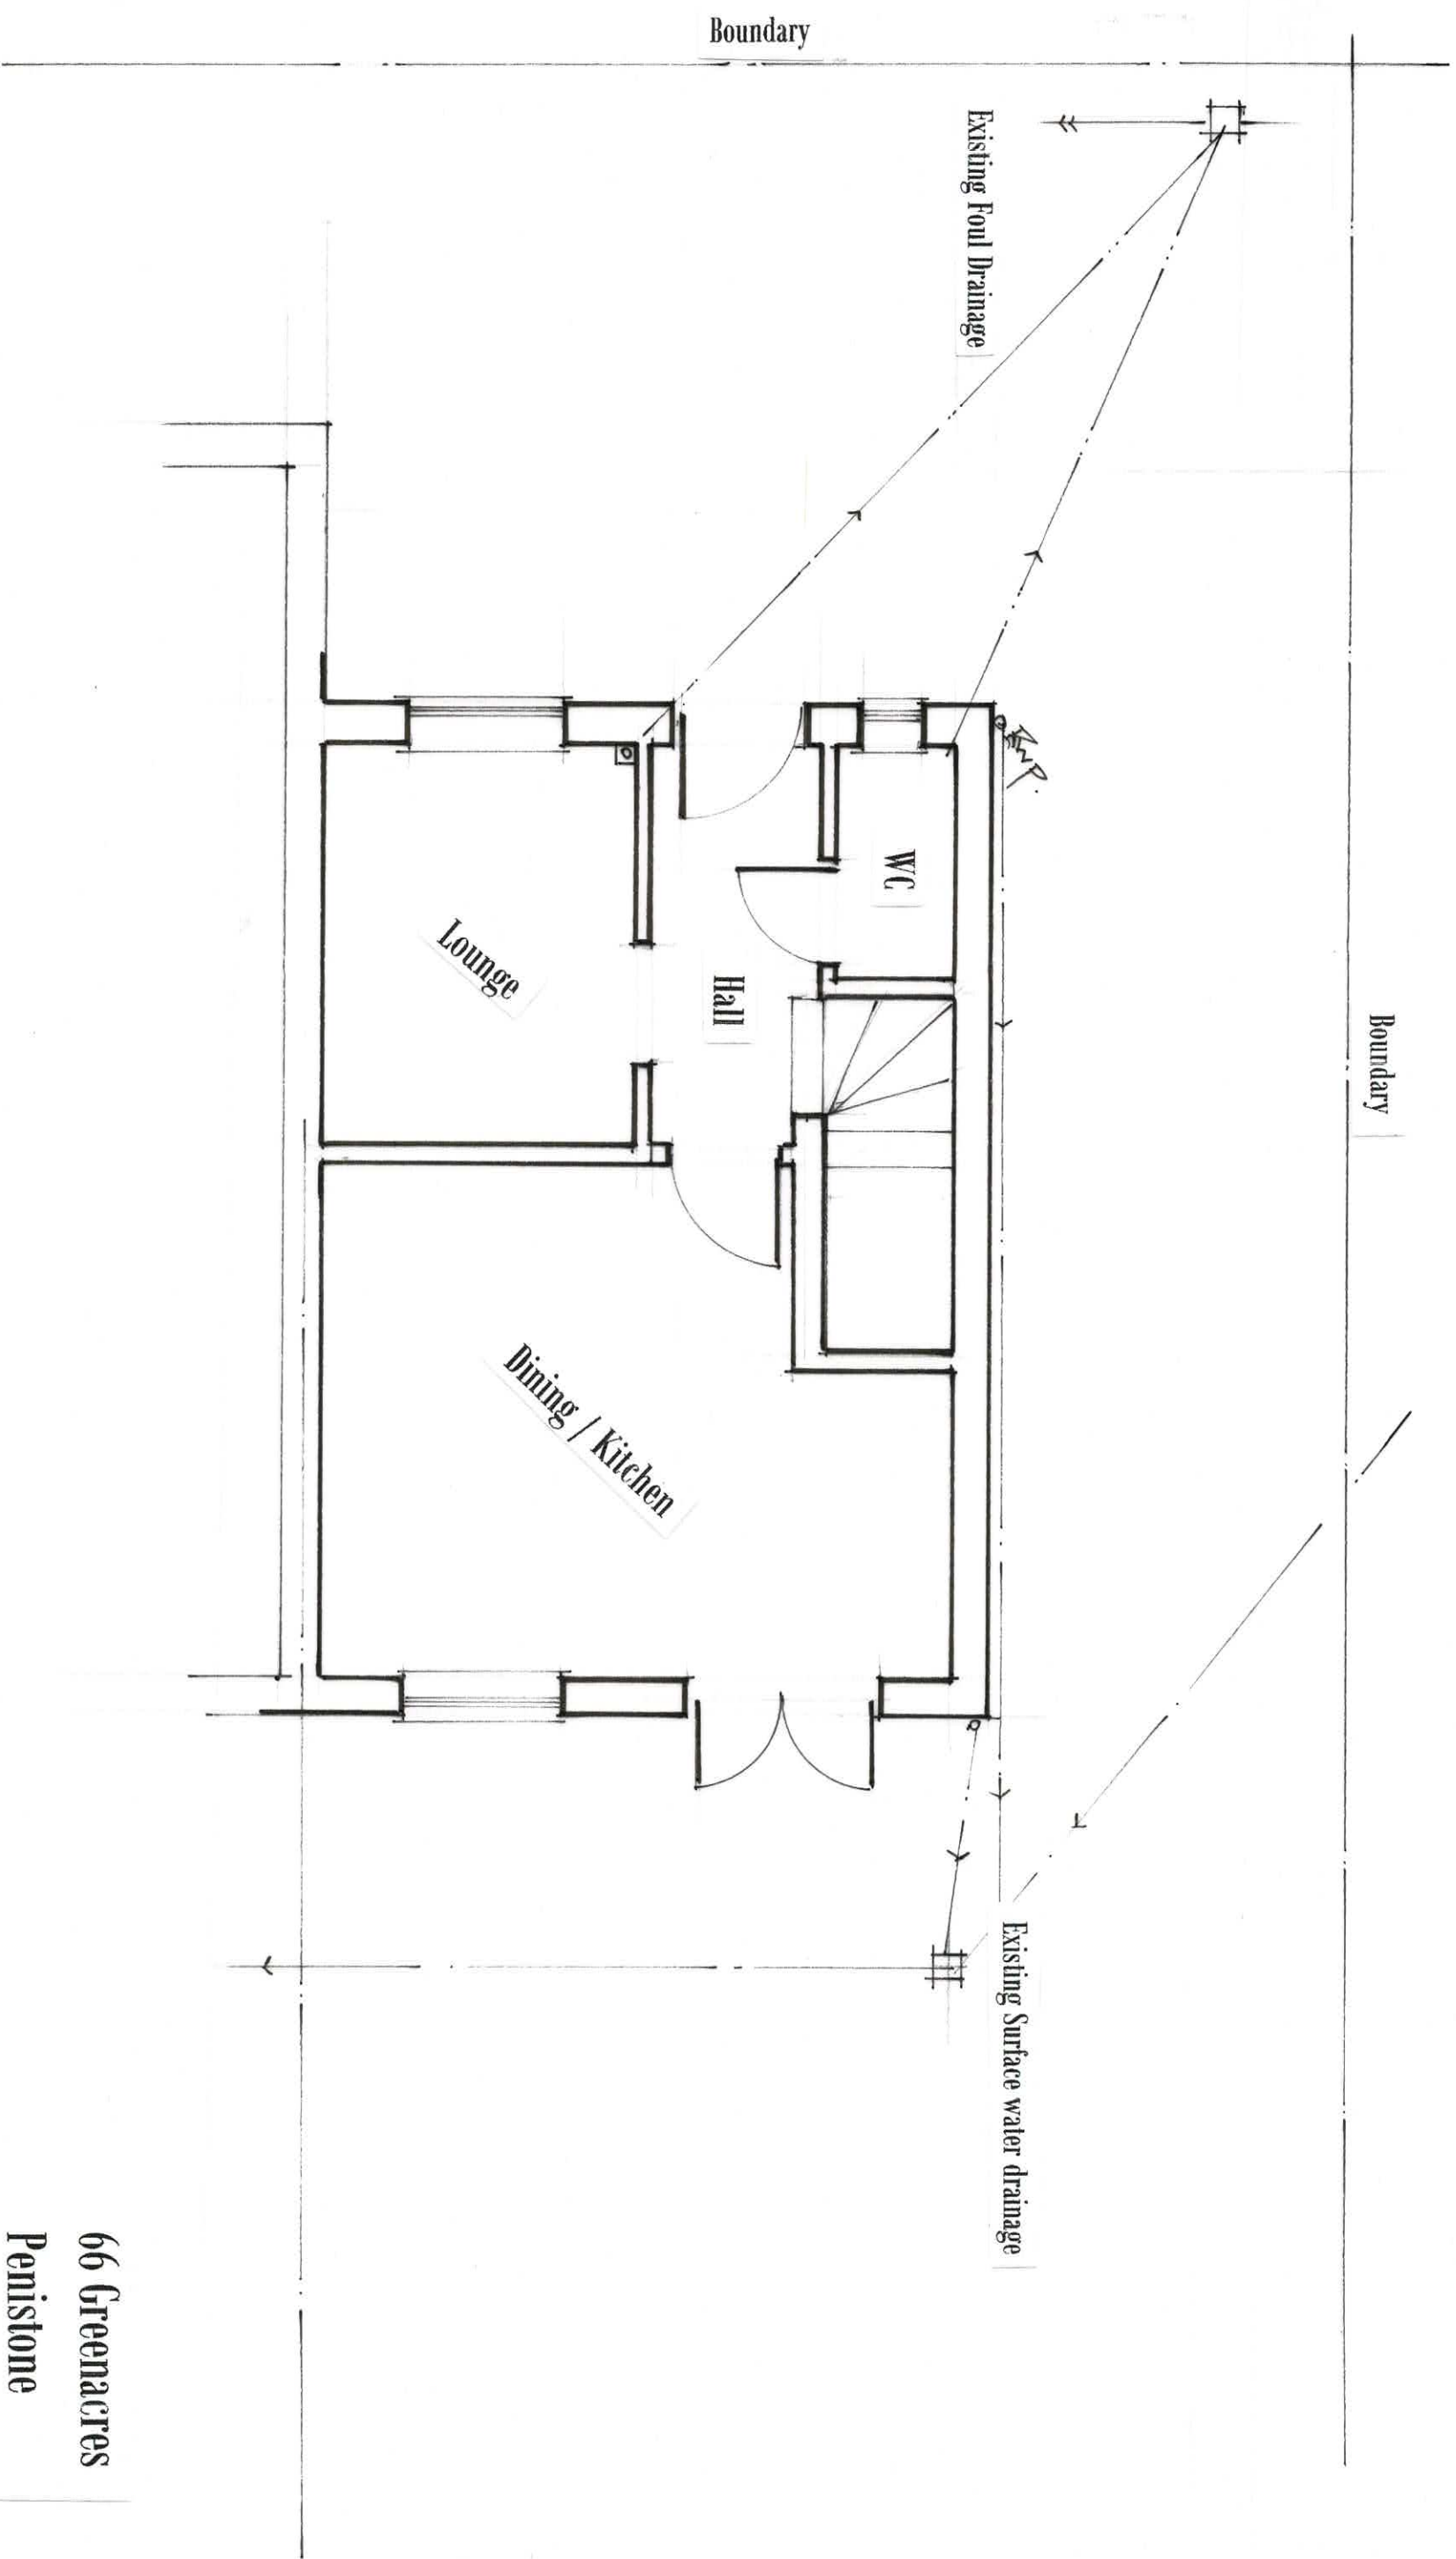


Existing Ground Floor Layout
1 : 50 @ A3


66 Greenacres
Penistone

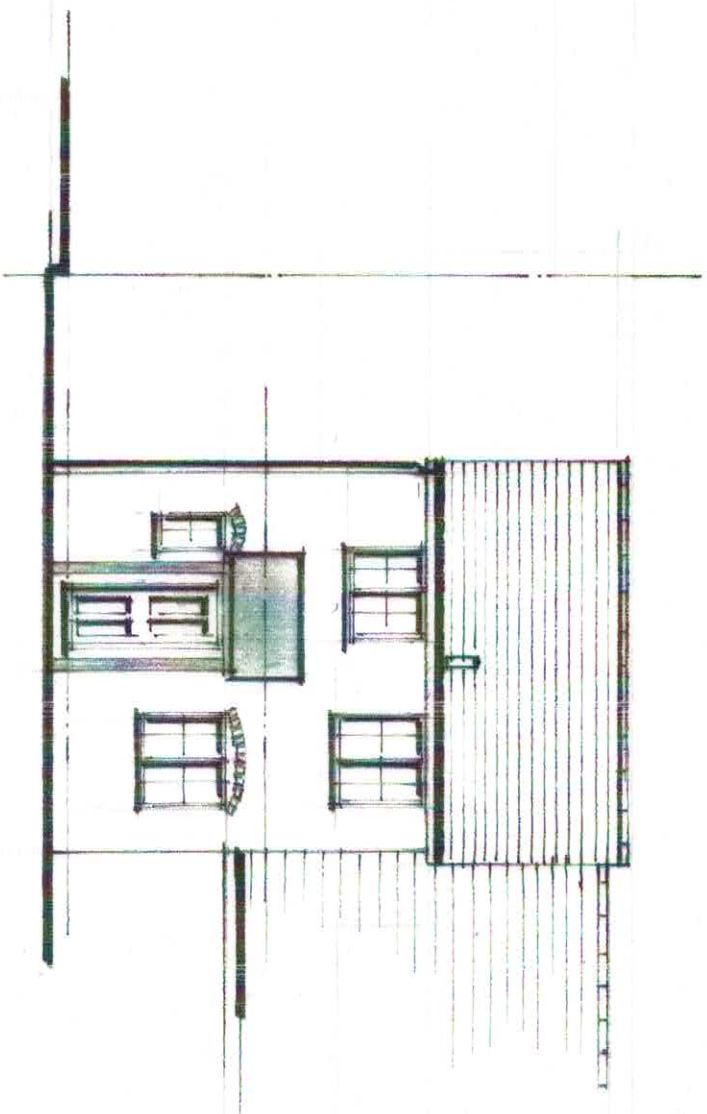


Front Elevation

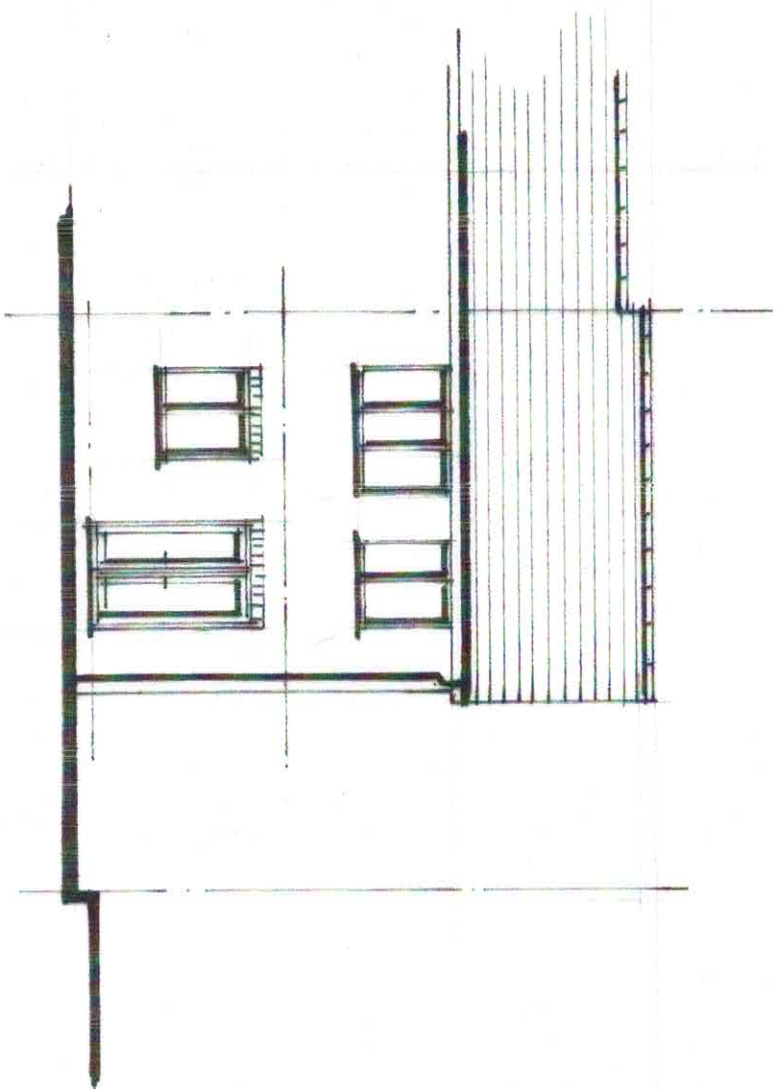

Rear Elevation

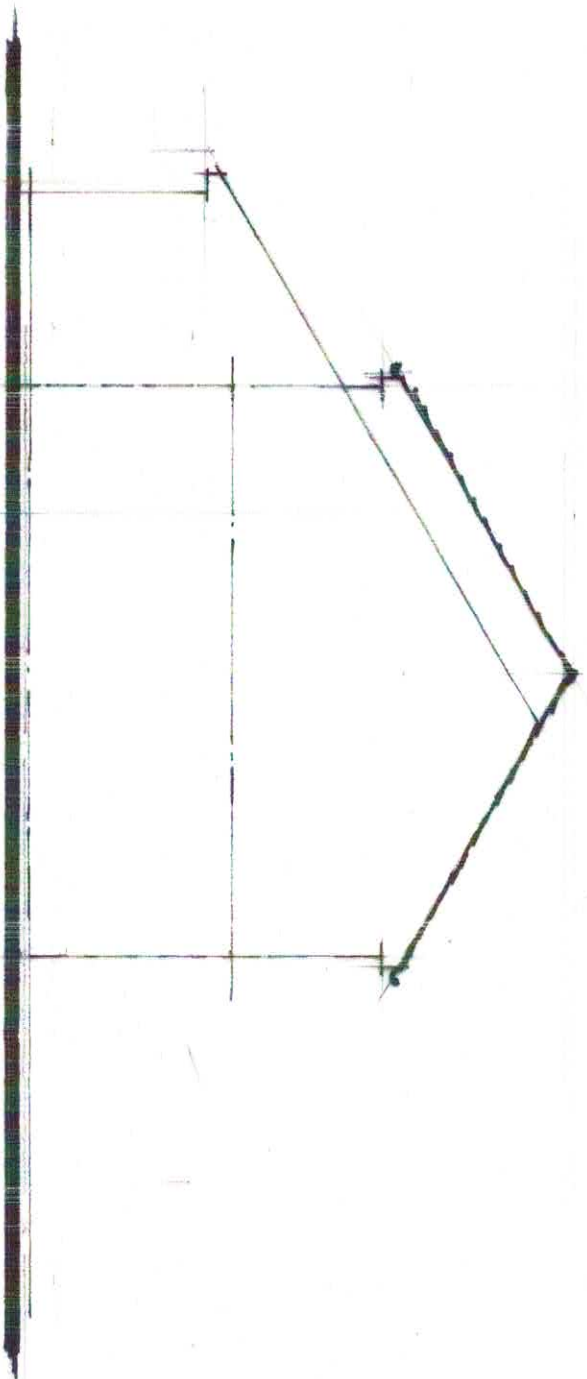

Side Elevation on B

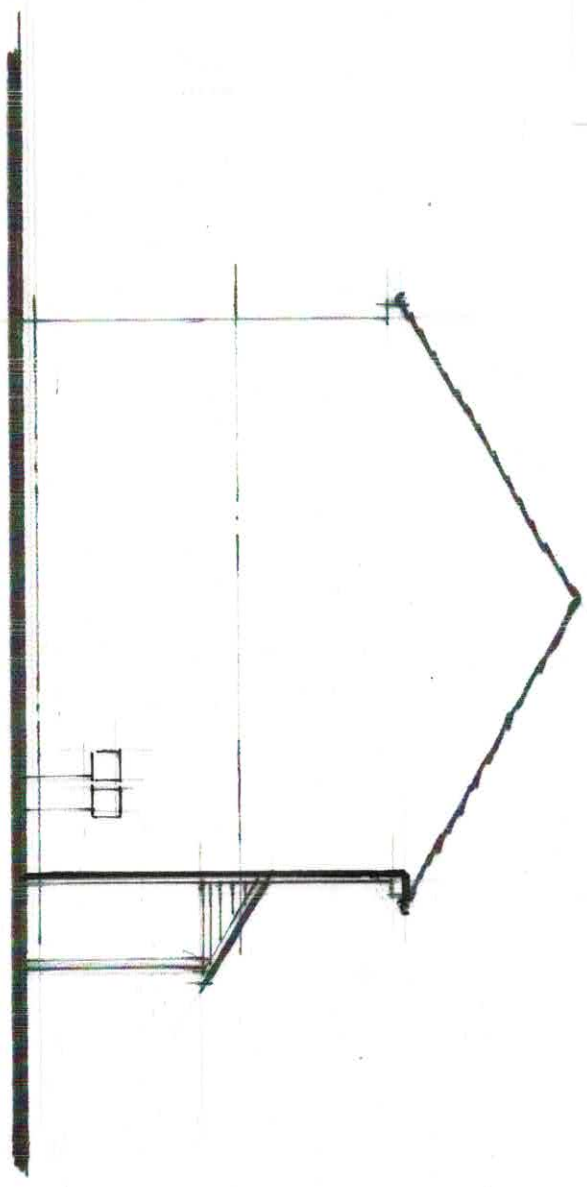

Side Elevation on A


Existing Elevations
1 : 100 @ A3

66 Greenacres
Penistone



Existing services to be diverted to here

Front Elevation

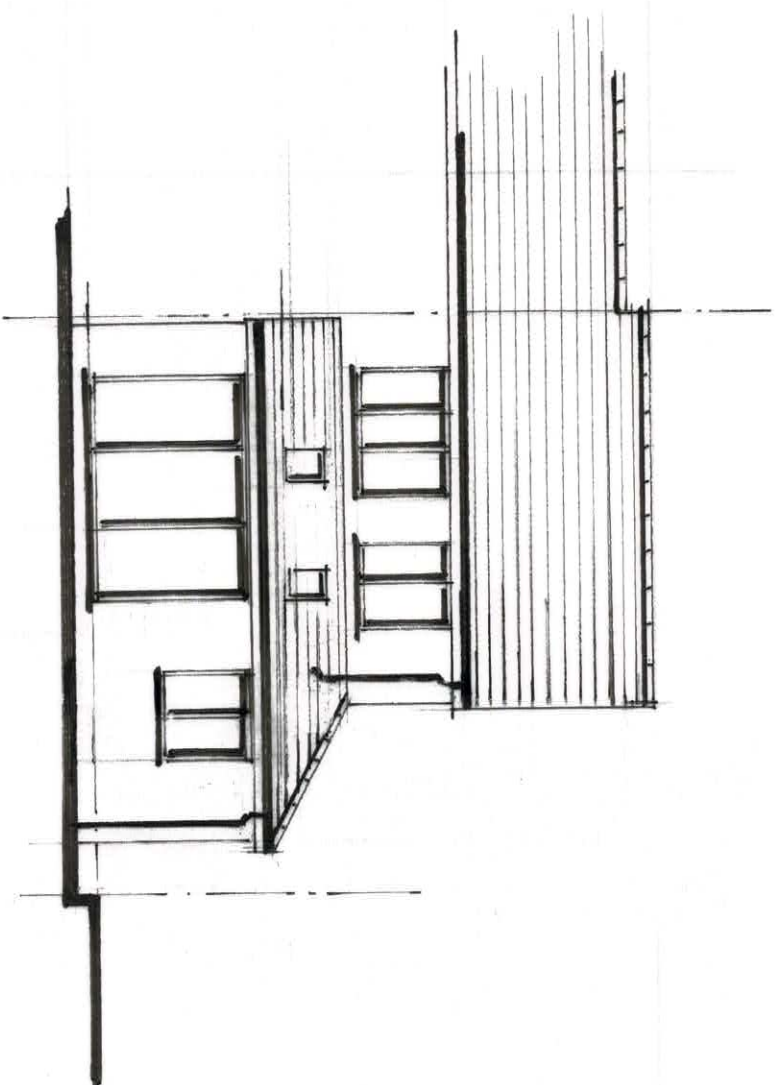


Rear Elevation


Proposed Elevations

1 100 @ A3

66 Greenacres
Penistone

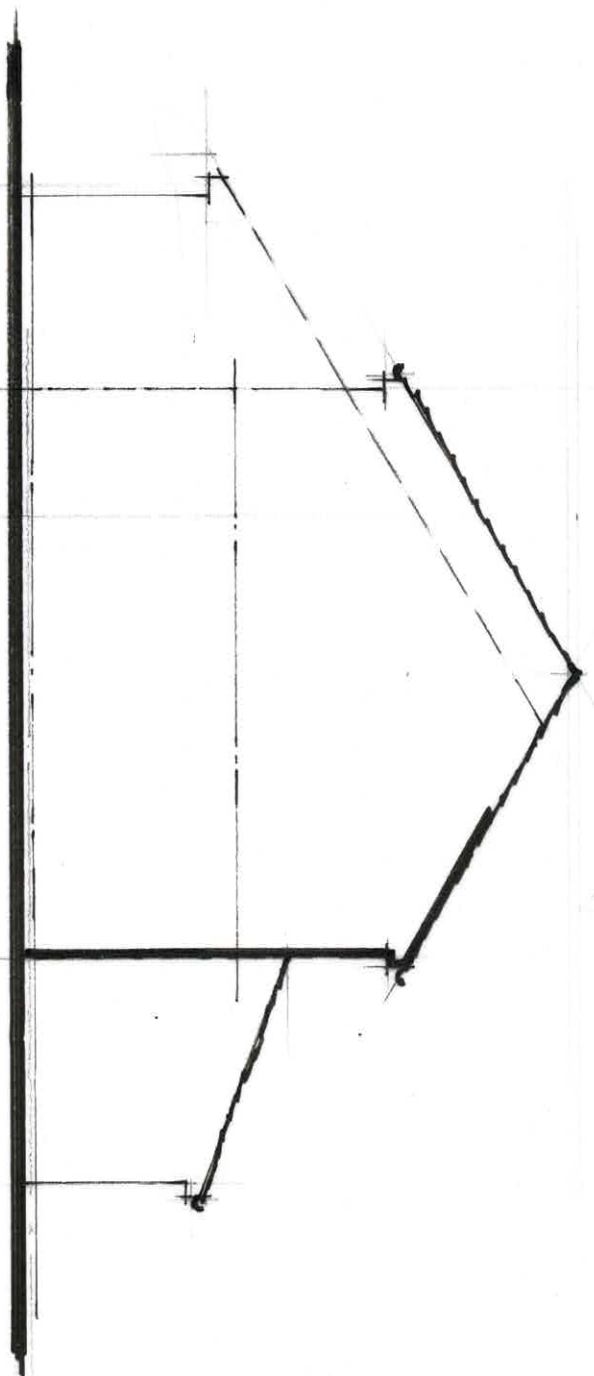


Side Elevation on B

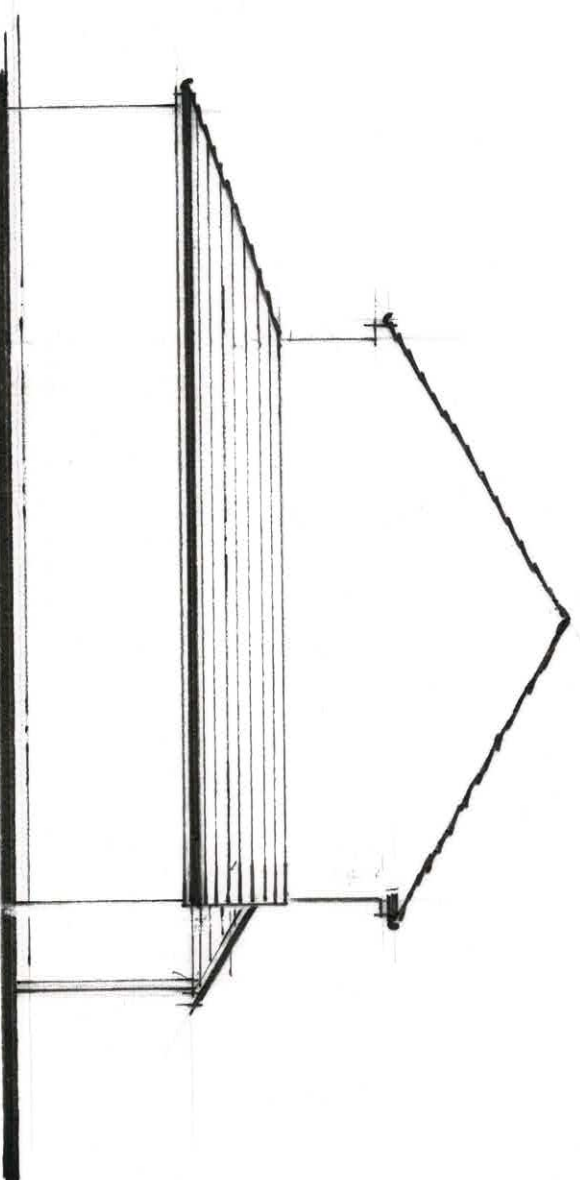


Side Elevation on A

66 Greenacres Penistone

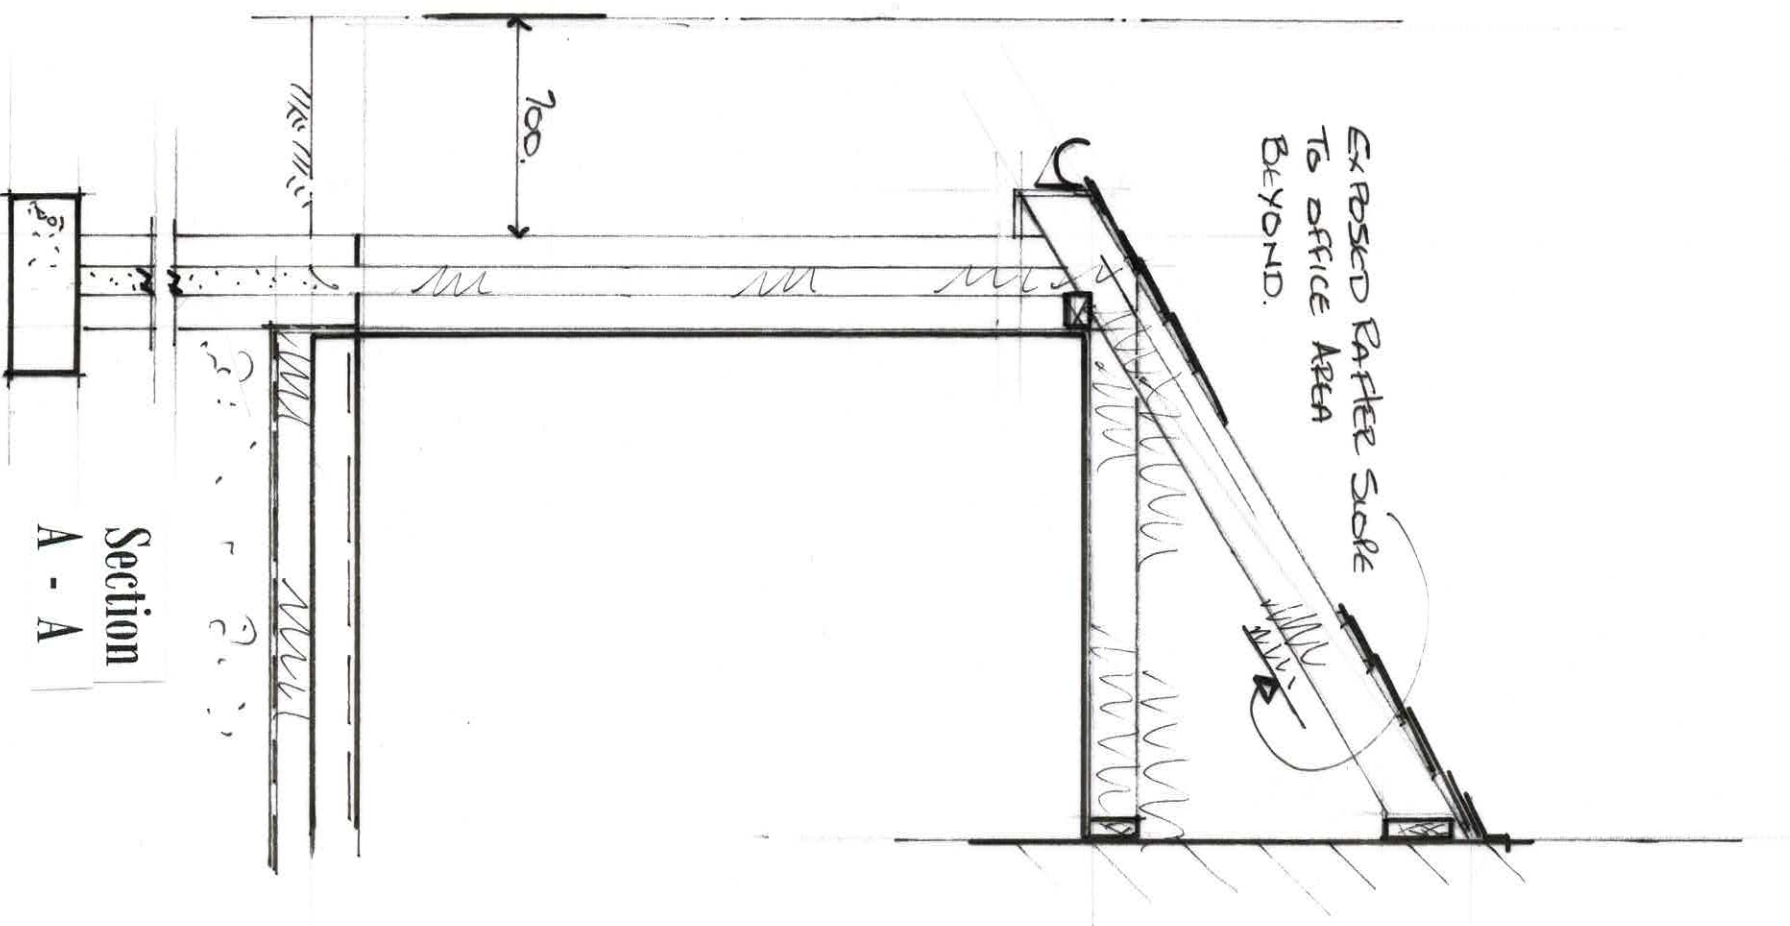

Section
A - A

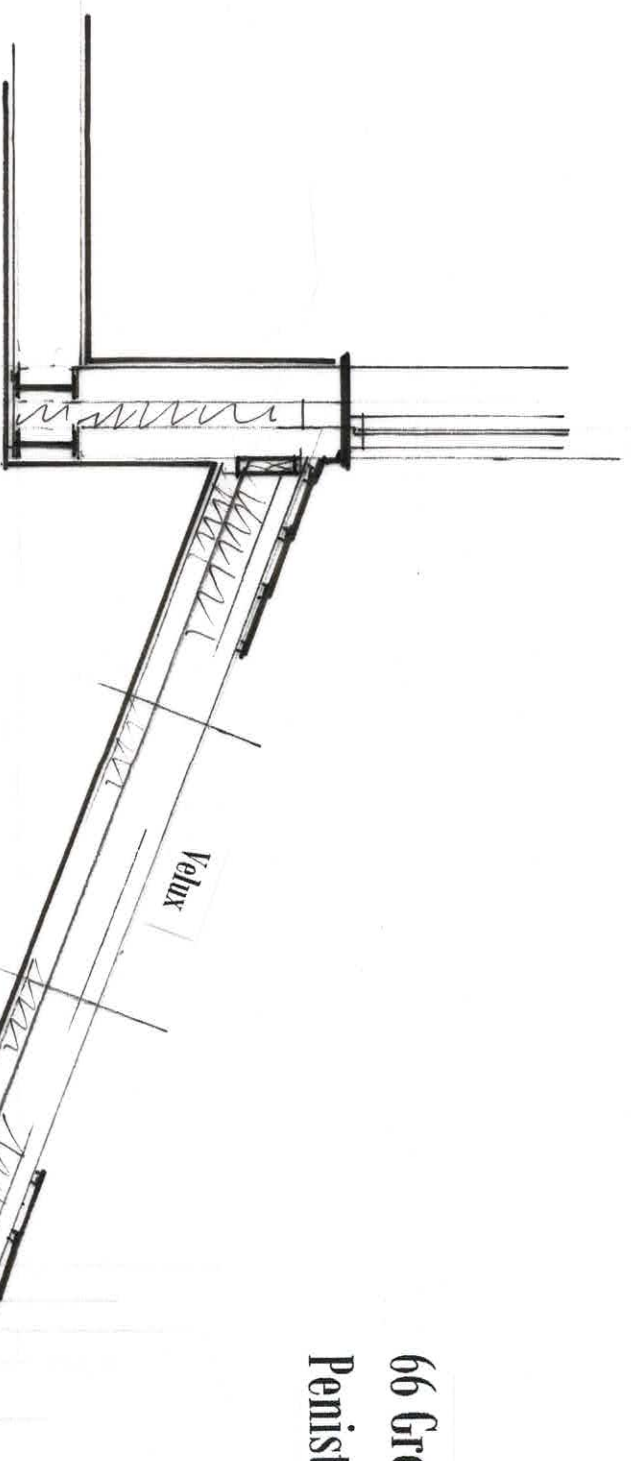

Section
B - B

Typical Sections

1 : 25 @ A3