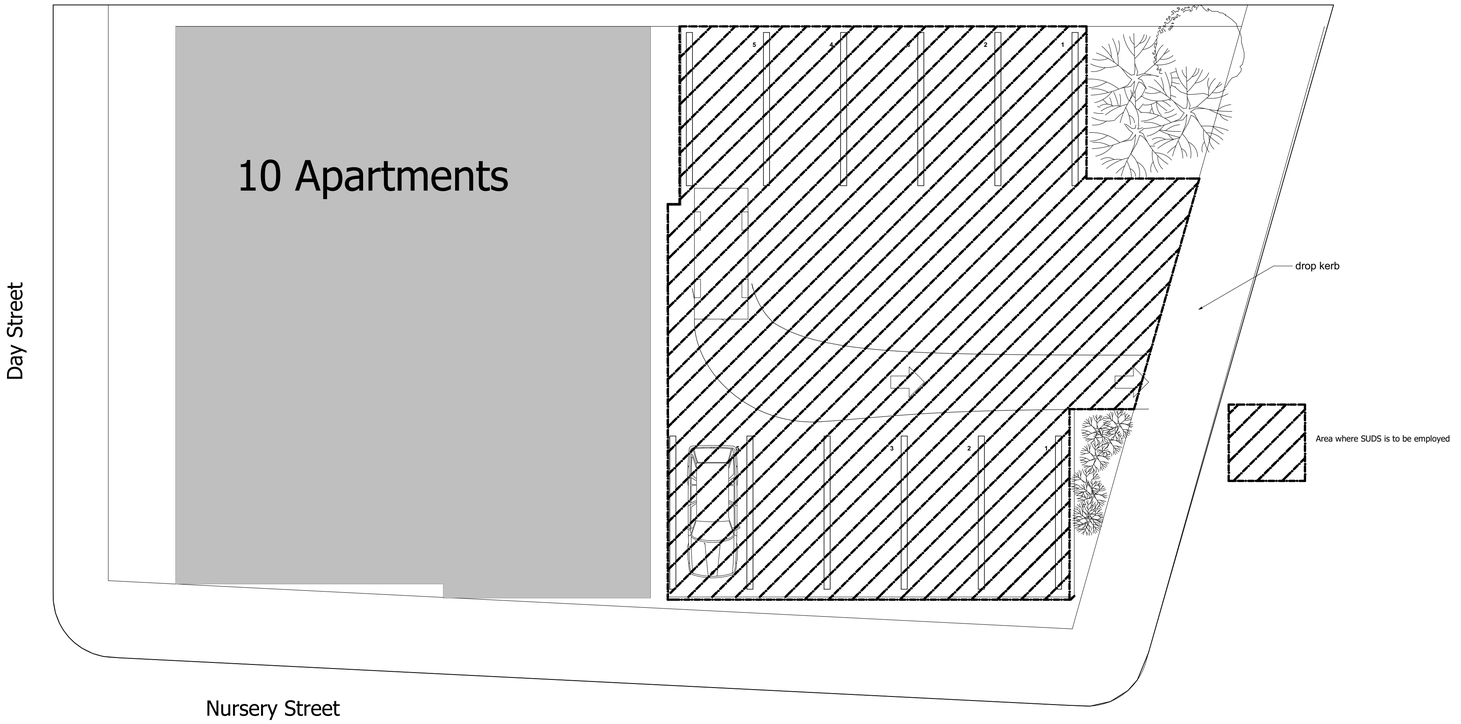


0. Ground Floor (6) 1:100

Rev:	**Date**	Revision Notes

Client: Cross Steels Ltd

Project: Proposed 10 Apartments at Cross Steels Ltd
Day Street, Barnsley

Drawing Title: SUDS Layout

Scale: **1:100** **Date:21/07/2015**

Drawn By: AR **Rev:**

Drawing Nr: SUDS 1

Alan Robinson
Chartered Architect BA Dip Arch RIBA BSc (Hons)
2 Gawber Road, Barnsley S75 2AF
Tel/Fax 01226 286066
Mob: 07947808933