ELEVATION 3

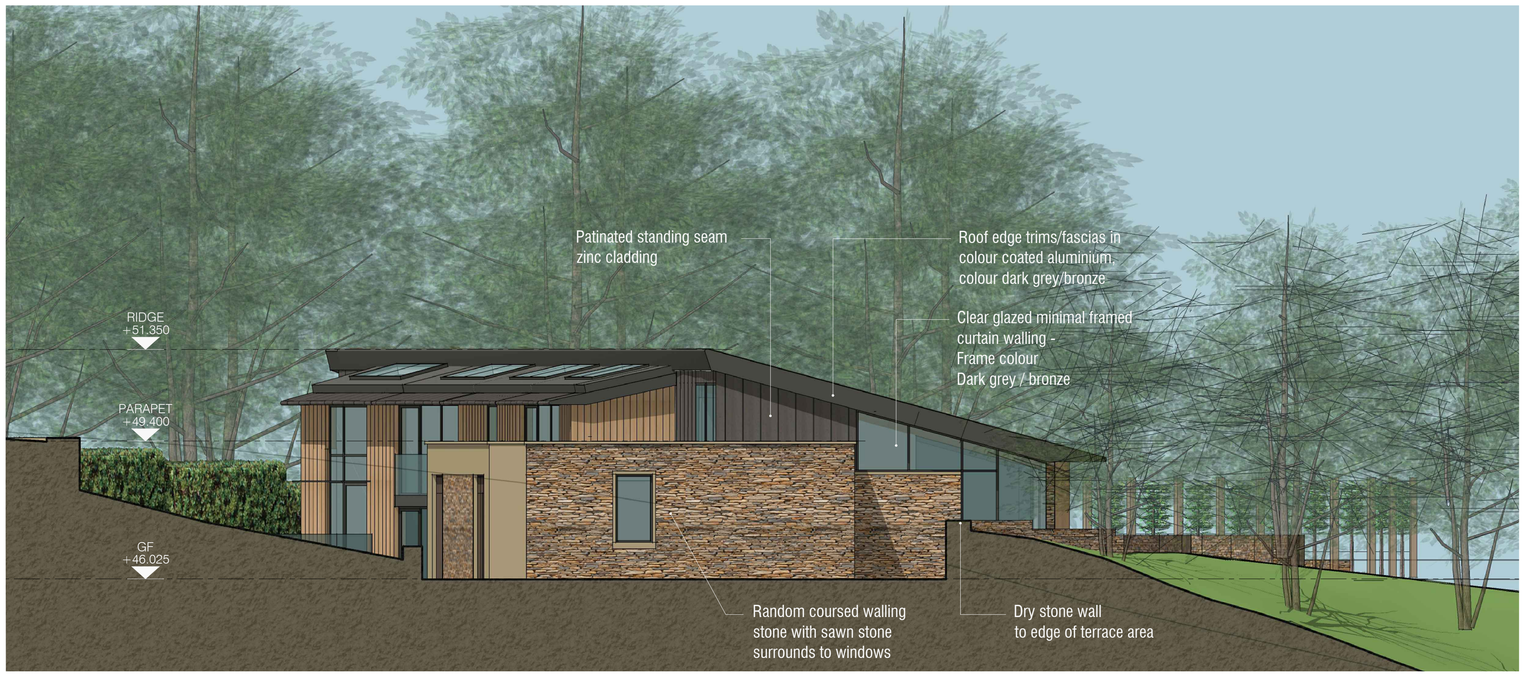

ELEVATION 4

KEY PLAN 1:500

Revision

AXIS architecture
Talbot Chambers 2-6 North Church Street Sheffield S1 2DH
tel: +44(0)114 2490944 fax. +44(0)114 2490966 www.axis-architecture.com

COOPER LANE, HOYLANDSWAINE

CONTOUR HOUSE

MR & MRS JONES

GA ELEVATIONS

A1 Scale	A3 Scale	Date	Drawn By
1:75	1:150	OCT 2015	AXIS

Drawing Number 26935(04)02 Revison

PLANNING

© COPYRIGHT EXISITS ON ALL DESIGN AND INFORMATION SHOWN
DO NOT SCALE for construction and verify all dimensions prior to manufacture