

General Notes


Firm Name and Address

Project Name and Address

Extensions at -

62 Lombard Crescent
Darfield
Barnsley

Project	Sheet
Date: April 2011	1 of 1
Scale: 1 / 1250	

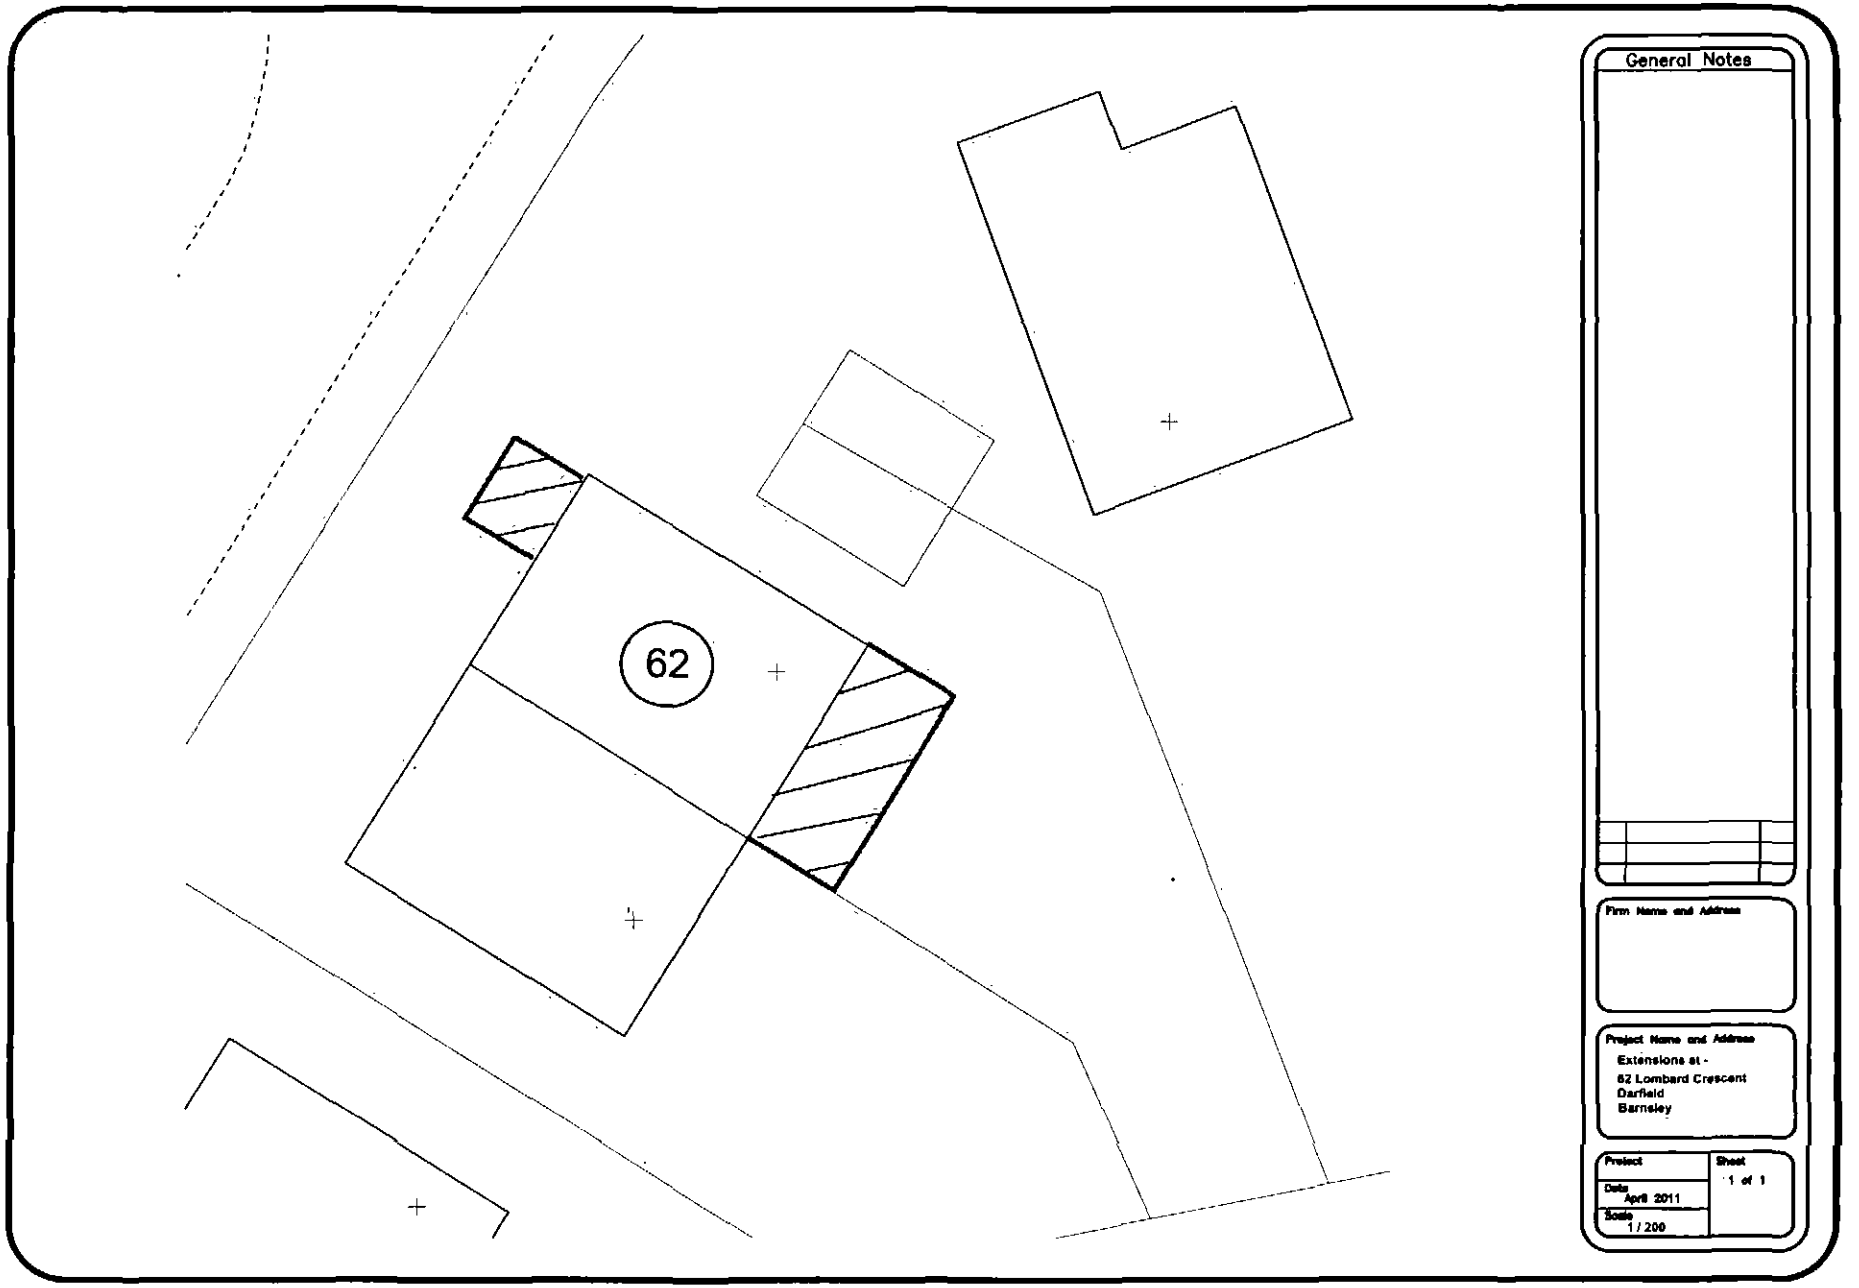

General Notes

Firm Name and Address

Project Name and Address
Extensions at -
62 Lombard Crescent
Darfield
Barnsley

Project	Sheet
Date: April 2011	1 of 1
Scale: 1 / 200	