
Do not scale from drawing
Dimensions are to be
checked on site
If in doubt please ask

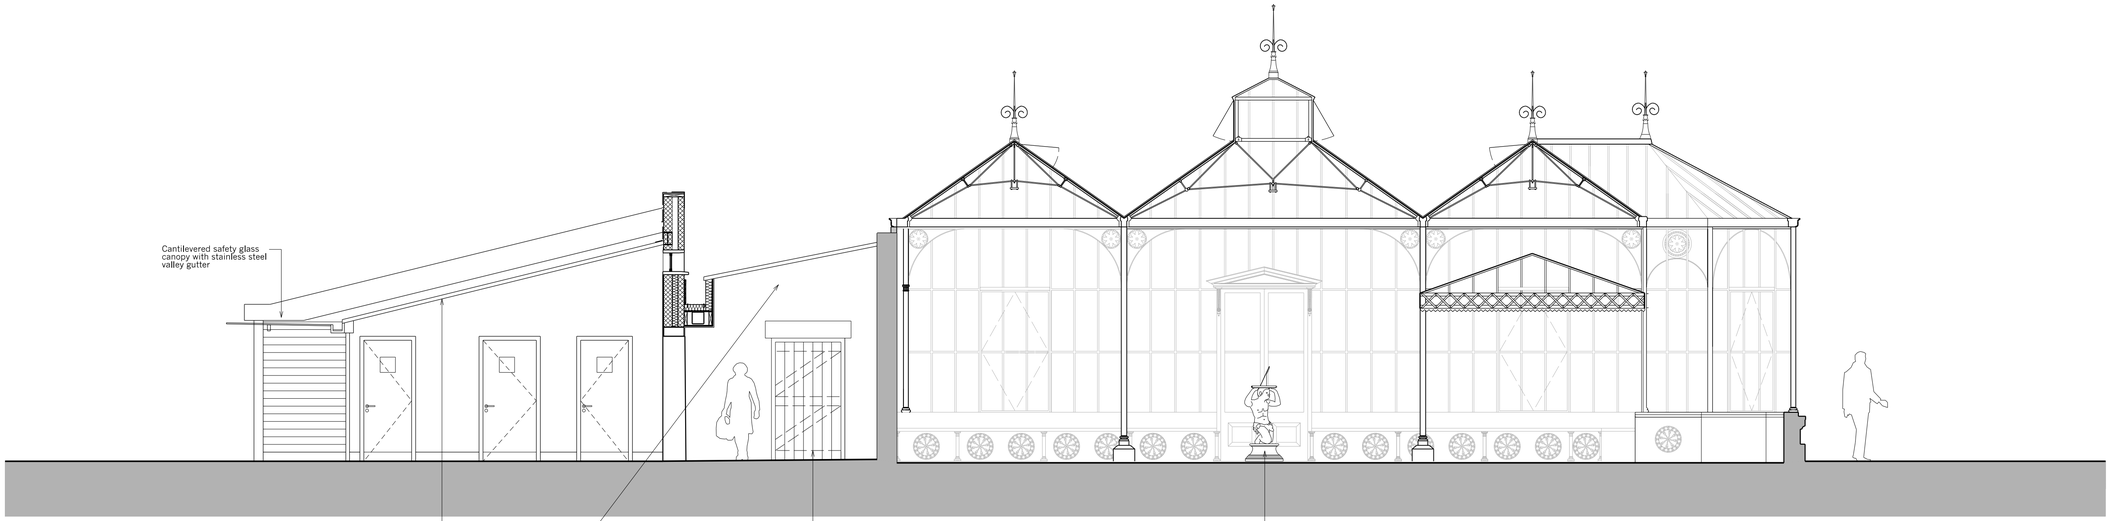

RevC Drawing updated	HR	19.11.10
RevB Stage D Issue	GP	12.11.10
RevA Section updated	GP	08.09.10

Wentworth Castle
Conservatory

PROPOSED
Section A-A

–

Drwg. No: **7090 (06)001** Rev: **C**

Date : Aug 2010 Scale: 1:50 @A1 Checked by : _

ASSIGNED

buttress fuller alsop williams · architects

31-33 Princess Street, Manchester, M2 4BF · telephone + 44 (0)161 236 3303
fax + 44(0)161 236 3603 • web site:www.bfaw.co.uk • email:contact@bfaw.co.uk
Buttress Fuller Alsop Williams Ltd is Registered in England and Wales: 5363573