


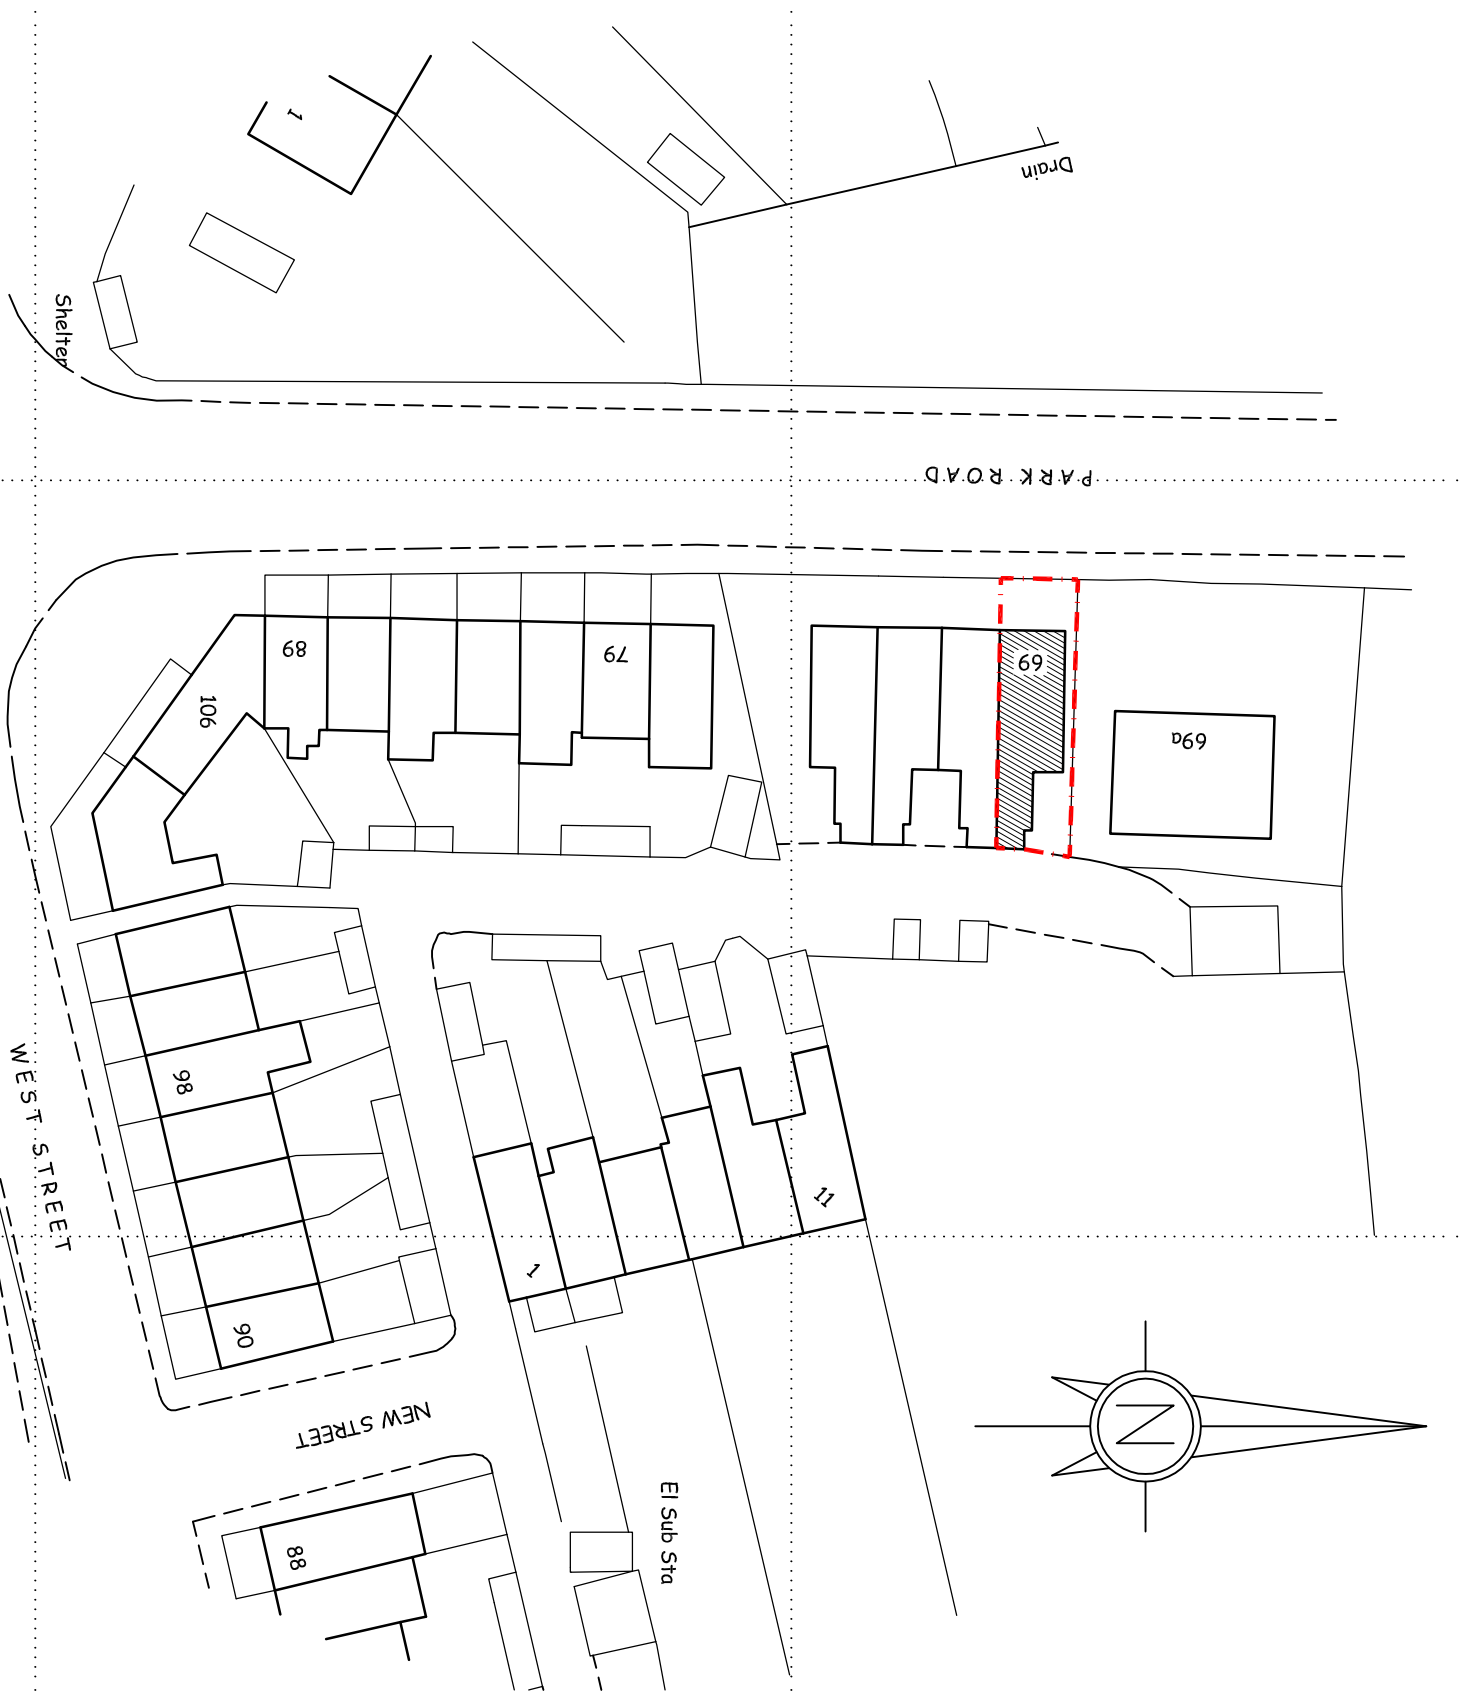

Ordnance Survey (c) Crown Copyright 2013. All rights reserved. Licence number 100020449

SITE & LOCATION PLAN 1:500

Andromeda
ARCHITECTURE
105 HAWKSLEY AVENUE
SHEFFIELD S6 2BD
Tel: (0114) 2854 207

FIRST CHOICE DEVELOPMENTS at 69 PARK ROAD, WORSBOROUGH, S70 5DD
CONVERSION TO TWO APARTMENTS

SITE & LOCATION PLAN

1/500 @ A3

OCT. '13

01/1013/OS1