
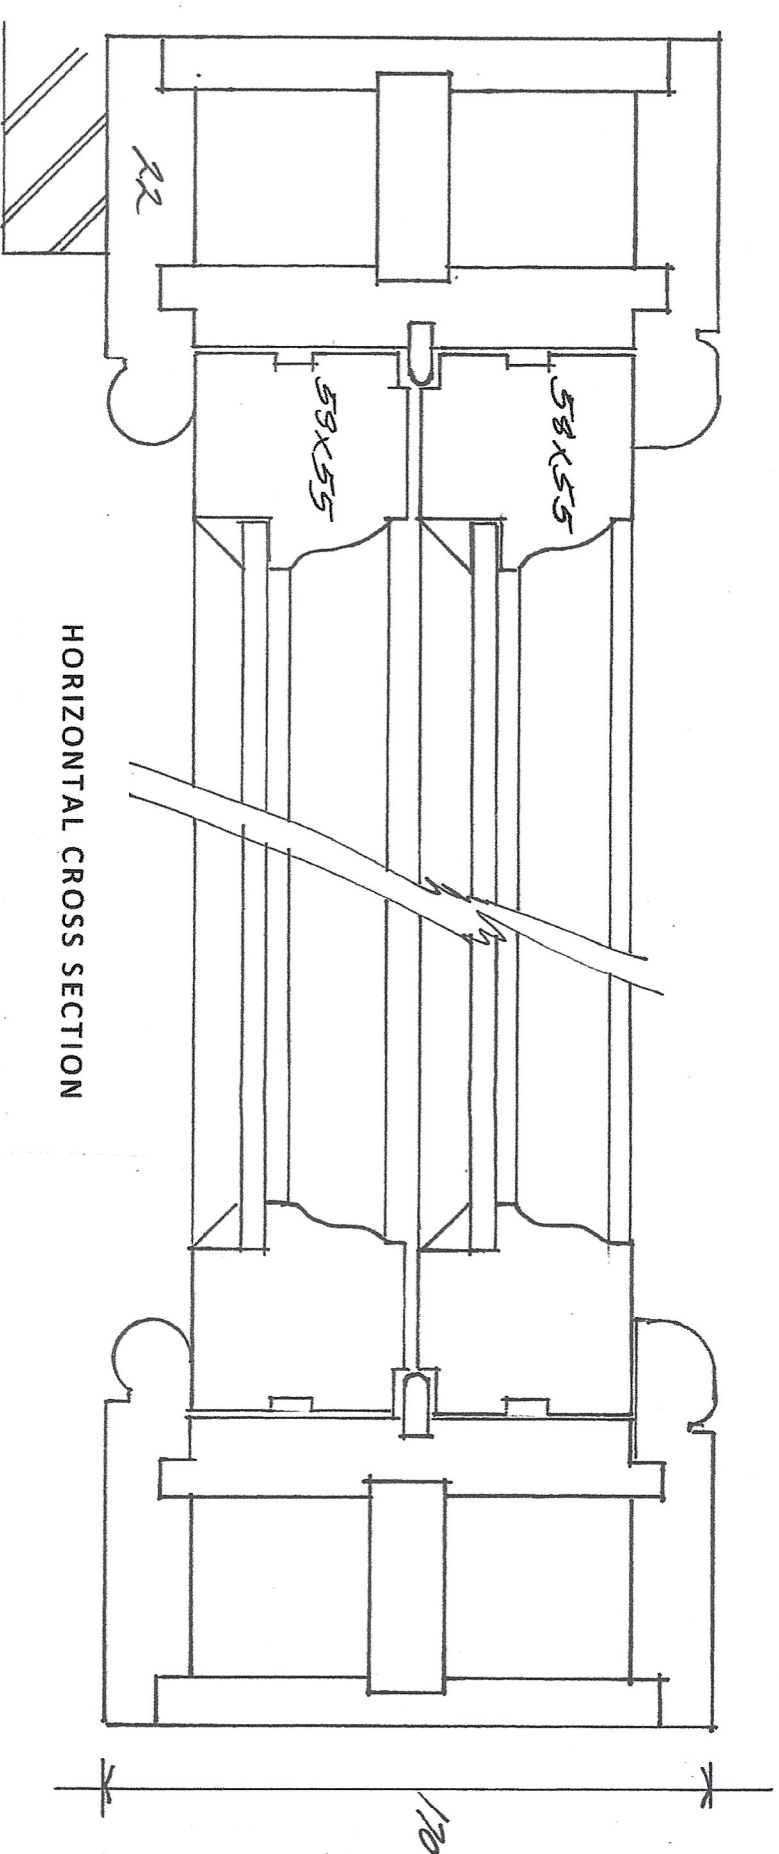


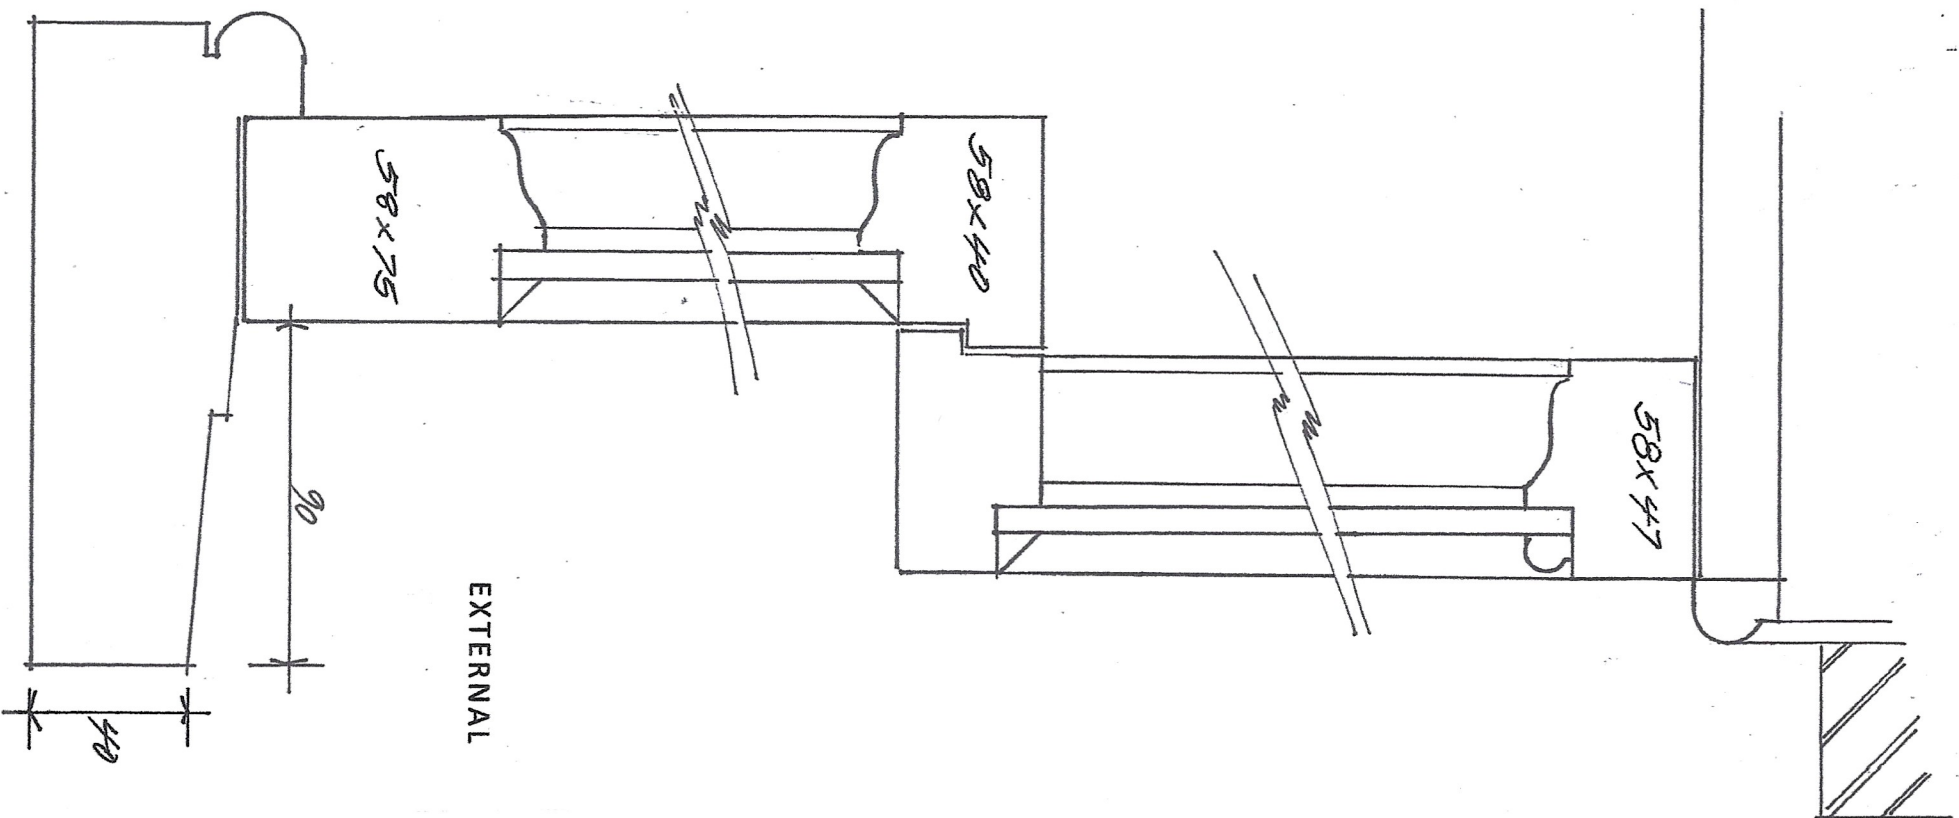

Existing window construction

- 3 No. flat windows, 10 No. curved
- Painted softwood frames
- Single glazed – bent square
- Sash window with lead weights on sash cords
- Ironmongery: white standard quality sash lifts and fitch fasteners
- Traditional parting beads and staff beads
- Fitted into the masonry reveal
- Window bottoms, moulded architraves and softwood linings are painted softwood.

NATIONAL UNION OF MINERS
1 VICTORIA ROAD BARNSLEY S70 2LS
EXISTING 13 NO. WINDOWS
SECTION PROFILES

SCALE: HALF SIZE



JOHN GOODYEAR & COMPANY LTD

Interior & Architectural Design
128A Genn Lane, Worsbrough, Barnsley, South Yorkshire, England, S70 6NW
design@johnngoodyear.co.uk 07764947492

VERTICAL CROSS SECTION

HORIZONTAL CROSS SECTION

EXTERNAL

EXTERNAL