
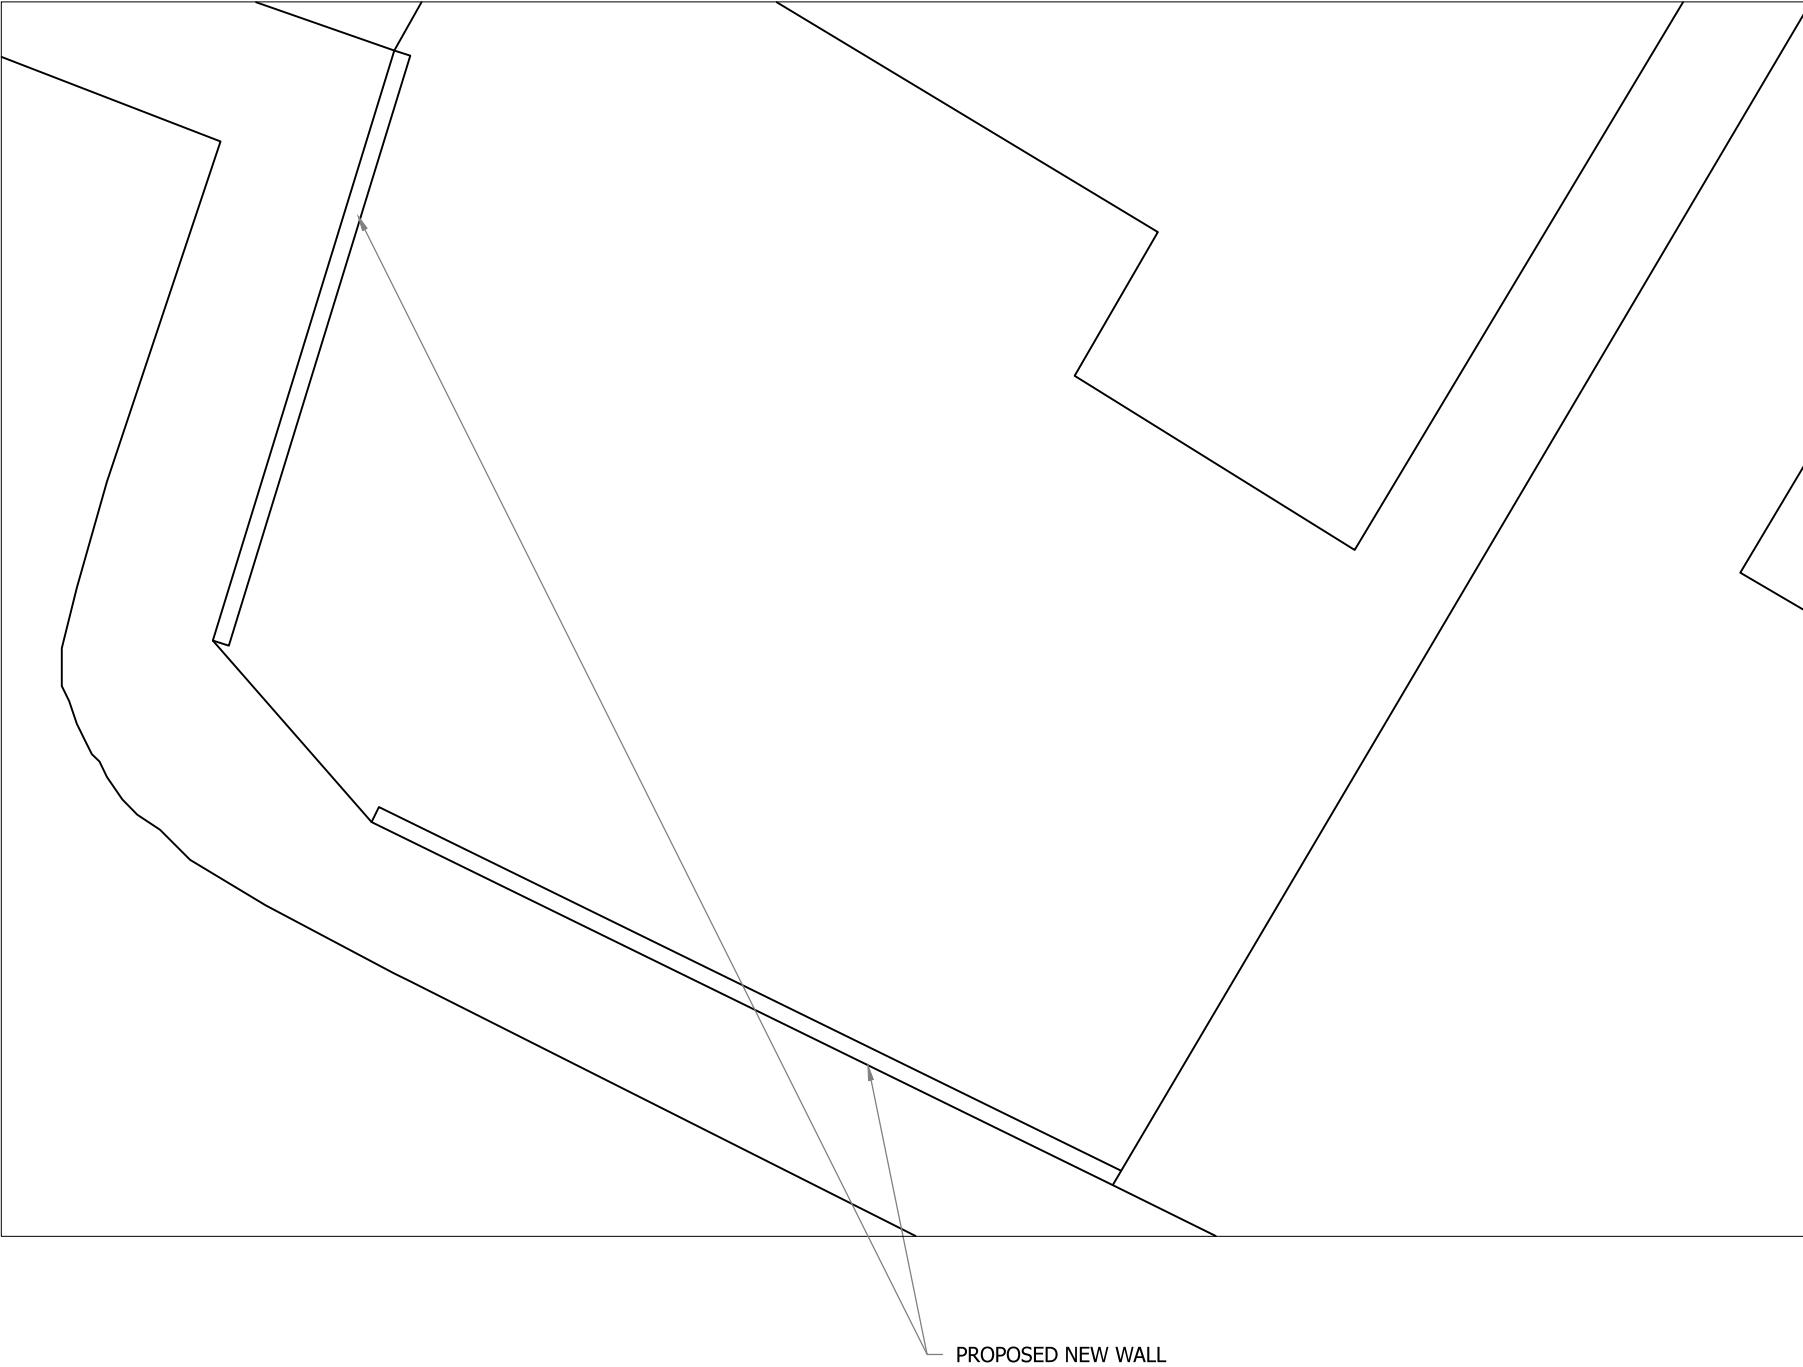


Drawing No.	Rev No.
MJE001 -002	

	SCALE BARS				
1:100	1	2	3	4	5
1:200	2	4	6	8	10
1:500	5	10	15	20	25
1:1250		25		50	

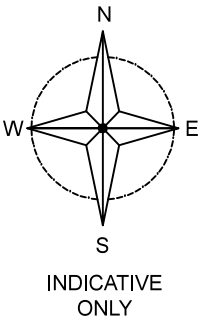

BLOCK PLAN
SCALE 1:100 AT A3

DO NOT SCALE: Contractor to check all dimensions and report any omissions or errors

NOTES

Rev	Description	By	Chk	App	Date
JRB DESIGNS Ltd 1 Saville Road Cudworth Barnsley S72 8LT Tel: 01226 383542 Fax: 01226 380078 Mob: 07970 541192 Email: john@jrbdesigns.co.uk This drawing is copyright. © jrbdesigns Ltd.					
Client		MRS. J EGAN			
Drawing Title		BLOCK PLAN			
Address		16 BELL BANK VIEW WARD GREEN BARNLEY S70 8HS			
Project Title:		PROPOSED FRONT WALL			
Purpose of Issue:		PLANNING			
Drawing Status		FIRST ISSUE			
Scale at A3 AS SHOWN	Drawn By JRB	Date 20/01/2025			
Checked By	Date 20/01/2025	Approved By	Date 20/01/2025	Revision	
Project No. MJE001	Drawing No. 002	Revision -			
APPROVAL ☐ INFORMATION ☐ TENDER ☐ CONTRACT ☐ CONSTRUCTION ☐					