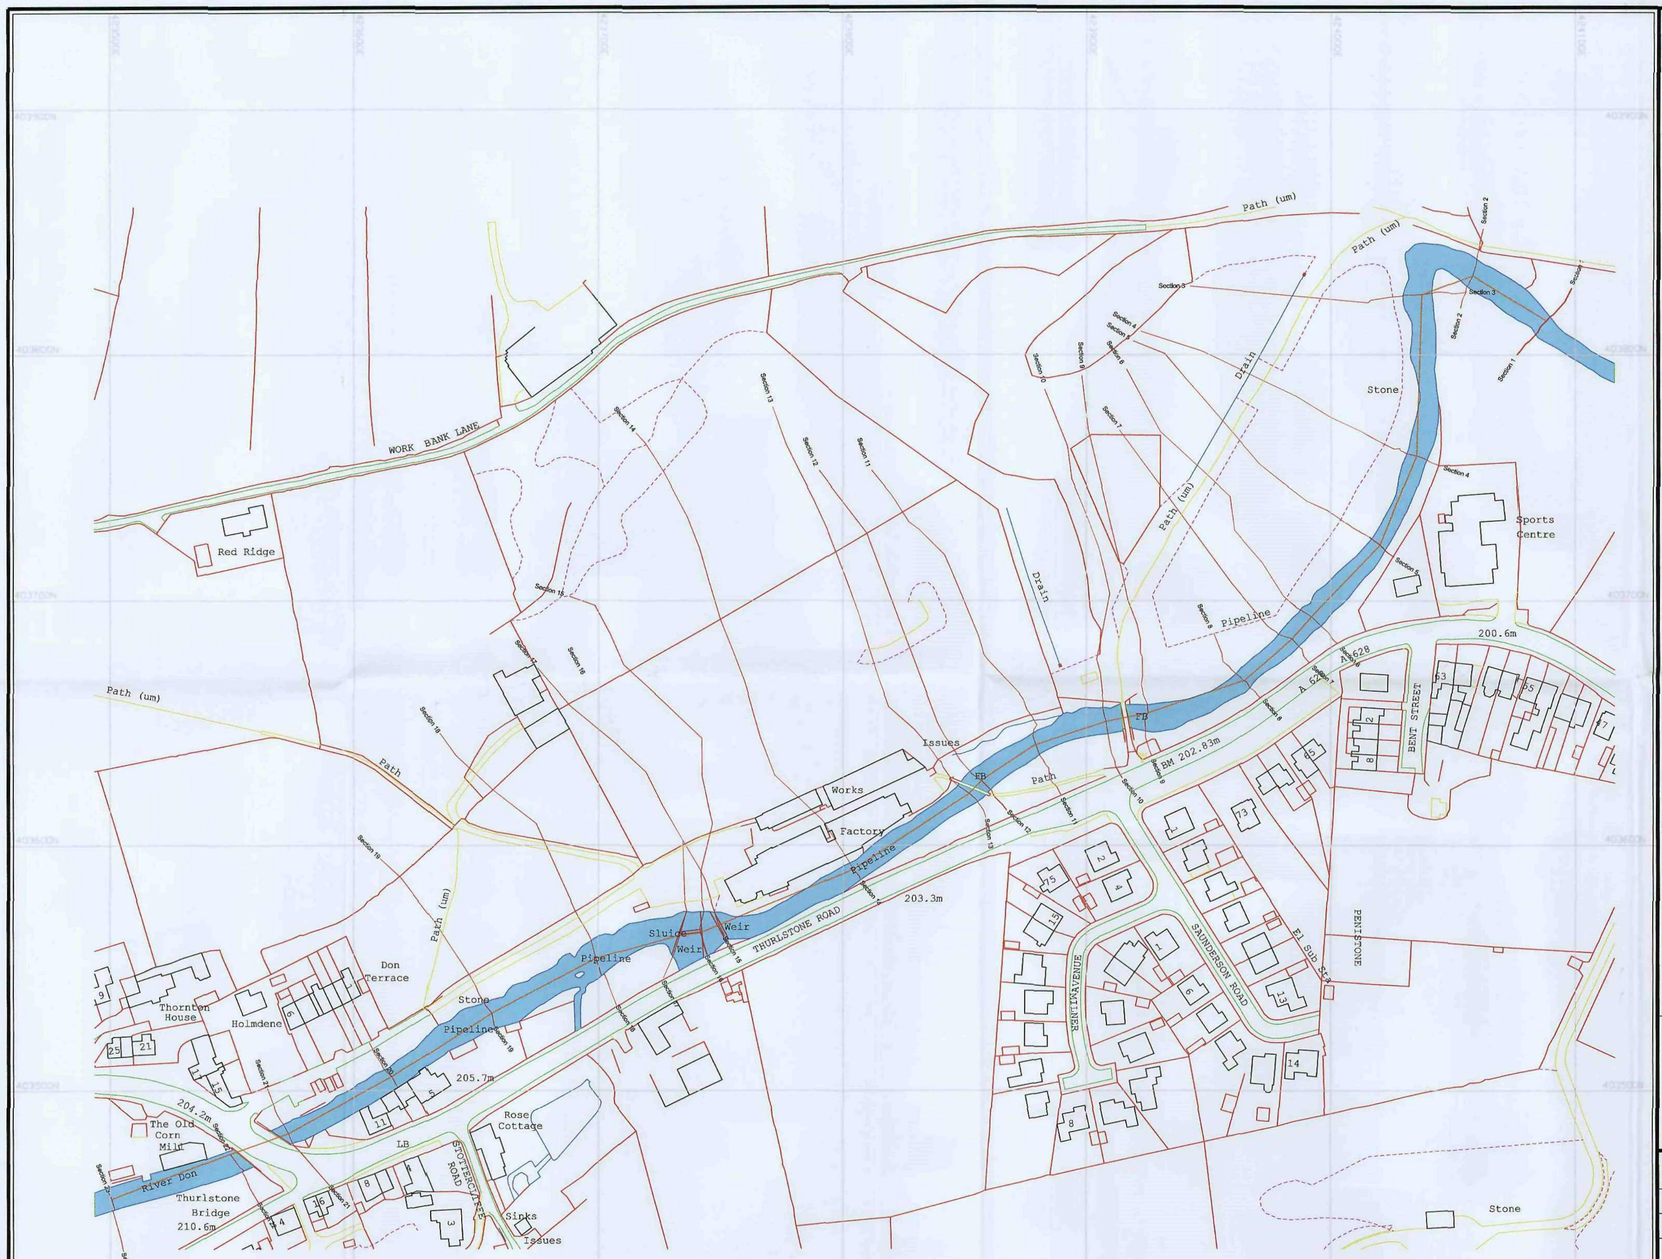


LEGEND.

Cross Sections

Long Section

1. Based upon the Ordnance Survey Supermplan map with the permission of The Controller of Her Majesty's Stationery Office, Crown Copyright Licence No. SR100025694.
2. All levels are in metres above Ordnance Survey datum.

South Yorkshire Home Improvements

Hoyle Mill


Flood Risk Assessment

Cross Section Positions

Drawn by:	Checked by:	Approved by (Client Consultant):
PR	JC	
Drawing No:	Date:	Scale: / Revision:
SYH/CSP-001	06-03-06	1:1250

South Yorkshire Hom Improvements
Hoyle Mill Lane
Penistone
Sheffield
Postcode
Tel - 01226 370270
Fax - 01226 370777

PENNELL GREEN & BATES
25 Smith Street
Wakefield
West Yorkshire
WF1 1ED
Tel - 01924 372197
Fax - 01924 385559

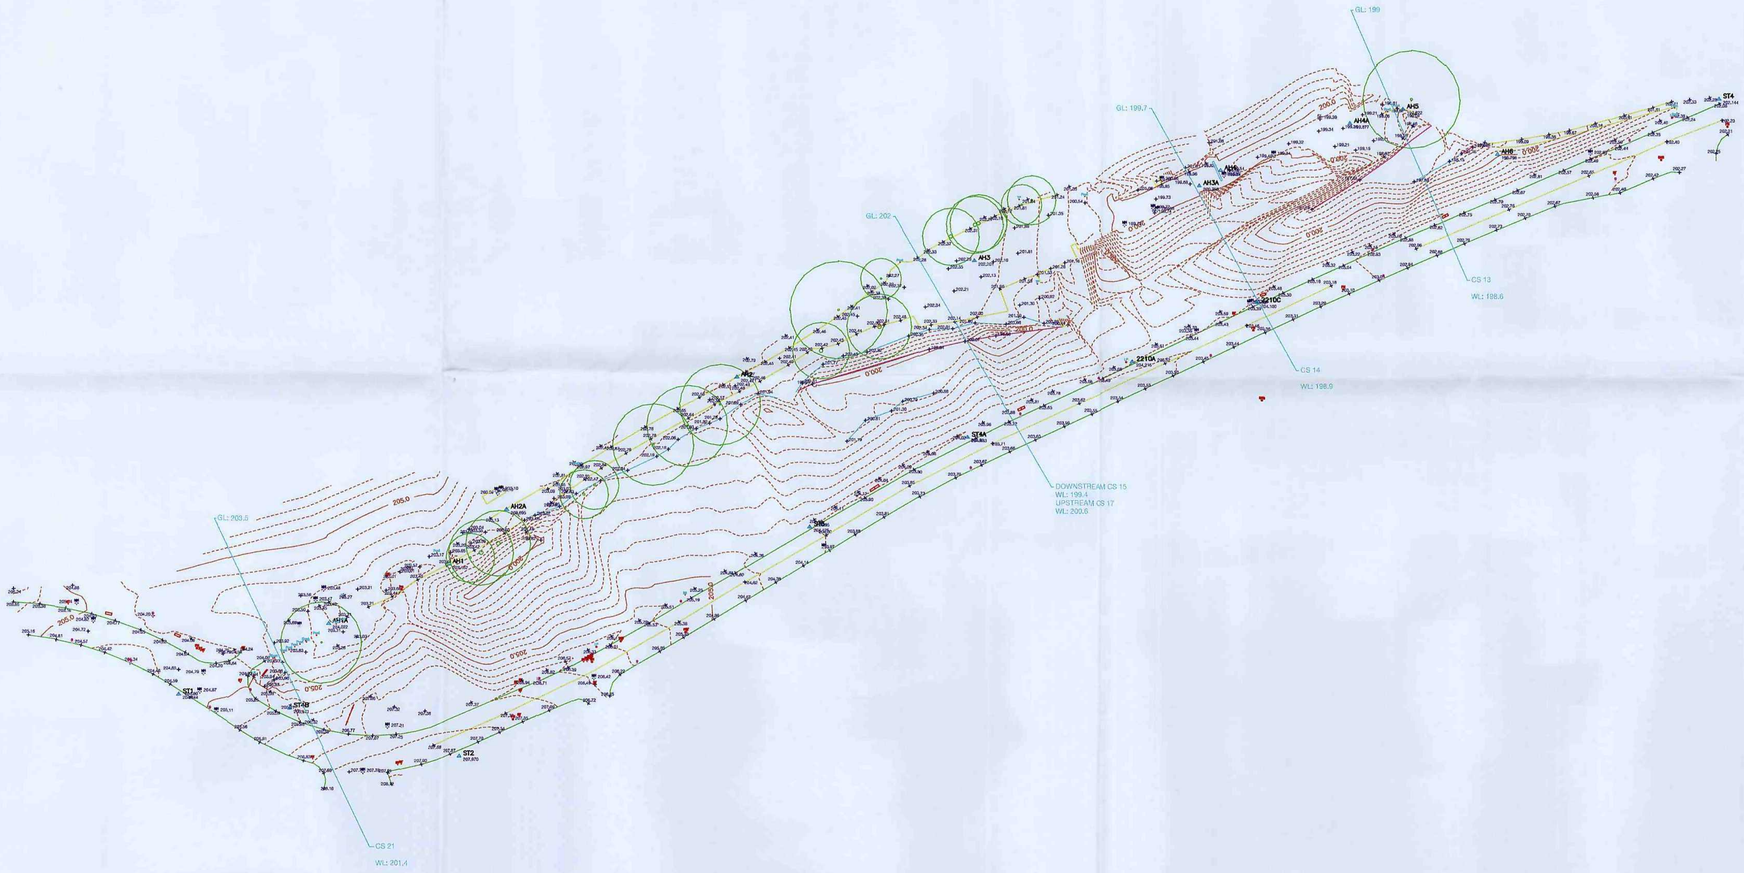

NOTES:

THIS DRAWING IS BASED ON A DRAWING OF THE SURVEY PROVIDED BY CHRIS SMITH SURVEYS, AMENDED TO ORDANANCE DATUM

REV.	MODIFICATIONS	DRAWN	CHK	APP	DATE
A	PRELIMINARY	TJ	GH	CGW	23.03.06

jba CONSULTING incorporating Grantham Brundell & Forman

Denison House
Hexthorpe Road
Doncaster
South Yorkshire
DN4 0BF
United Kingdom

www.jbaconsulting.co.uk

t +44 (0)1302 342055
f +44 (0)1302 329887
e info@jbaconsulting.co.uk

Other offices at Atherstone, Bramham, Newcastle upon Tyne, Edinburgh, Warrington, Thirsk, Skipton & Ablington



for

J & H M HUTCHINGS

FRA LAND AT HOYLE MILL THURLESTONE CROSS SECTIONS AND WATER LEVELS

This document is the property of Jeremy Benn Associates Ltd. It shall not be reproduced in whole or in part, nor disclosed to a third party, without the permission of Jeremy Benn Associates Ltd.

Scale:		
1:750 @ A1	Drawn	T.Jackson - 22.03.06
	Designed	
	Checked	G.Heald - 23.03.06
	Approved	C.G.Wright - 23.03.06

Digital File Name: N:\2006\Projects\2006s1674 - J & H M Hutchings - FRA Land at Hoyle Mill Thurlestone\Graphical Data\AutoCAD\Drawings\2006s1674-02a

Drawing Number:	Rev:	Sheet No:	Status:
2006s1674-02	A	1 of 1	APPROVED DRG.