South View

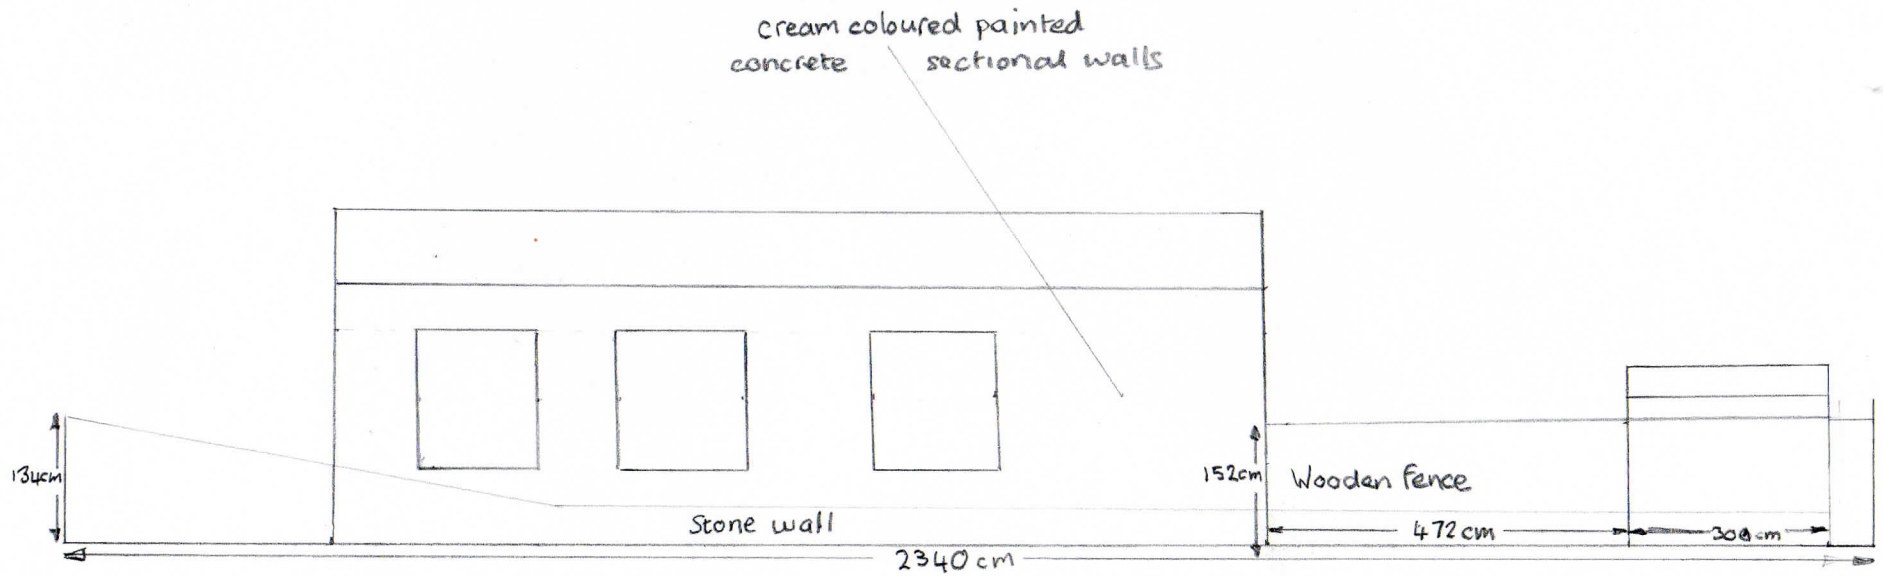
cream coloured painted
concrete
sectional walls
134cm
Stone wall
152cm
Wooden Fence
472 cm
2340 cm