




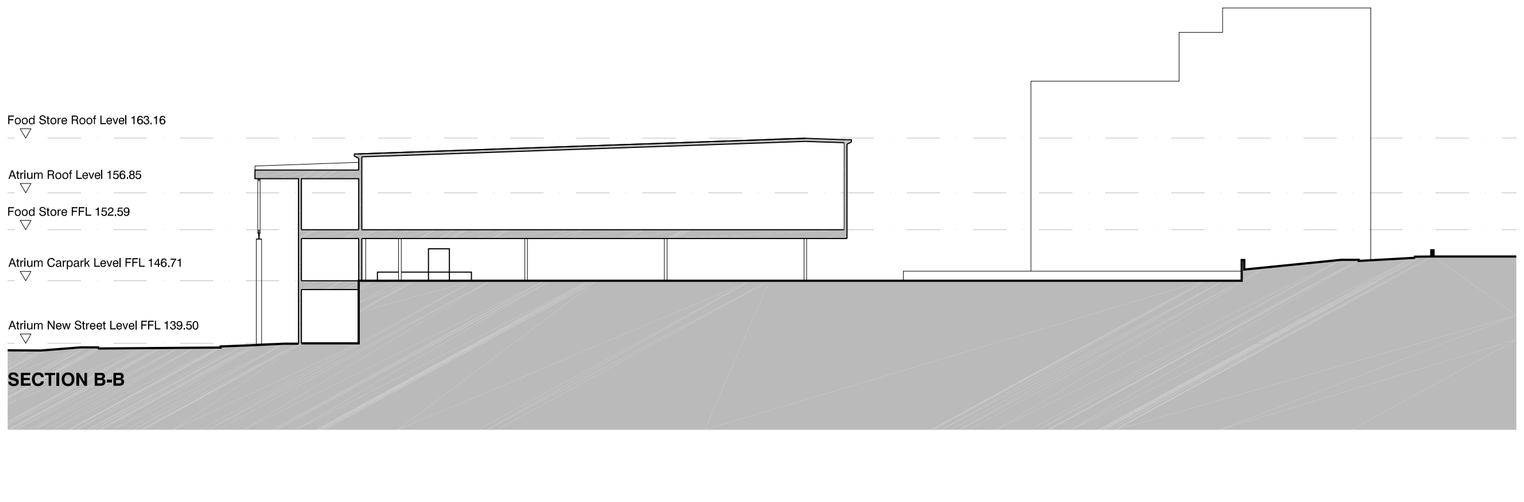


SECTION B-B

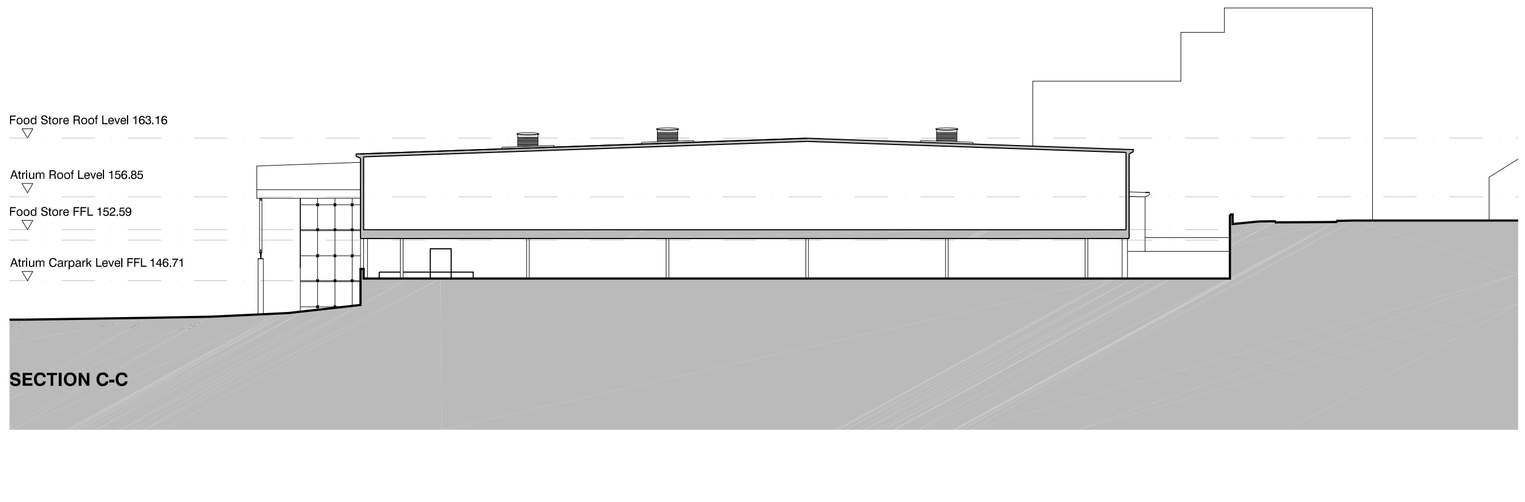

SECTION C-C

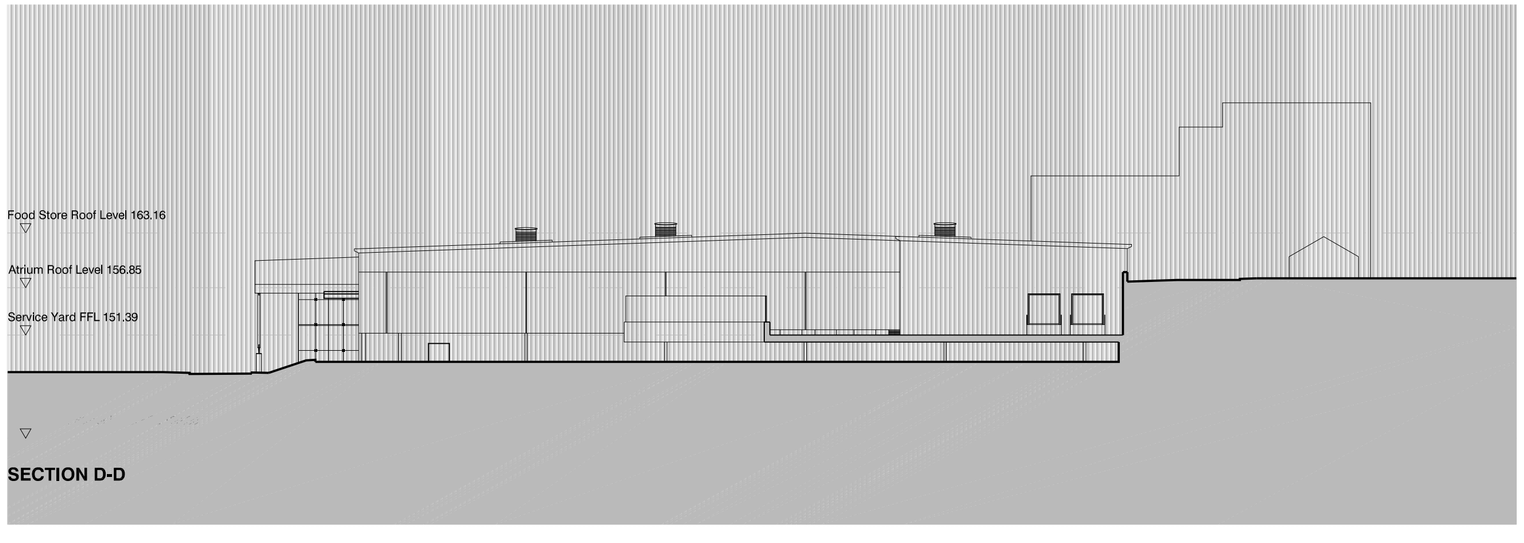

SECTION D-D

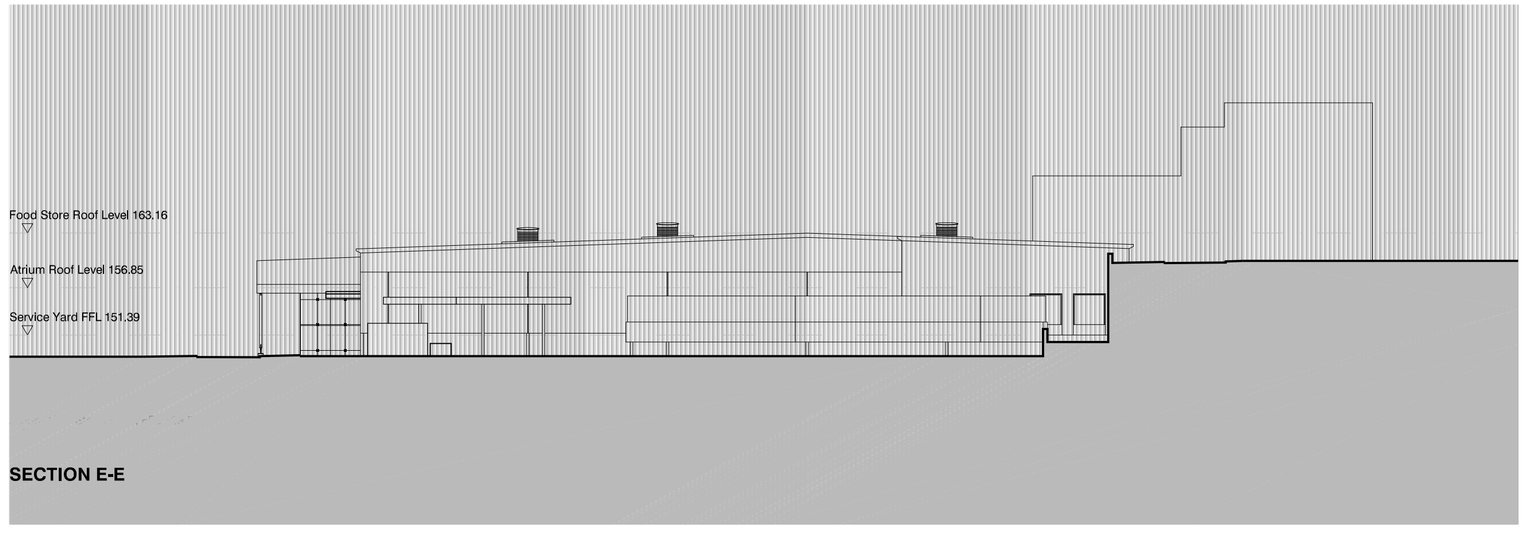

SECTION E-E

MICHAEL HYDE AND ASSOCIATES LIMITED
chartered architects

MANCHESTER □ SHEFFIELD ■

51 BARTON ARCADE
DEANSGATE
MANCHESTER M3 2BJ
TEL 0161 834 1018
FAX 0161 834 4798
Manchester@MHA
architects.com

ALLIANCE HOUSE
LEOPOLD STREET
SHEFFIELD S1 2GY
TEL 0114 2759666
FAX 0114 2757751
Sheffield@MHA
architects.com

REV	DATE	DESCRIPTION	DRN	CHK
B	13/02/12	Service yard and ramp amended on sections D-D and E-E.	MBD	
A	16/01/12	Car park gradient amended to include 60m long flat portion.	MBD	KB

PROJECT TITLE
PROPOSED NEW FOOD STORE
NEW STREET BARNSLEY

DRAWING TITLE
PROPOSED BUILDING SECTIONS

DRAWN / CHECKED	DATE	SCALE
MBD	OCT 2011	1:500 @ A1
JOB No	DRAWING	REVISIONS
1SI5	4-002	B