

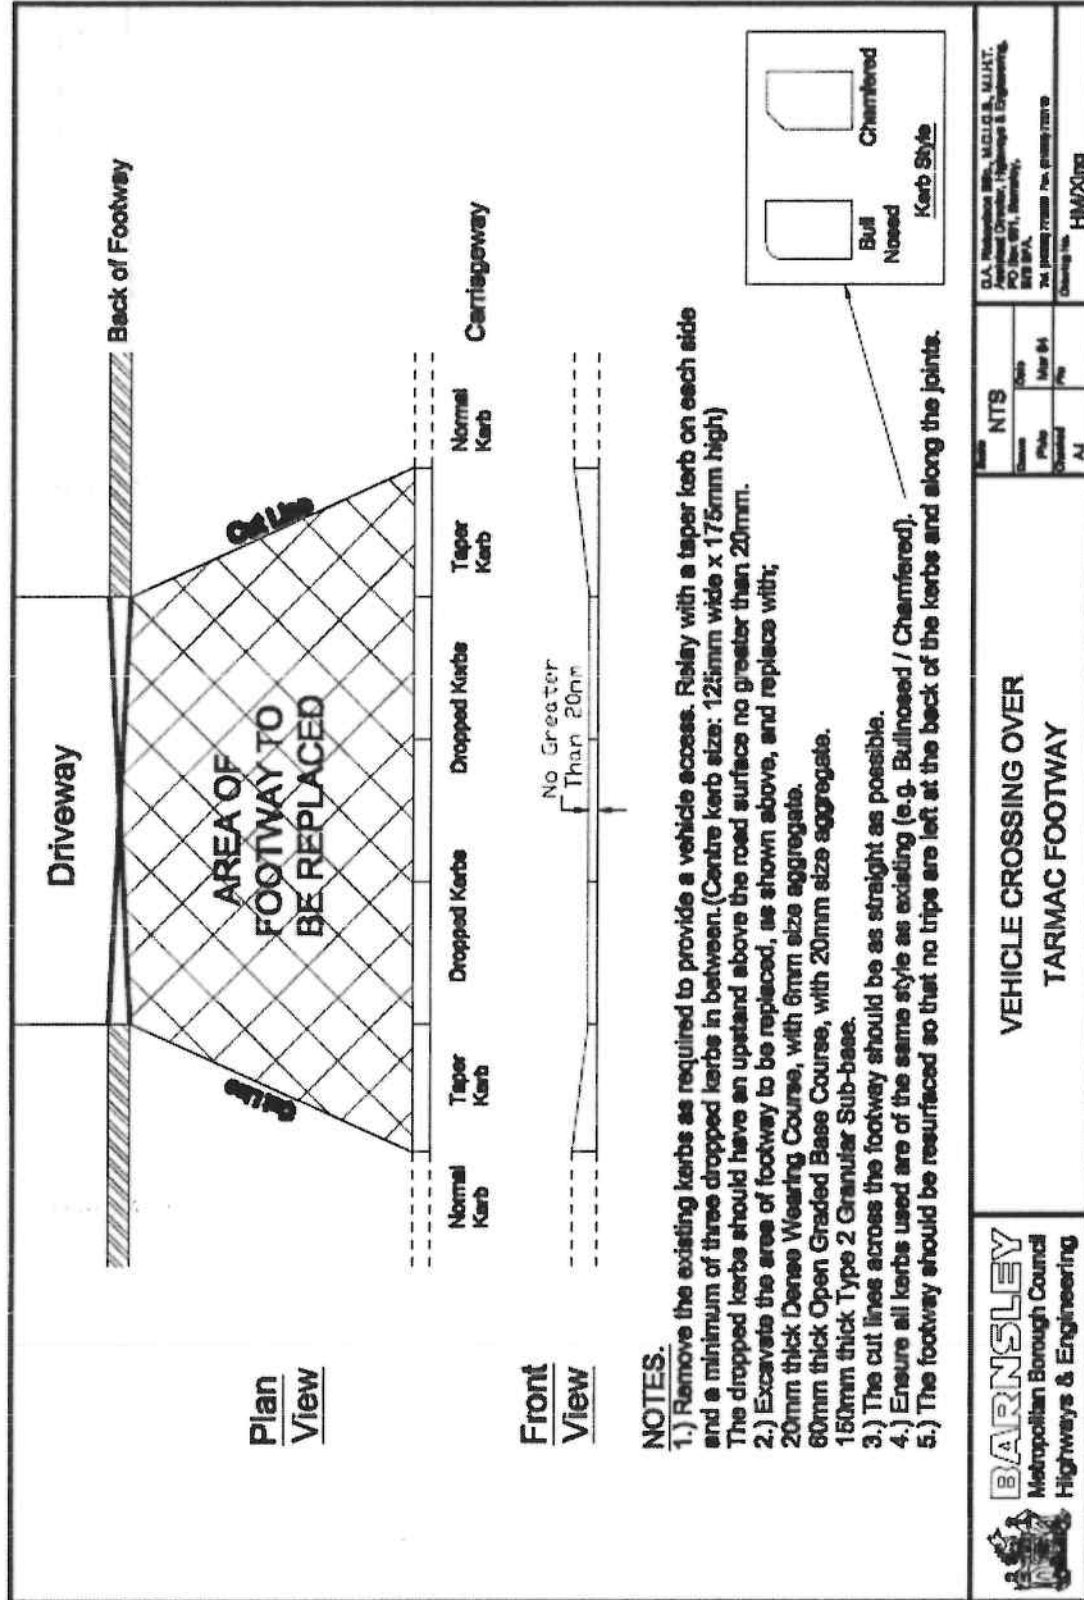


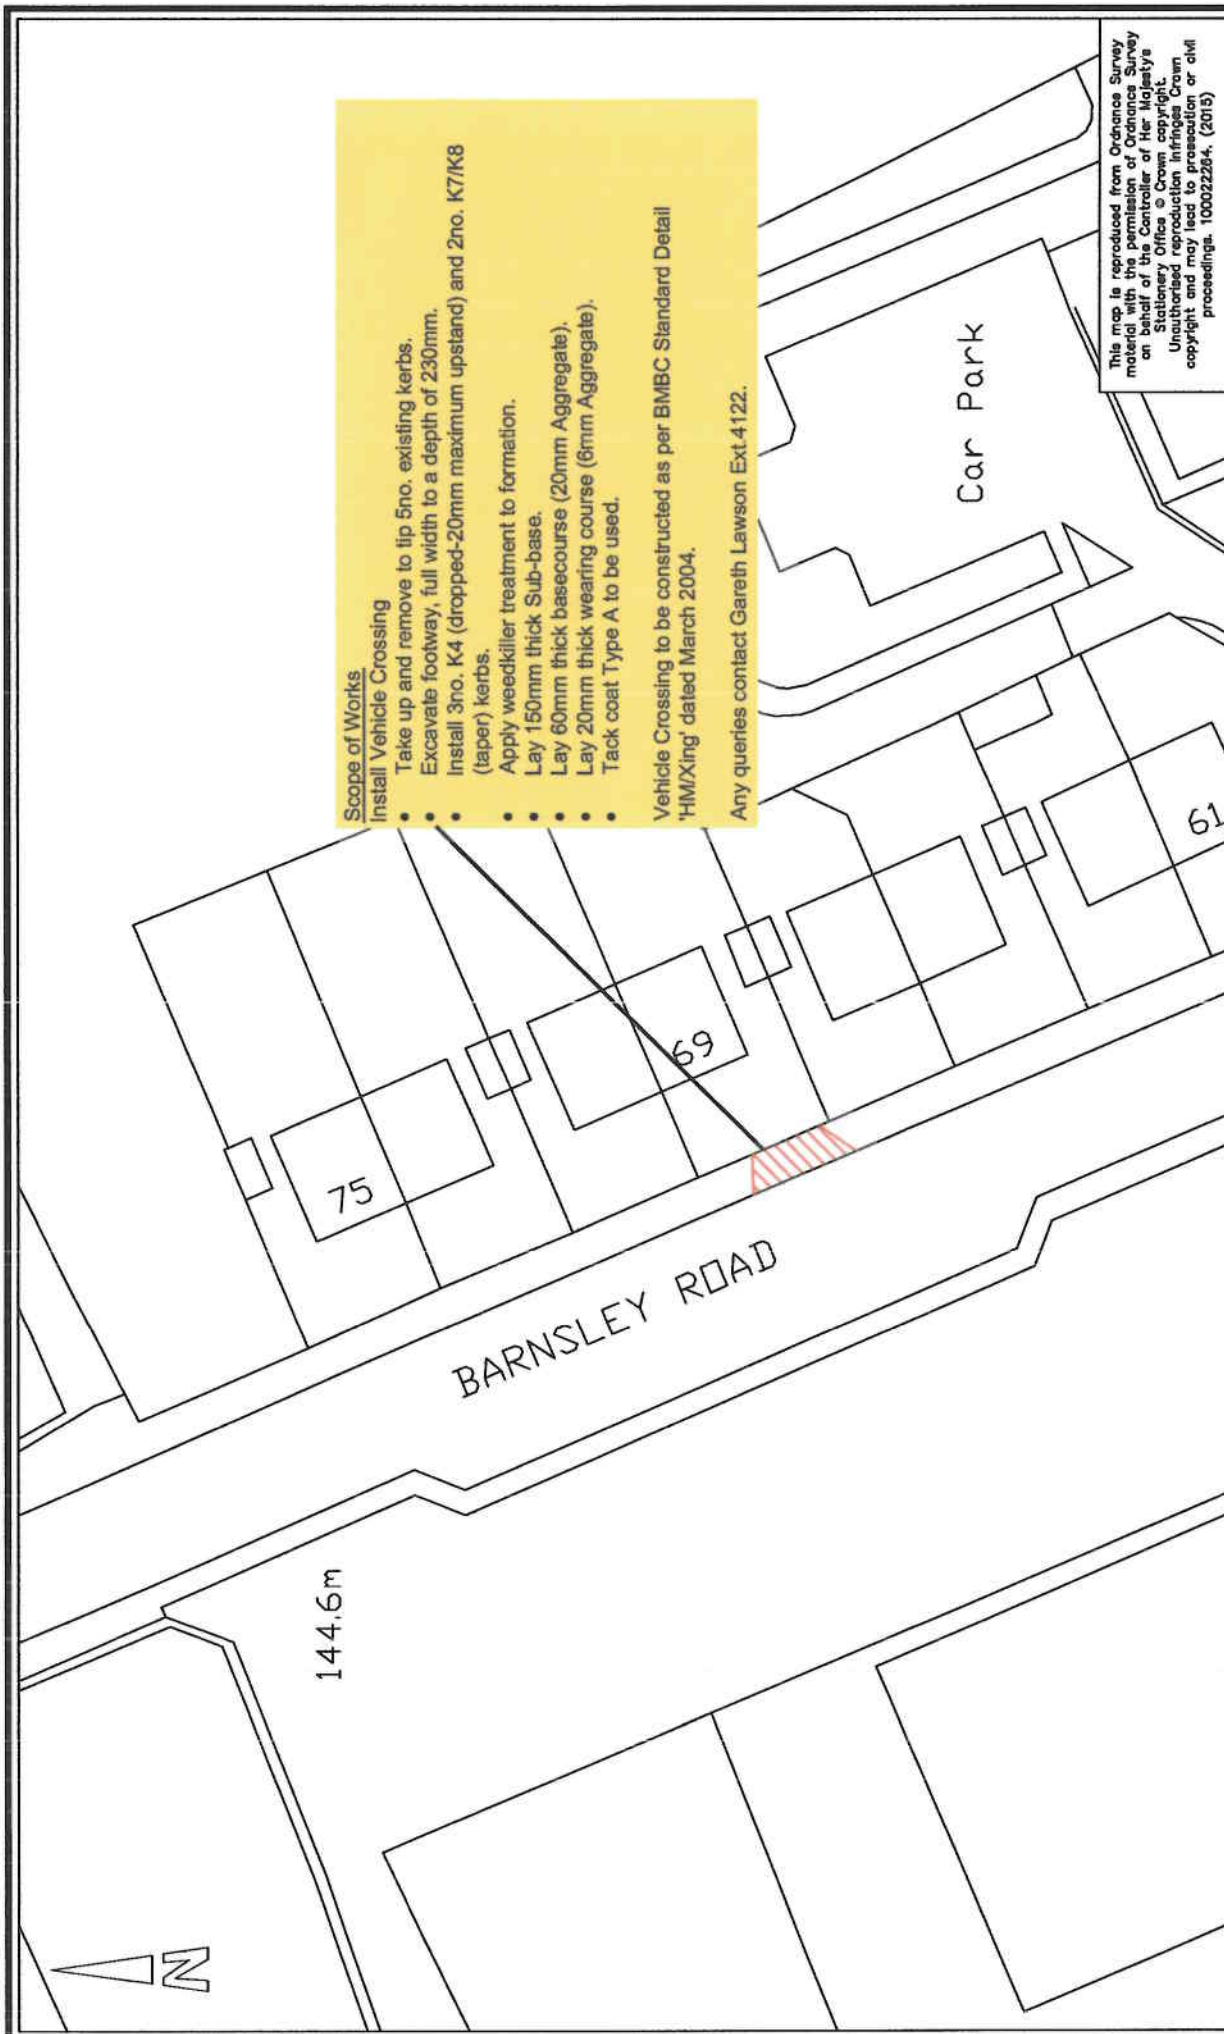

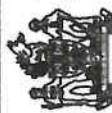

This map is reproduced from Ordnance Survey material with the permission of Ordnance Survey on behalf of the Controller of Her Majesty's Stationery Office. Crown copyright. Unauthorised copying, reproduction, distribution, copyright and may lead to prosecution or civil proceedings. 100022264, (2013)

 BARNSELEY Metropolitan Borough Council		69 Barnsley Road, Platts Common Vehicle Crossing Works		Scale NTS Drawn GL	Date 07/20/15	Checked File	Paul Castle, Assistant Director Operational Services PO Box 601, Barnsley, S70 8FA. Tel. (01226) 773555 Fax. (01226) 772110 Drawing No.