
| Rev | Notes | Date |
|---|---|---|
| | | |


Garry Greetham Associates
Residential Design Consultant
Westwood House
18 Carr Lane
Tankersley
Barnsley S75 3BE
Tel(01226)746573


| | |
|---|---|
| PROJECT | Various Extensions |
| CLIENT | Mr. D. Howorth |
| TITLE | G.F. Layout as Proposed |
| ADDRESS | White Cross Farm, White Cross Road, Cudworth Barnsley. S72 8ED |
| DRAWN BY | ggg |
| SCALE | 1:50 |
| DATE | Aug 19 |
| DRAWING No | 917-04 |
| REV | |

Member of the Chartered Institute of Architectural Technologists

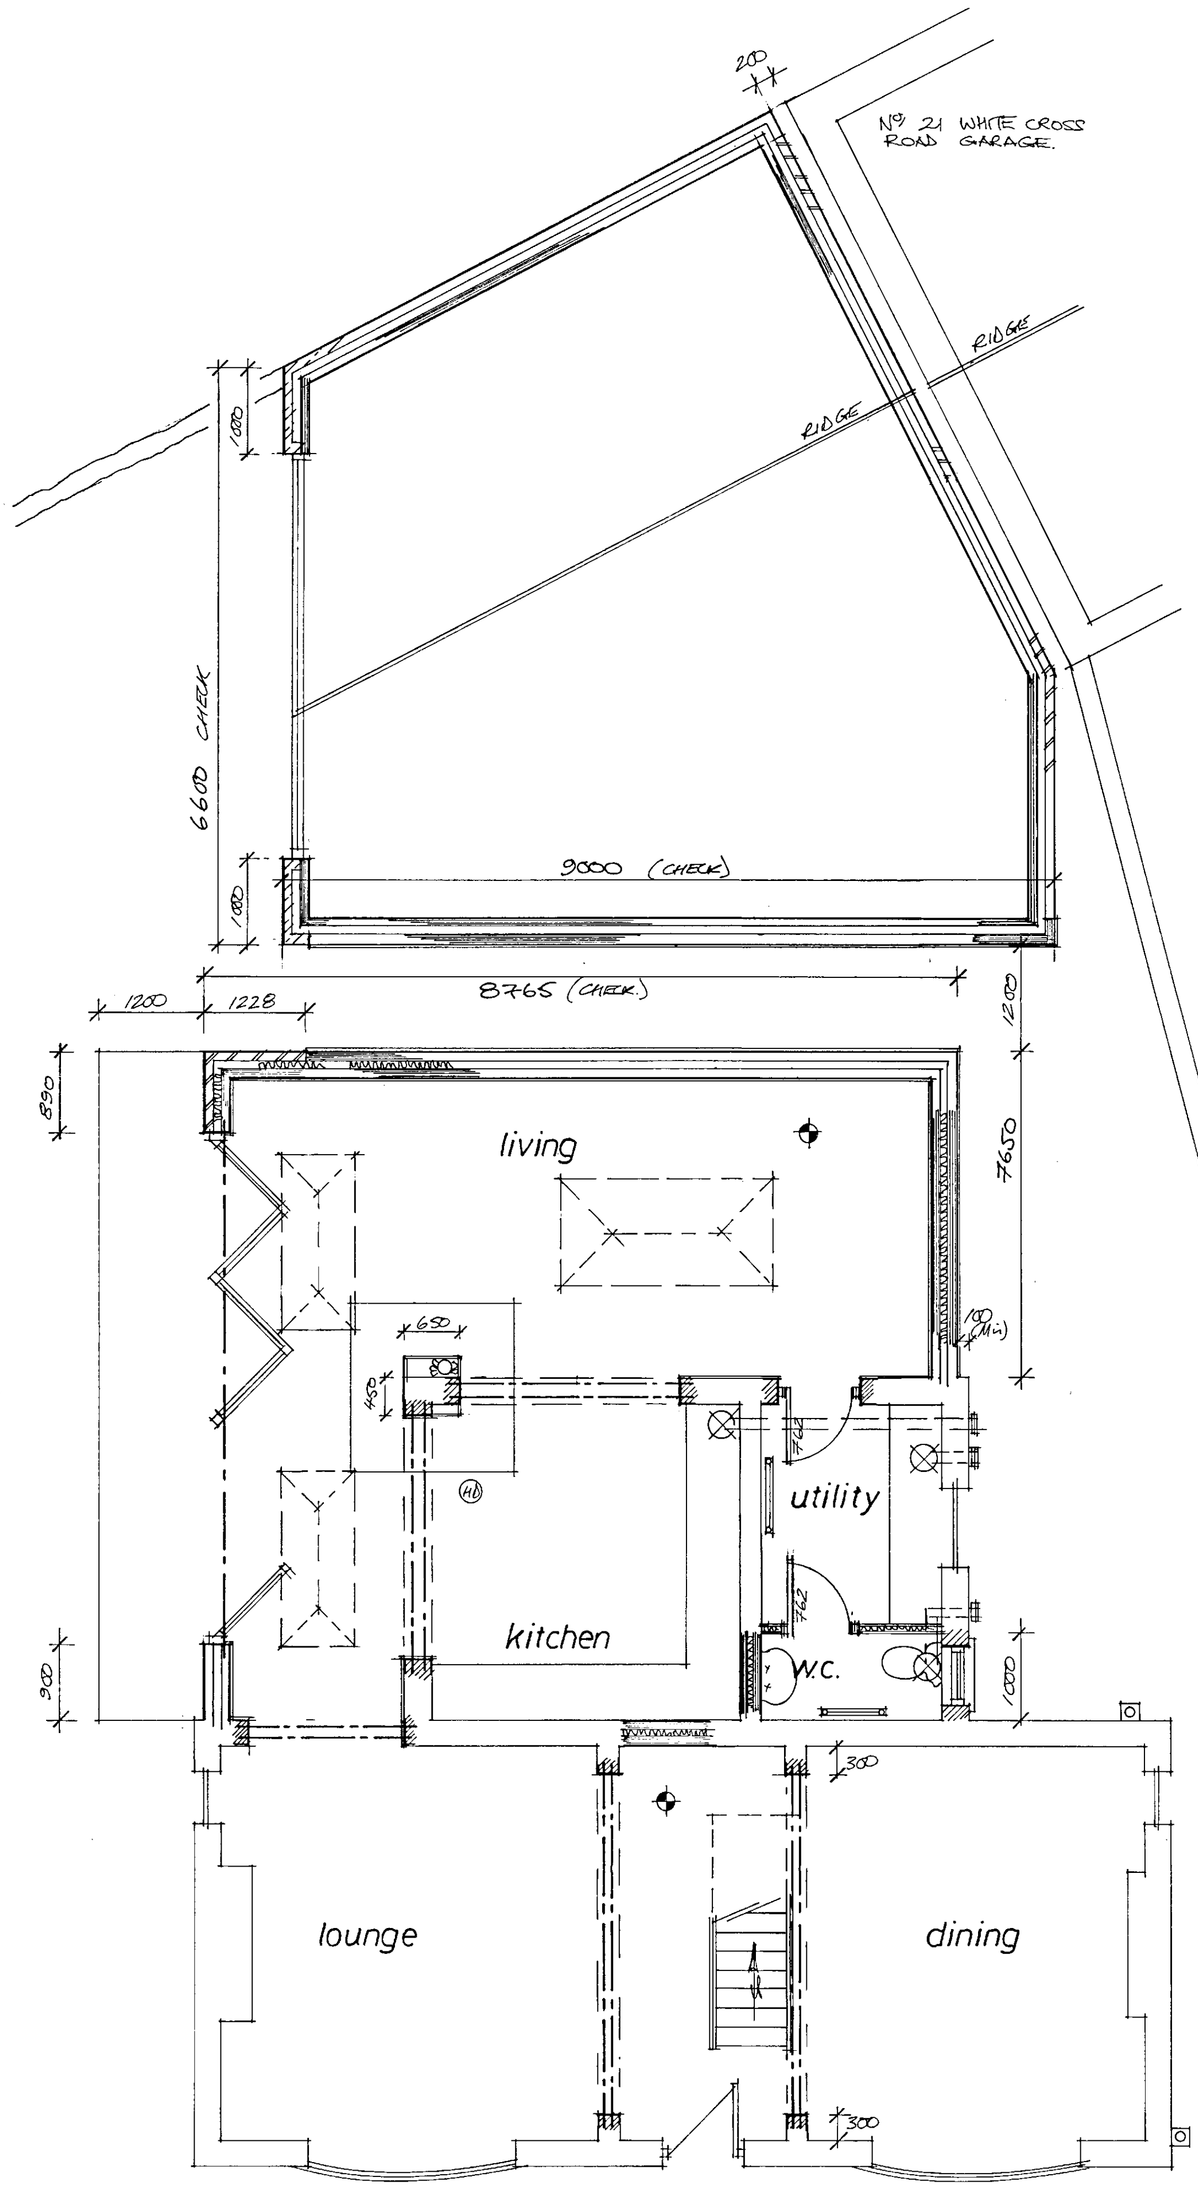

| Rev | Notes | Date |
|---|---|---|
| | | |


Garry Greetham Associates
Residential Design Consultant
Westwood House
18 Carr Lane
Tankersley
Barnsley S75 3BE
Tel(01226)746573


| | |
|---|---|
| PROJECT | Various Extensions |
| CLIENT | Mr. D. Howarth |
| TITLE | G.F. Layout as Existing |
| ADDRESS | White Cross Farm, White Cross Road, Cudworth Barnsley. S72 8ED |
| DRAWN BY | ggg |
| SCALE | 1:50 |
| DATE | Aug 19 |
| DRAWING No | 917-02 |
| REV | |

Member of the Chartered Institute of Architectural Technologists

