


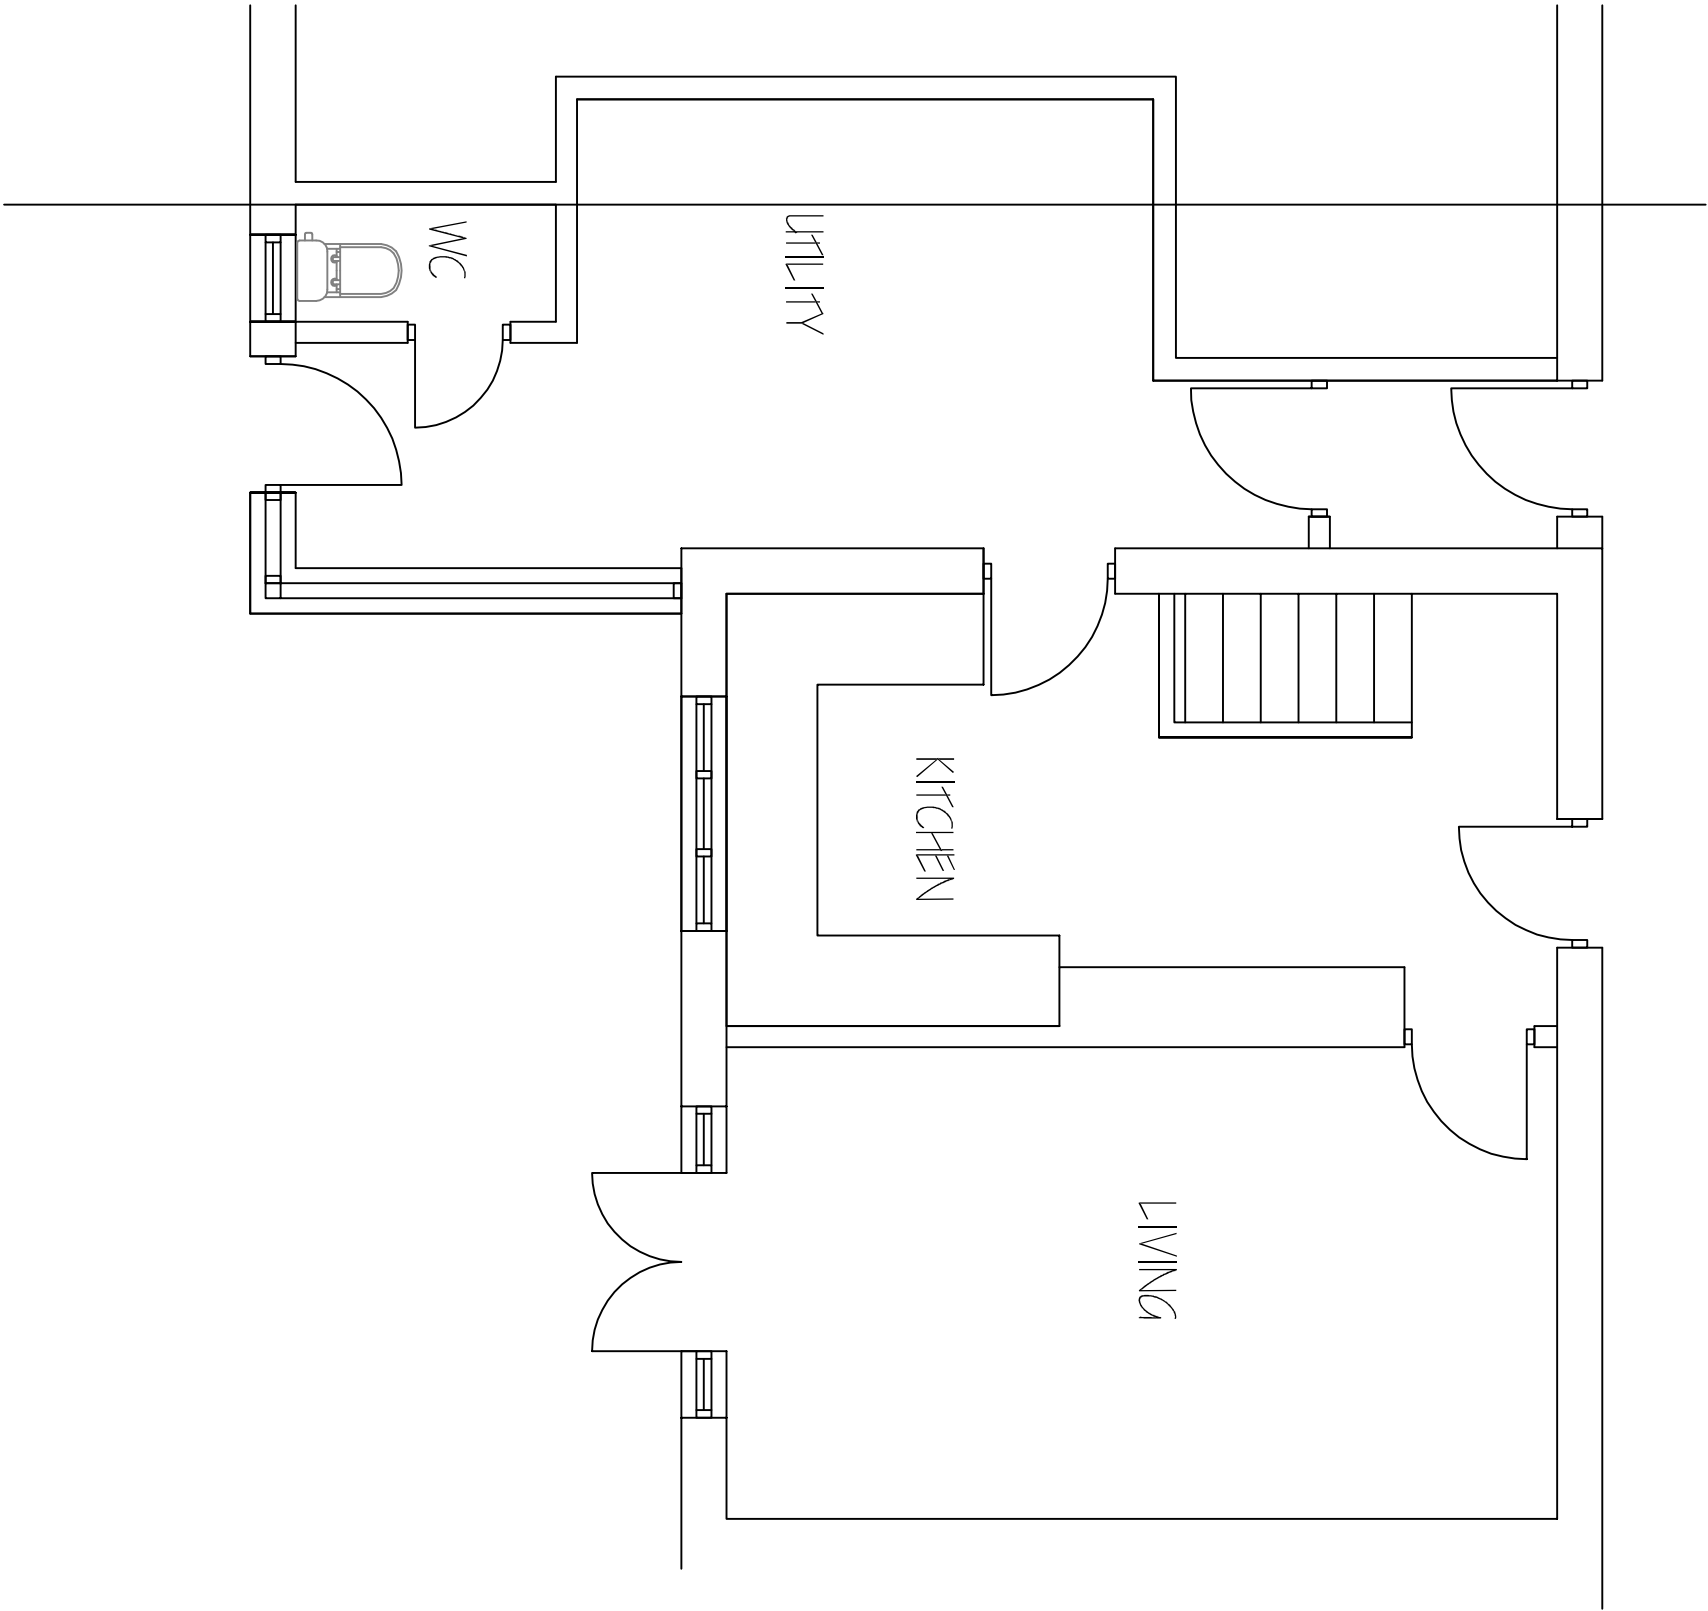

EXISTING PLAN  
1:50

|                                                                                 |                                                                           |        |
|---------------------------------------------------------------------------------|---------------------------------------------------------------------------|--------|
| Revisions                                                                       | A. A----                                                                  | 00-00- |
| This drawing is for planning permission only and is not a construction drawing. |                                                                           |        |
| Drawing Title                                                                   | EXISTING-PLAN                                                             |        |
| Job No. - Dwg No.                                                               | SW/2013/3                                                                 | —      |
| Client:                                                                         | STUART WILLIAMS<br>12 ARNOLO AVENUE<br>ARNHOLLY NORTH<br>BARNSELY ST1 3AS |        |
| Scale.                                                                          | 1:50                                                                      |        |