





1 Section A-A
1 : 200

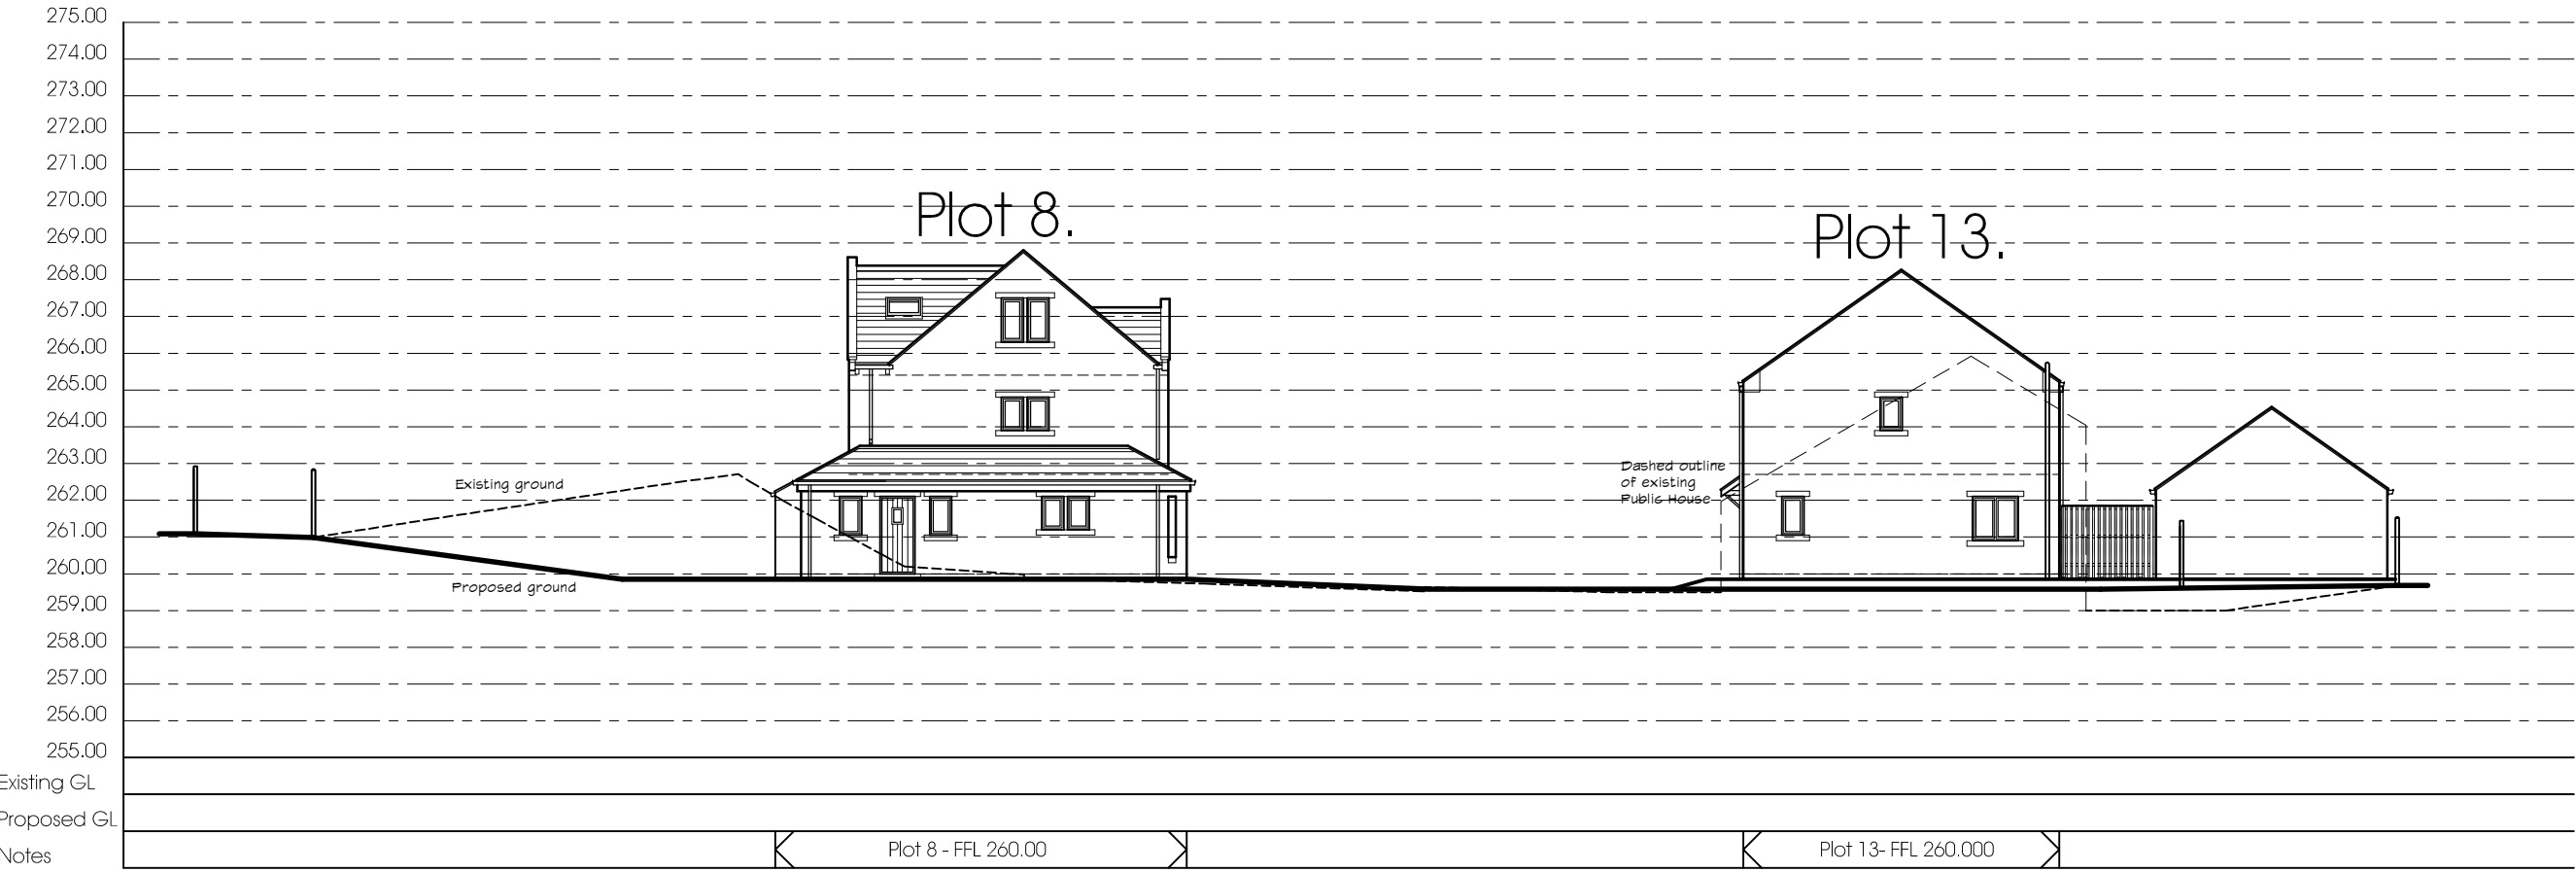

2 Section B-B
1 : 200

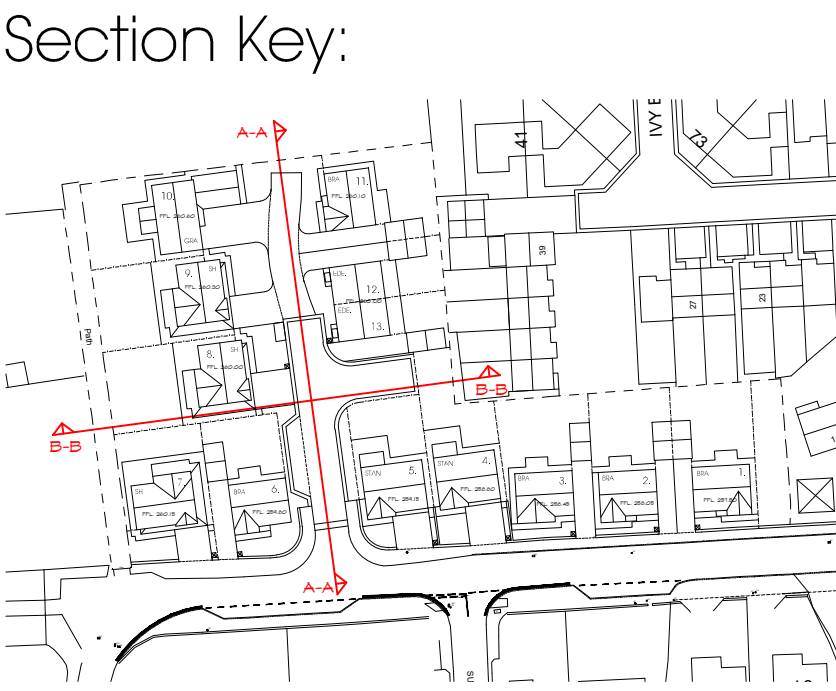

P02	Client amendments	19.03.20	MC	DH
P01	Planning Issue	17.02.20	MC	DH

Rev	Description	Date	By	Rvw
-----	-------------	------	----	-----

Residential Development

at The Fountain
Wellthorpe Lane
Ingbirchworth



Farrar Bamforth Associates Ltd.

Chartered Architectural Technologists

51 Trinity Street, Huddersfield, HD1 4DN
Tel. (01484) 424008 Fax: (01484) 512305
E-mail: design@farrarbamforth.co.uk
Website: www.farrarbamforth.co.uk

Site Sections

Project	Originator	Zone	Level	Type	Role	Number	Revision
9D43	FBA	ZZ	XX	DR	A	0708	P02
Drawn	Date	Suitability	Revision Status		Scale at A2		
MC	Feb 20	S2	Planning		1 : 200		

This document is © Farrar Bamforth Associates Ltd. Drawing measurements shall not be obtained by scaling. Setting out dimensions are to face of structure. Verify all dimensions prior to construction or product manufacture. Immediately report any discrepancies on this document to Farrar Bamforth Associates Ltd. This document shall be read in conjunction with associated models, specifications and related consultants documents.