




Existing Highway
to be stopped up

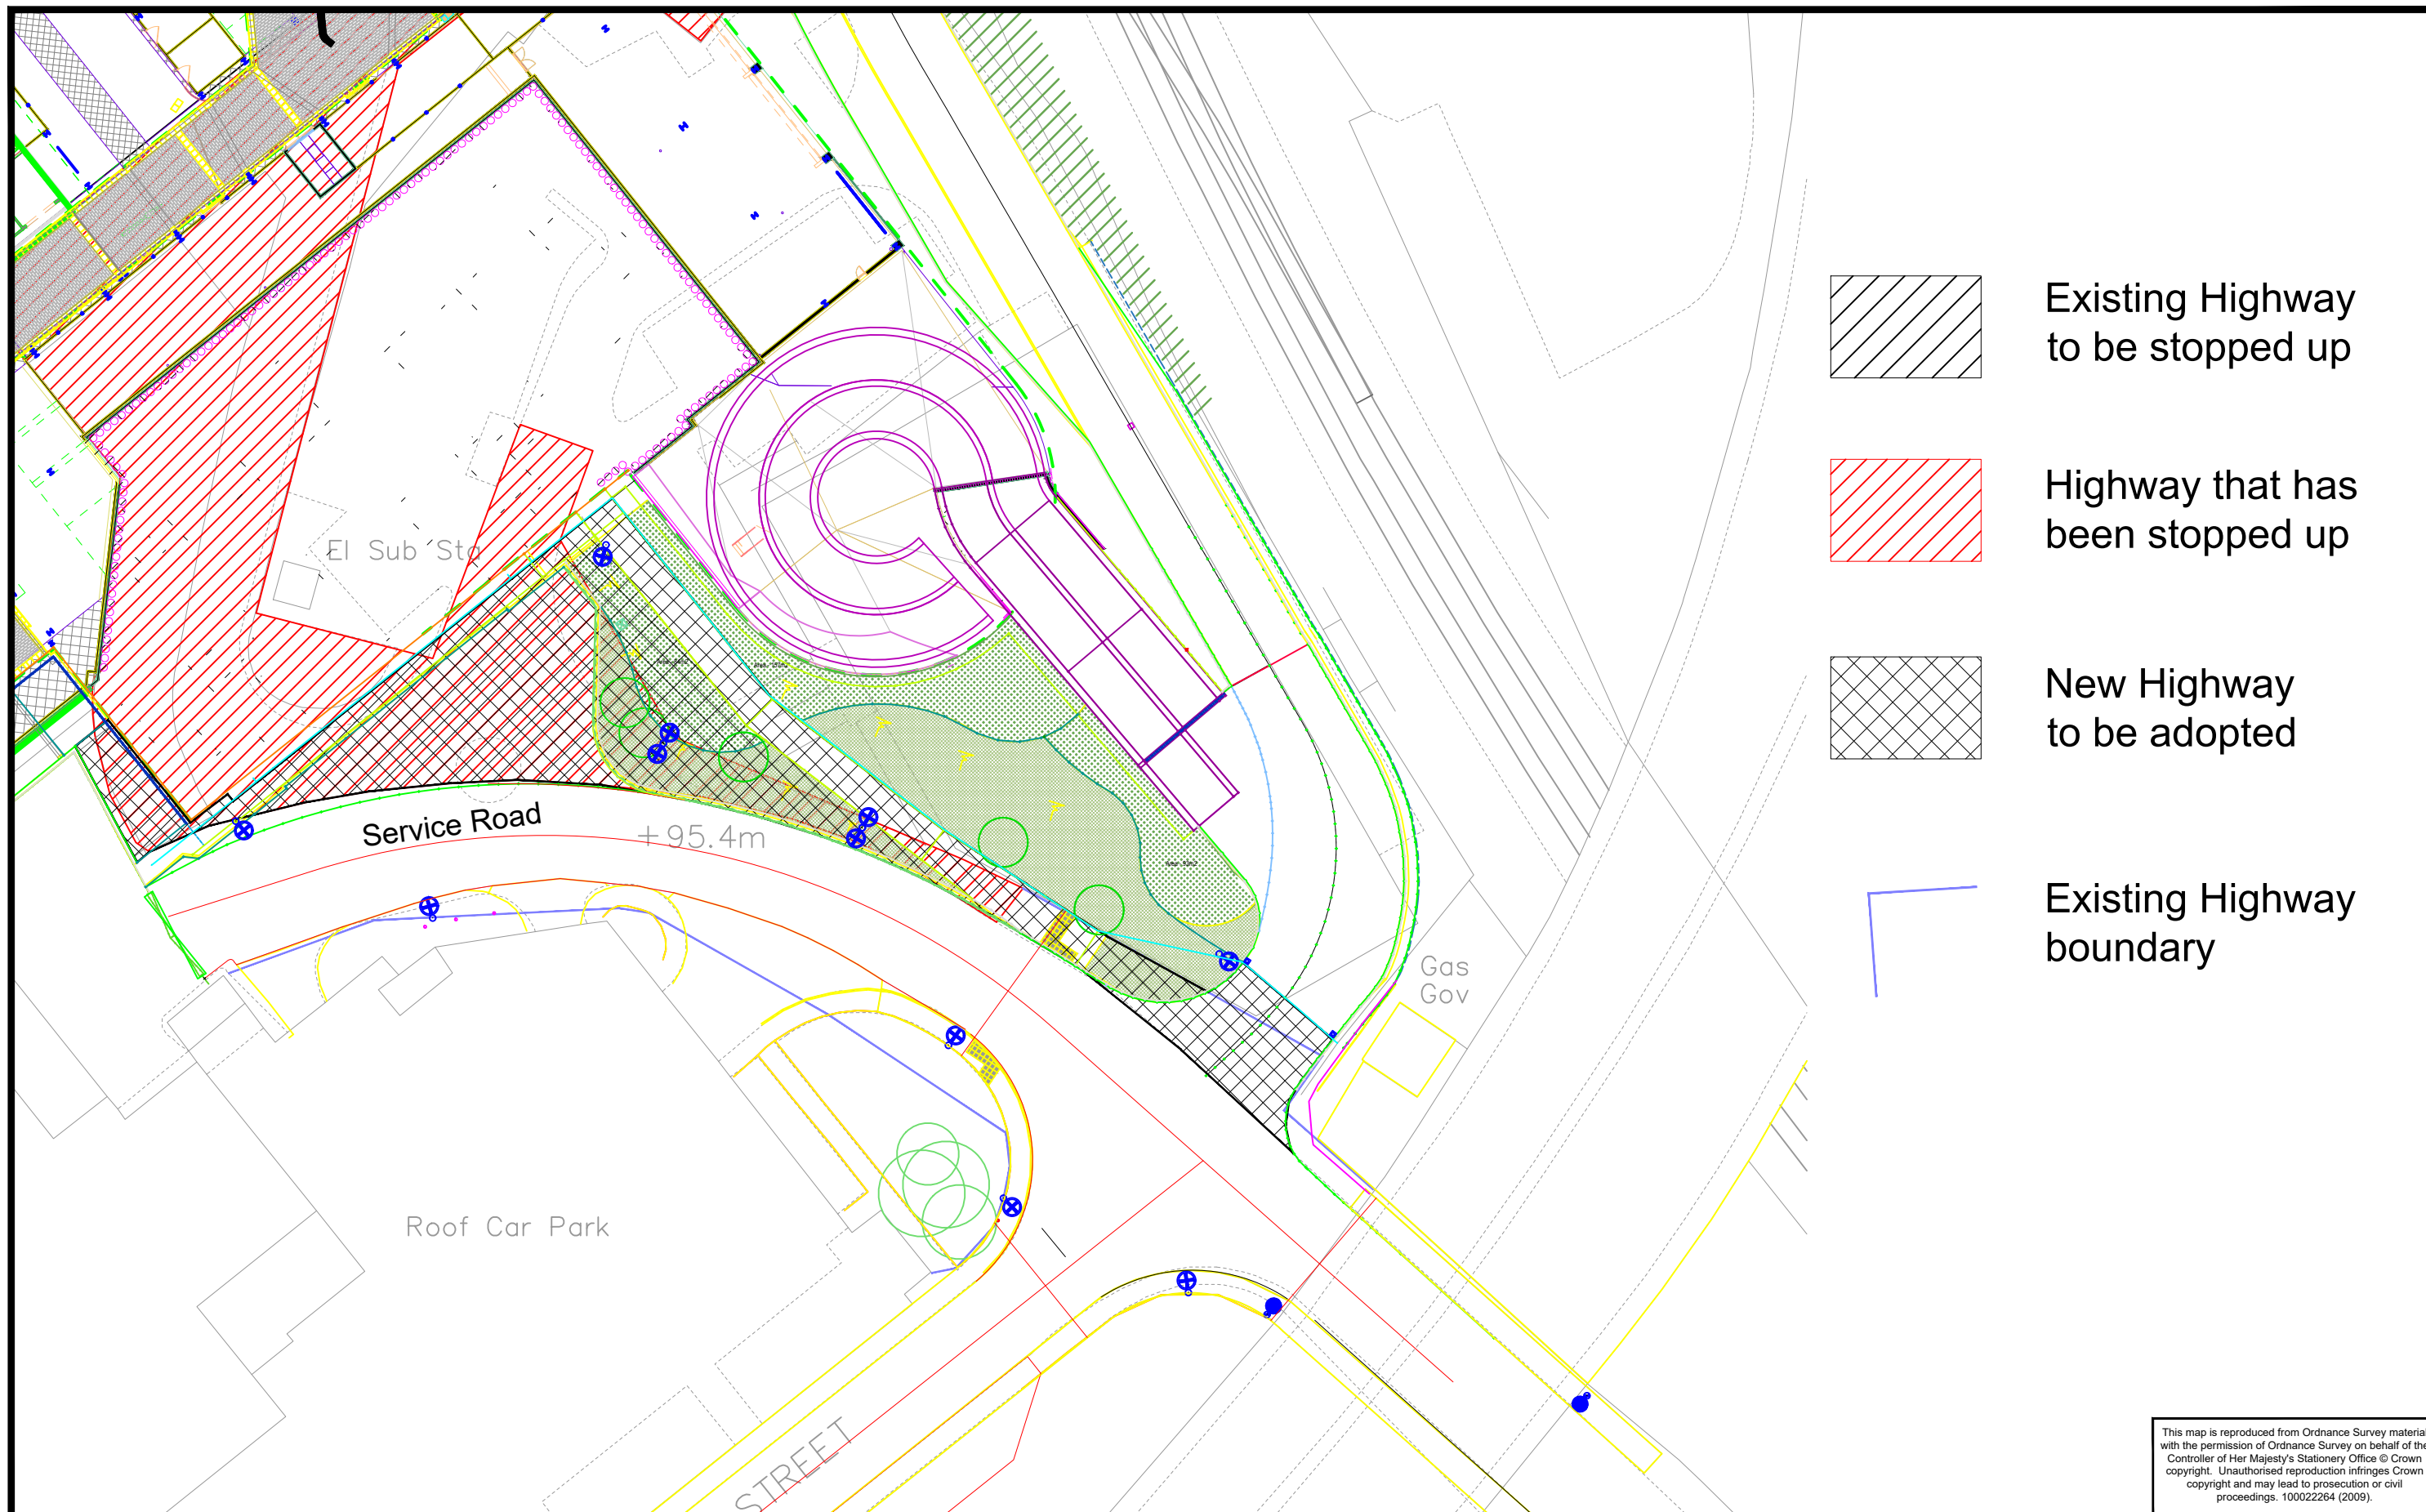

Highway that has
been stopped up

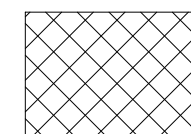

New Highway
to be adopted

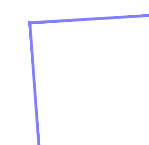

Existing Highway
boundary

This map is reproduced from Ordnance Survey material with the permission of Ordnance Survey on behalf of the Controller of Her Majesty's Stationery Office © Crown copyright. Unauthorised reproduction infringes Crown copyright and may lead to prosecution or civil proceedings. 100022264 (2009).



BARNSLEY
Metropolitan Borough Council

Scale

Drawn

Date

Checked

File

Tracey Brewer FIHE Head of Transport
Economic Regeneration & Culture
P.O. Box 634, Barnsley
S70 9FH
Tel. (01226) 770770 Fax. (01226) 772222

Drawing No.