



Street Scene of Plots 1 & 8-27



Street Scene of Plots 1 - 7

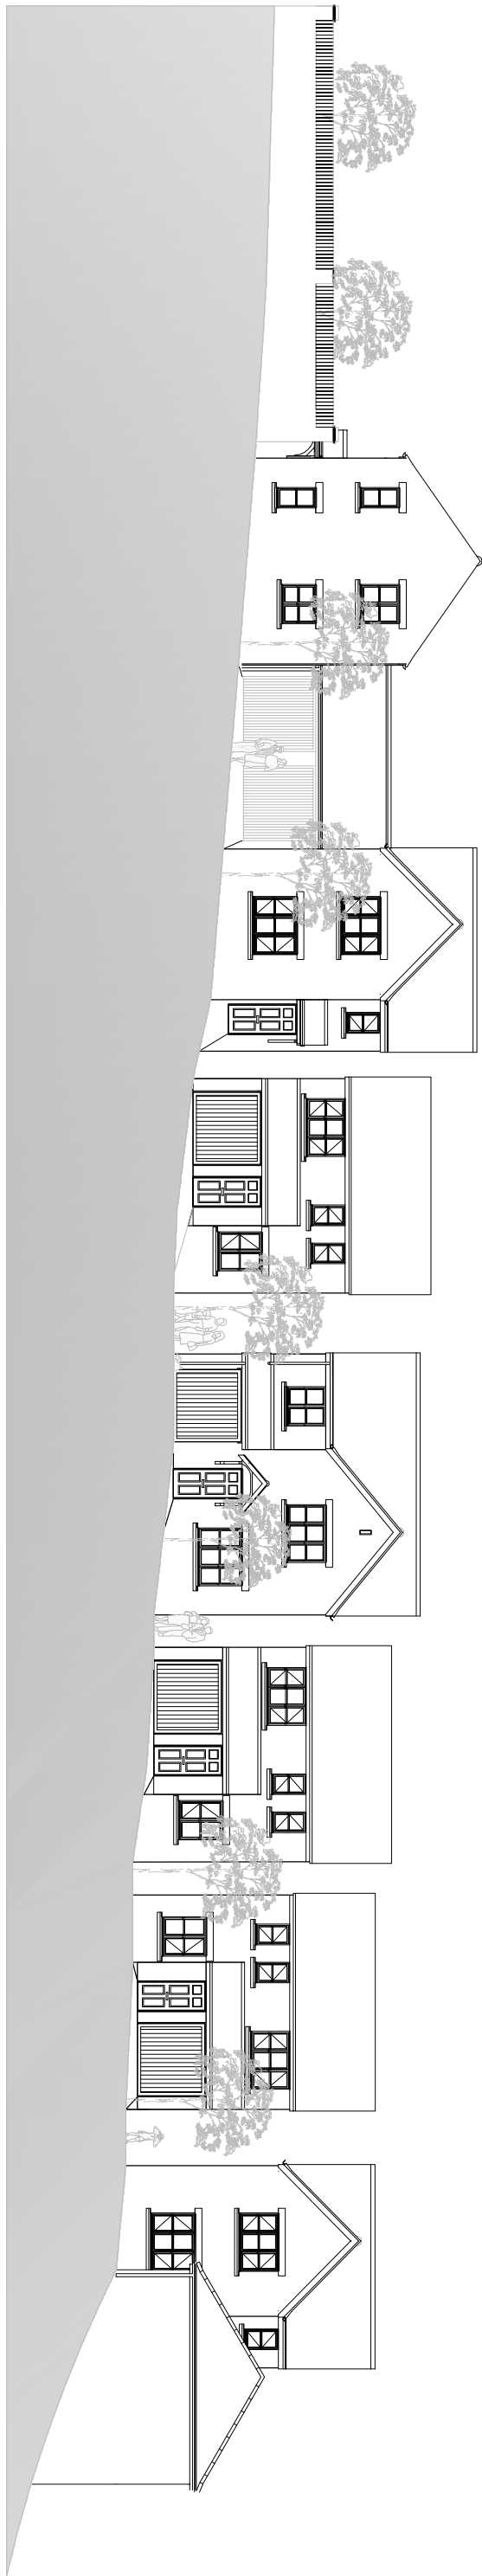

Street Scene of Plots 56, 55, 51, 49-48, 37

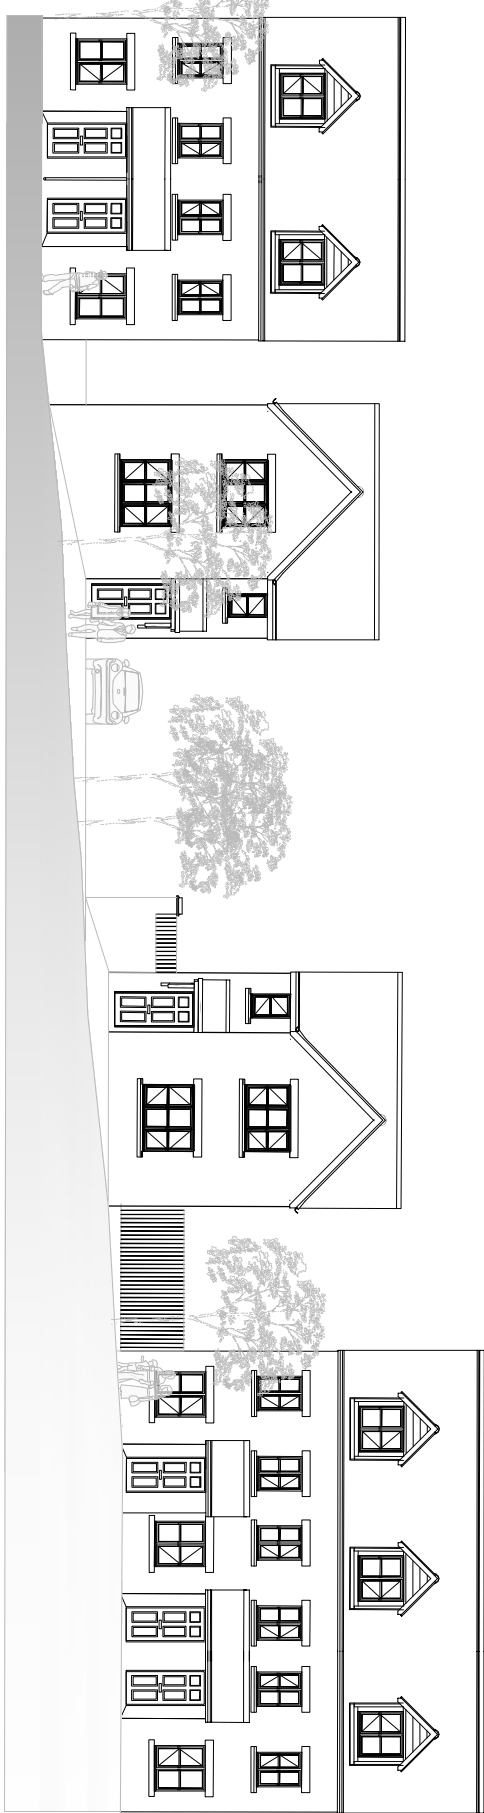

Street Scene of Plots 205 - 208



Street Scene of Plots 97 -101 & 143 - 146

Rev A: Street scenes have been amended to suit the revised planning layout rev A.

**PERSIMMON**
Together, we make a home

Proposed Residential Development
Off Barnsley Road, Wombwell

Street Scenes throughout the proposed development

Scale	1:200@A1	Drawing Number
Drawn By	NSR	PENSC-201301A
Checked By	CAH	Aug 13