


SECOND FLOOR

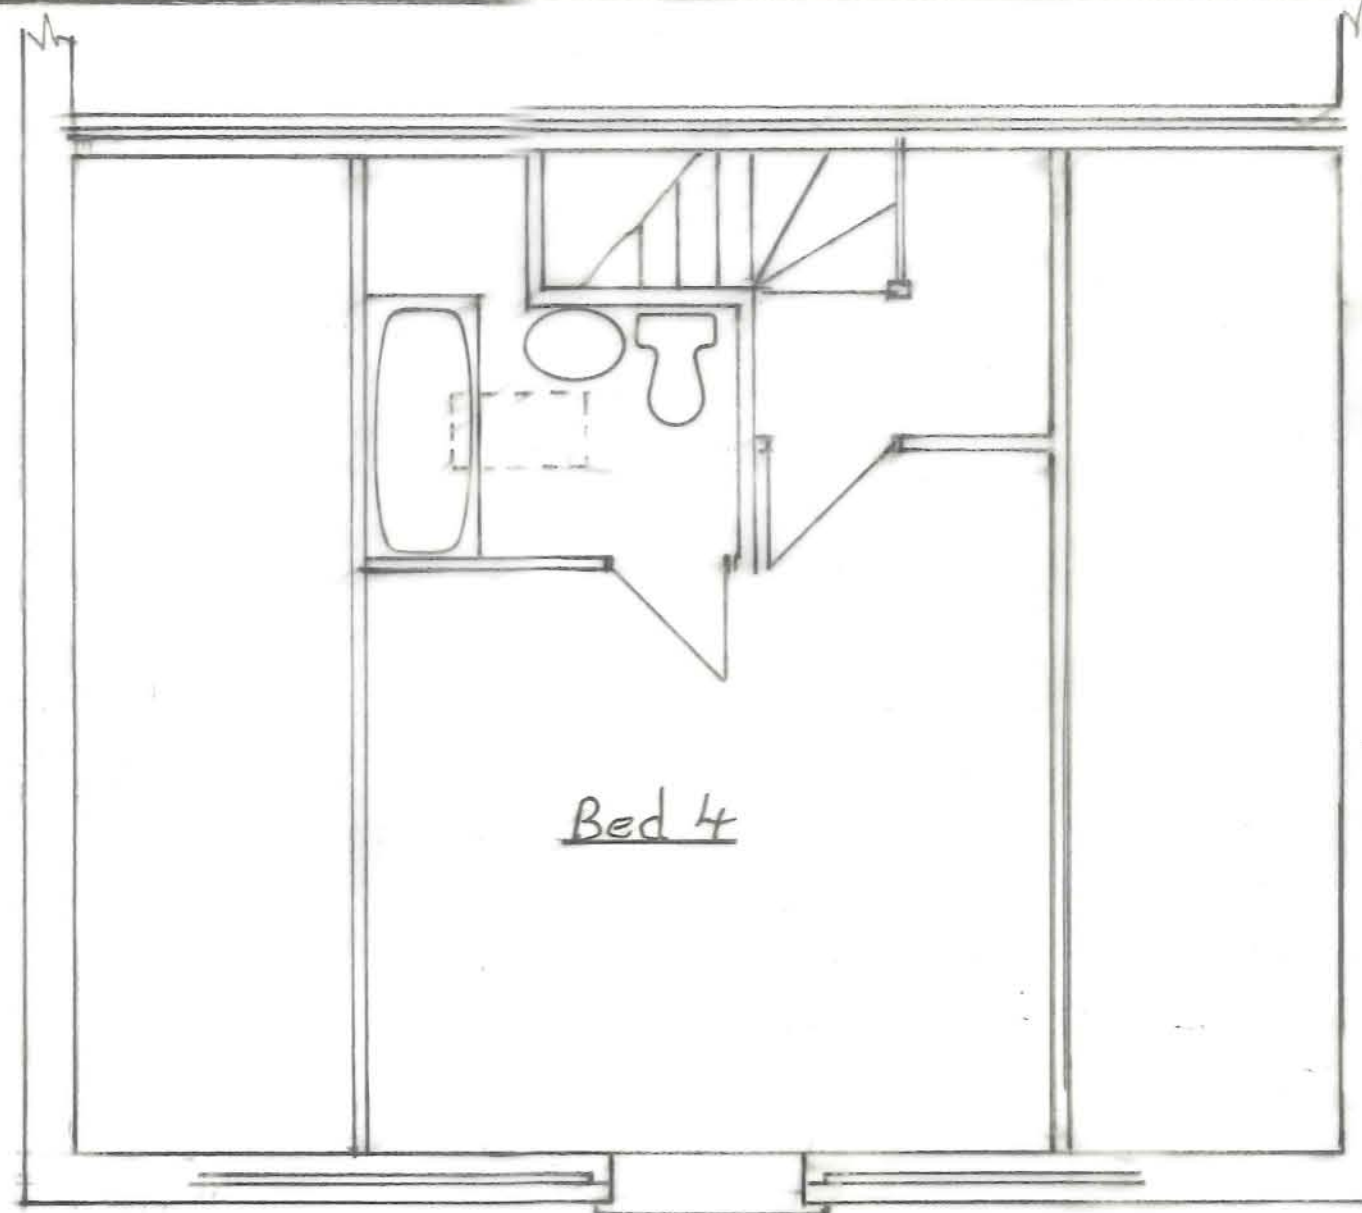

PROPOSED

EXECUTIVE HOUSING

LAND AT VICTORIA, ST BARNSELY


FOR

HENRY OTULAKOWSKI ASSOC

4 BED SEMI DETACHED      SCALE 1:50

Ken Jackson MRICS

GROUND FLOOR

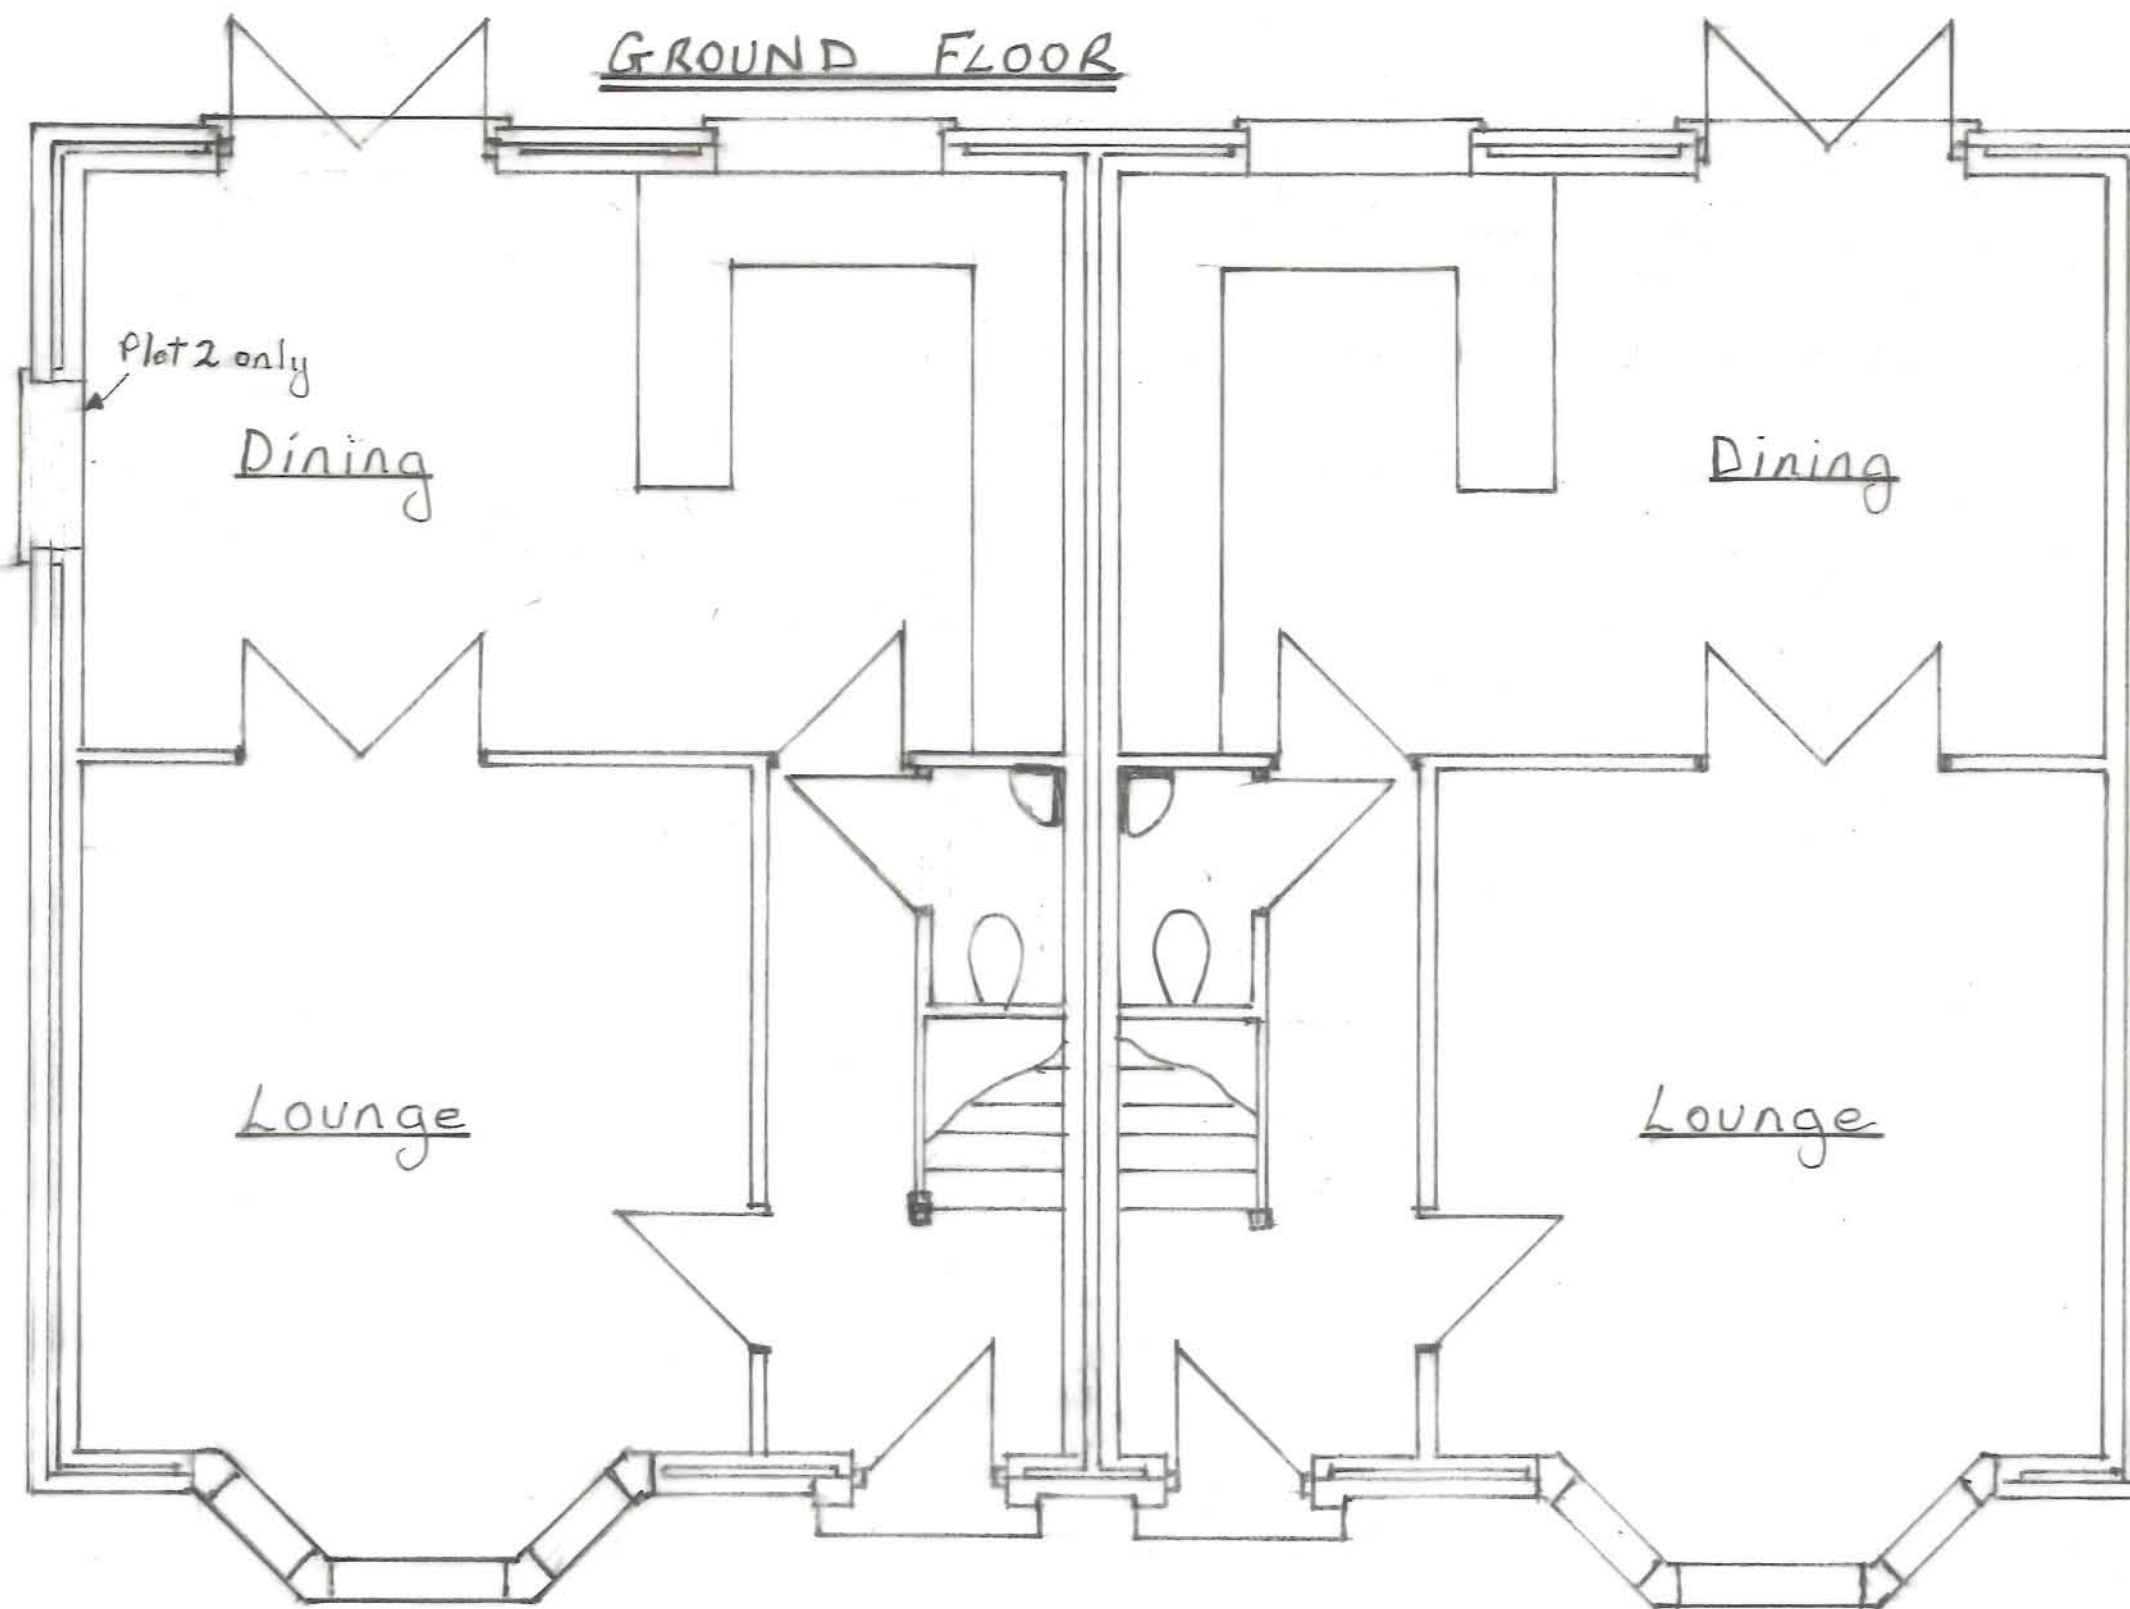

FIRST FLOOR

