




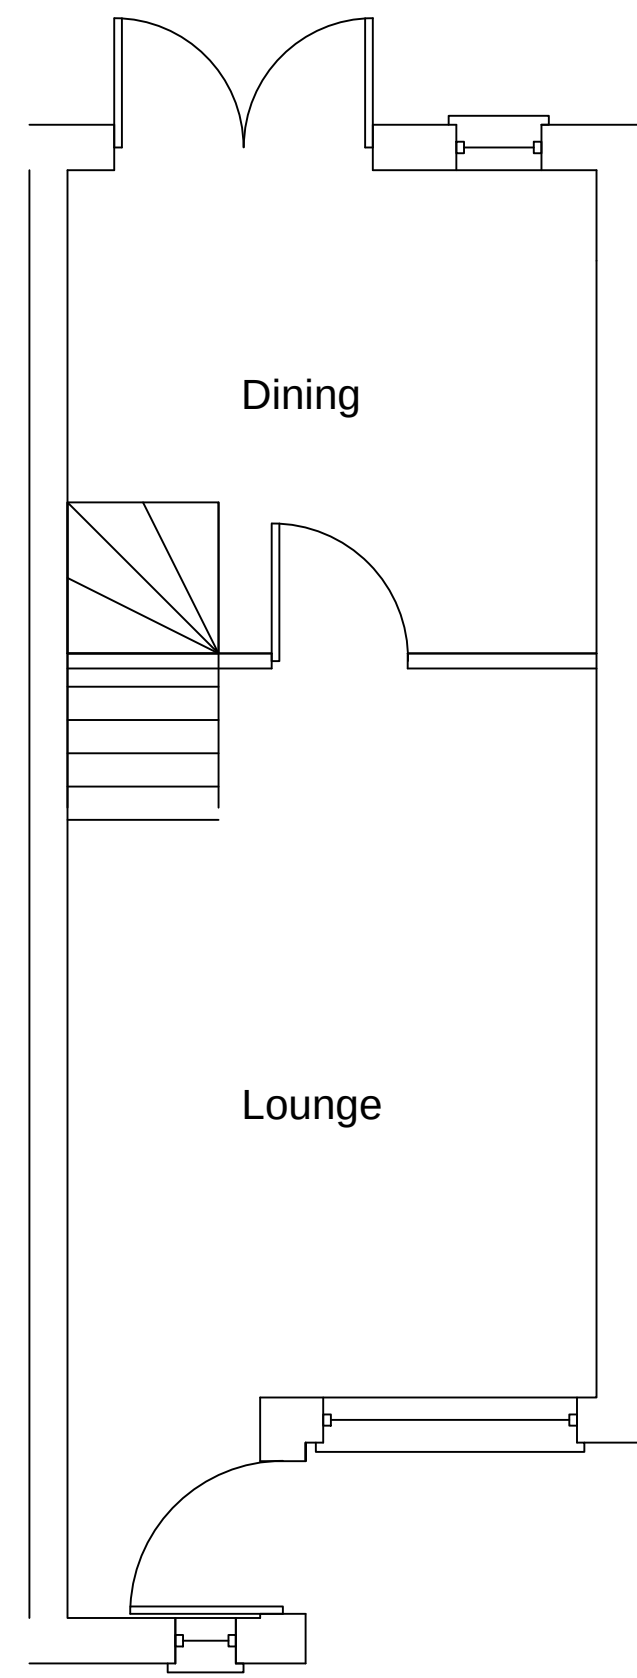


Existing Ground Floor Plan

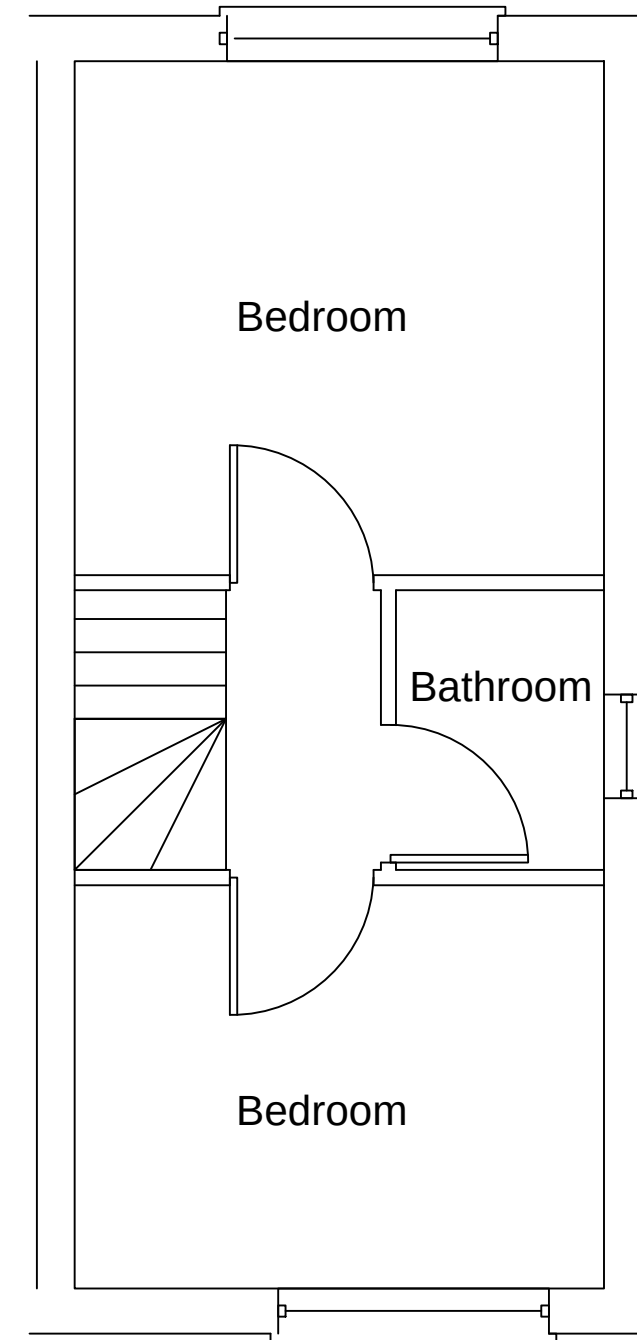


Existing First Floor Plan

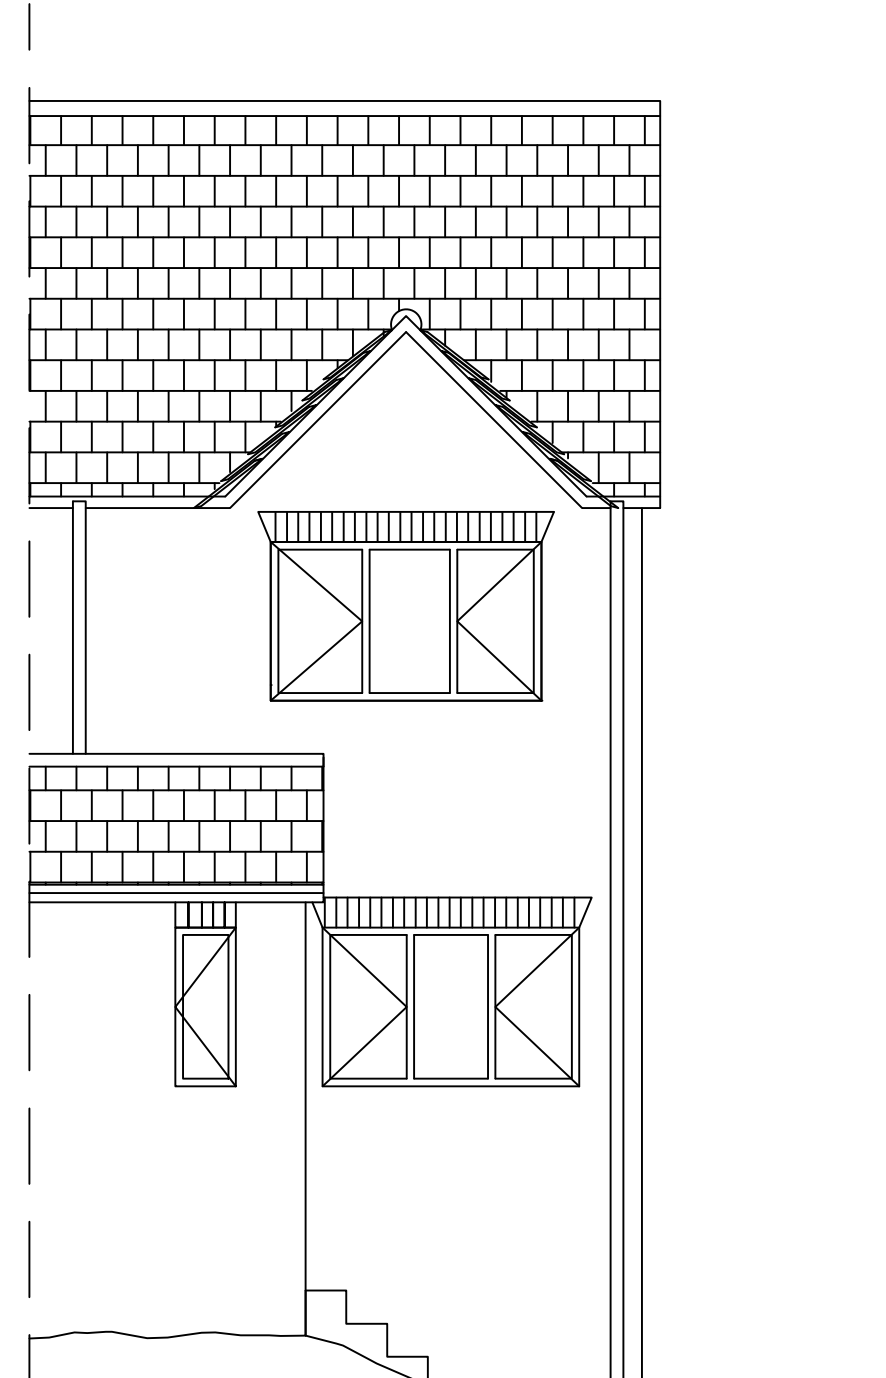

Existing Front Elevation

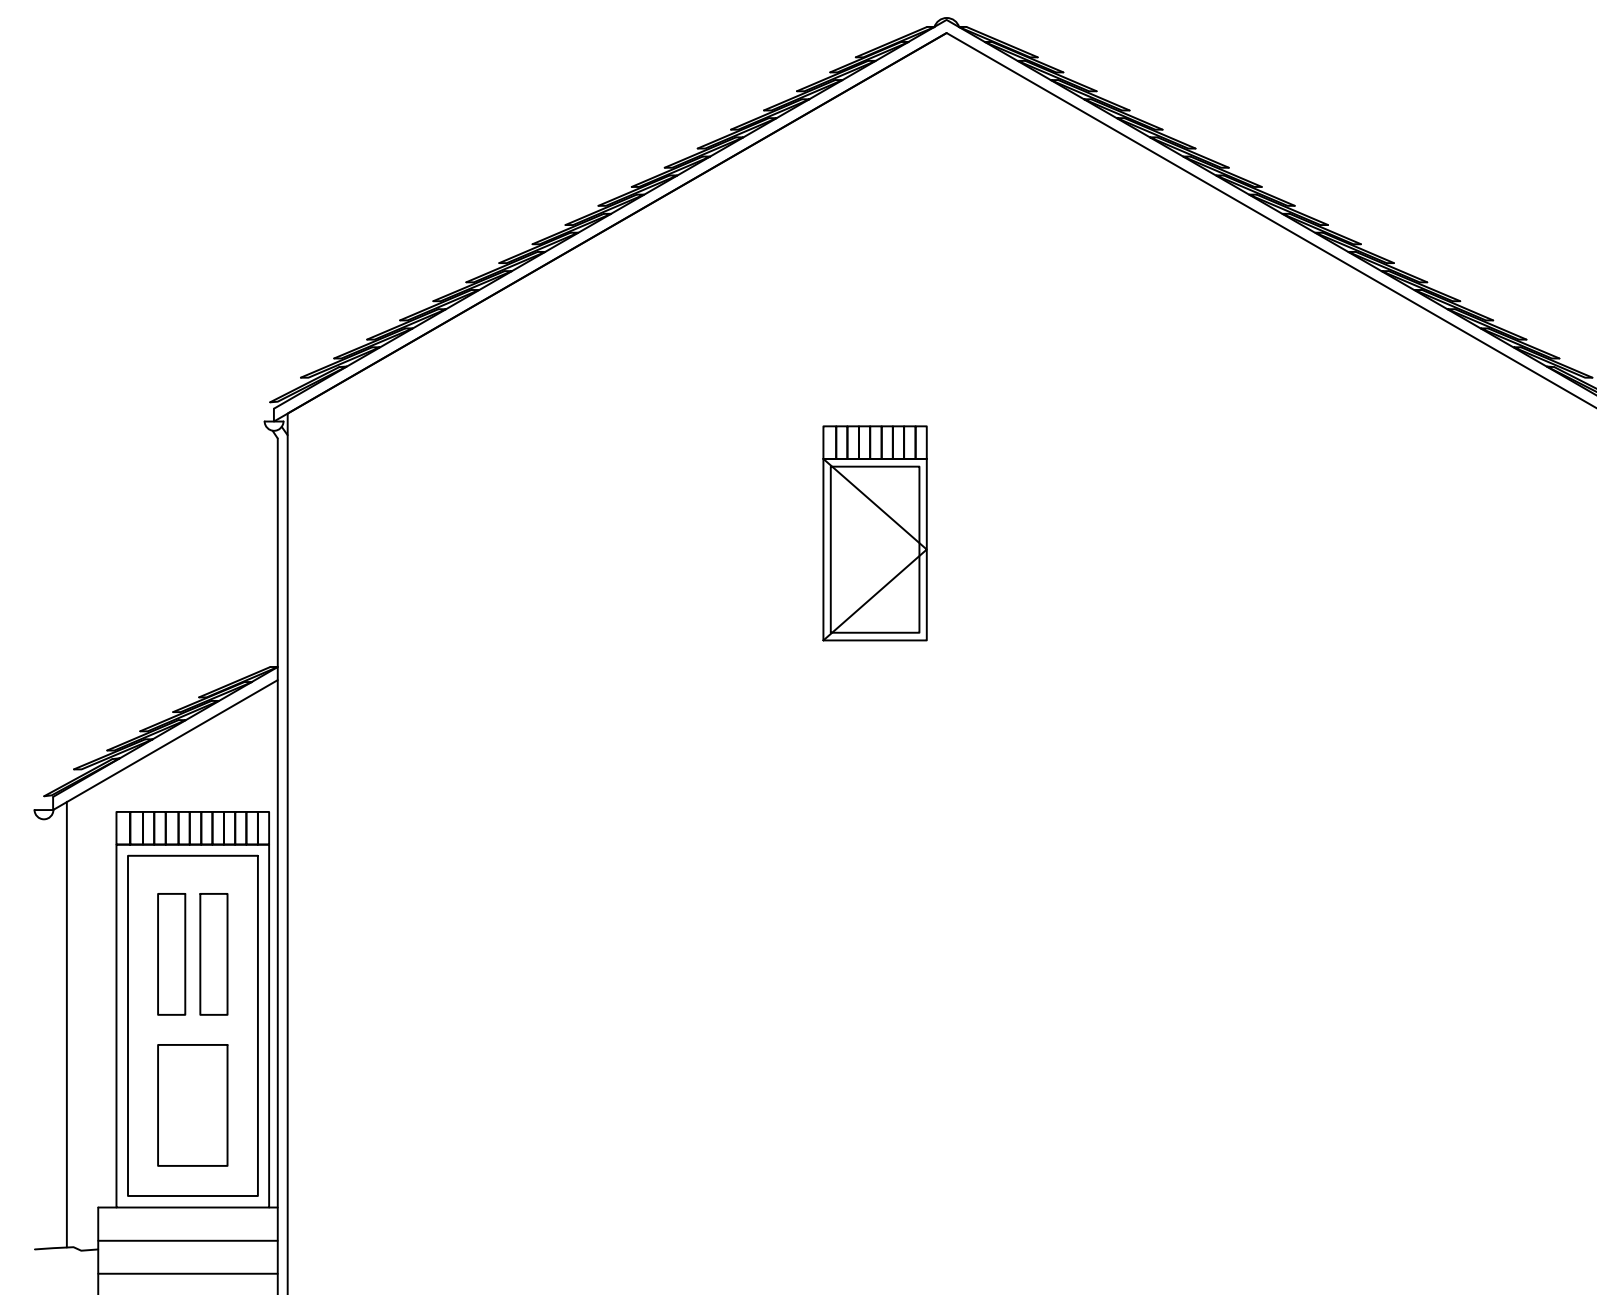

Existing Side Elevation

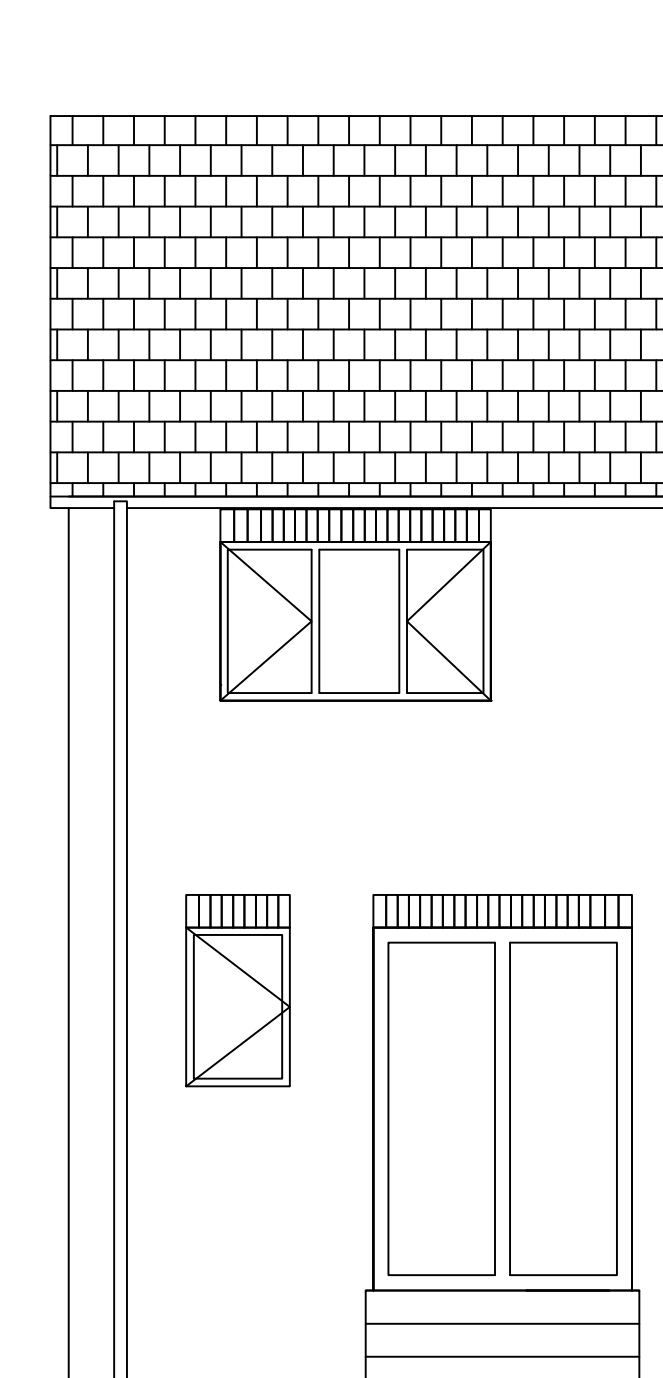

Existing Rear Elevation