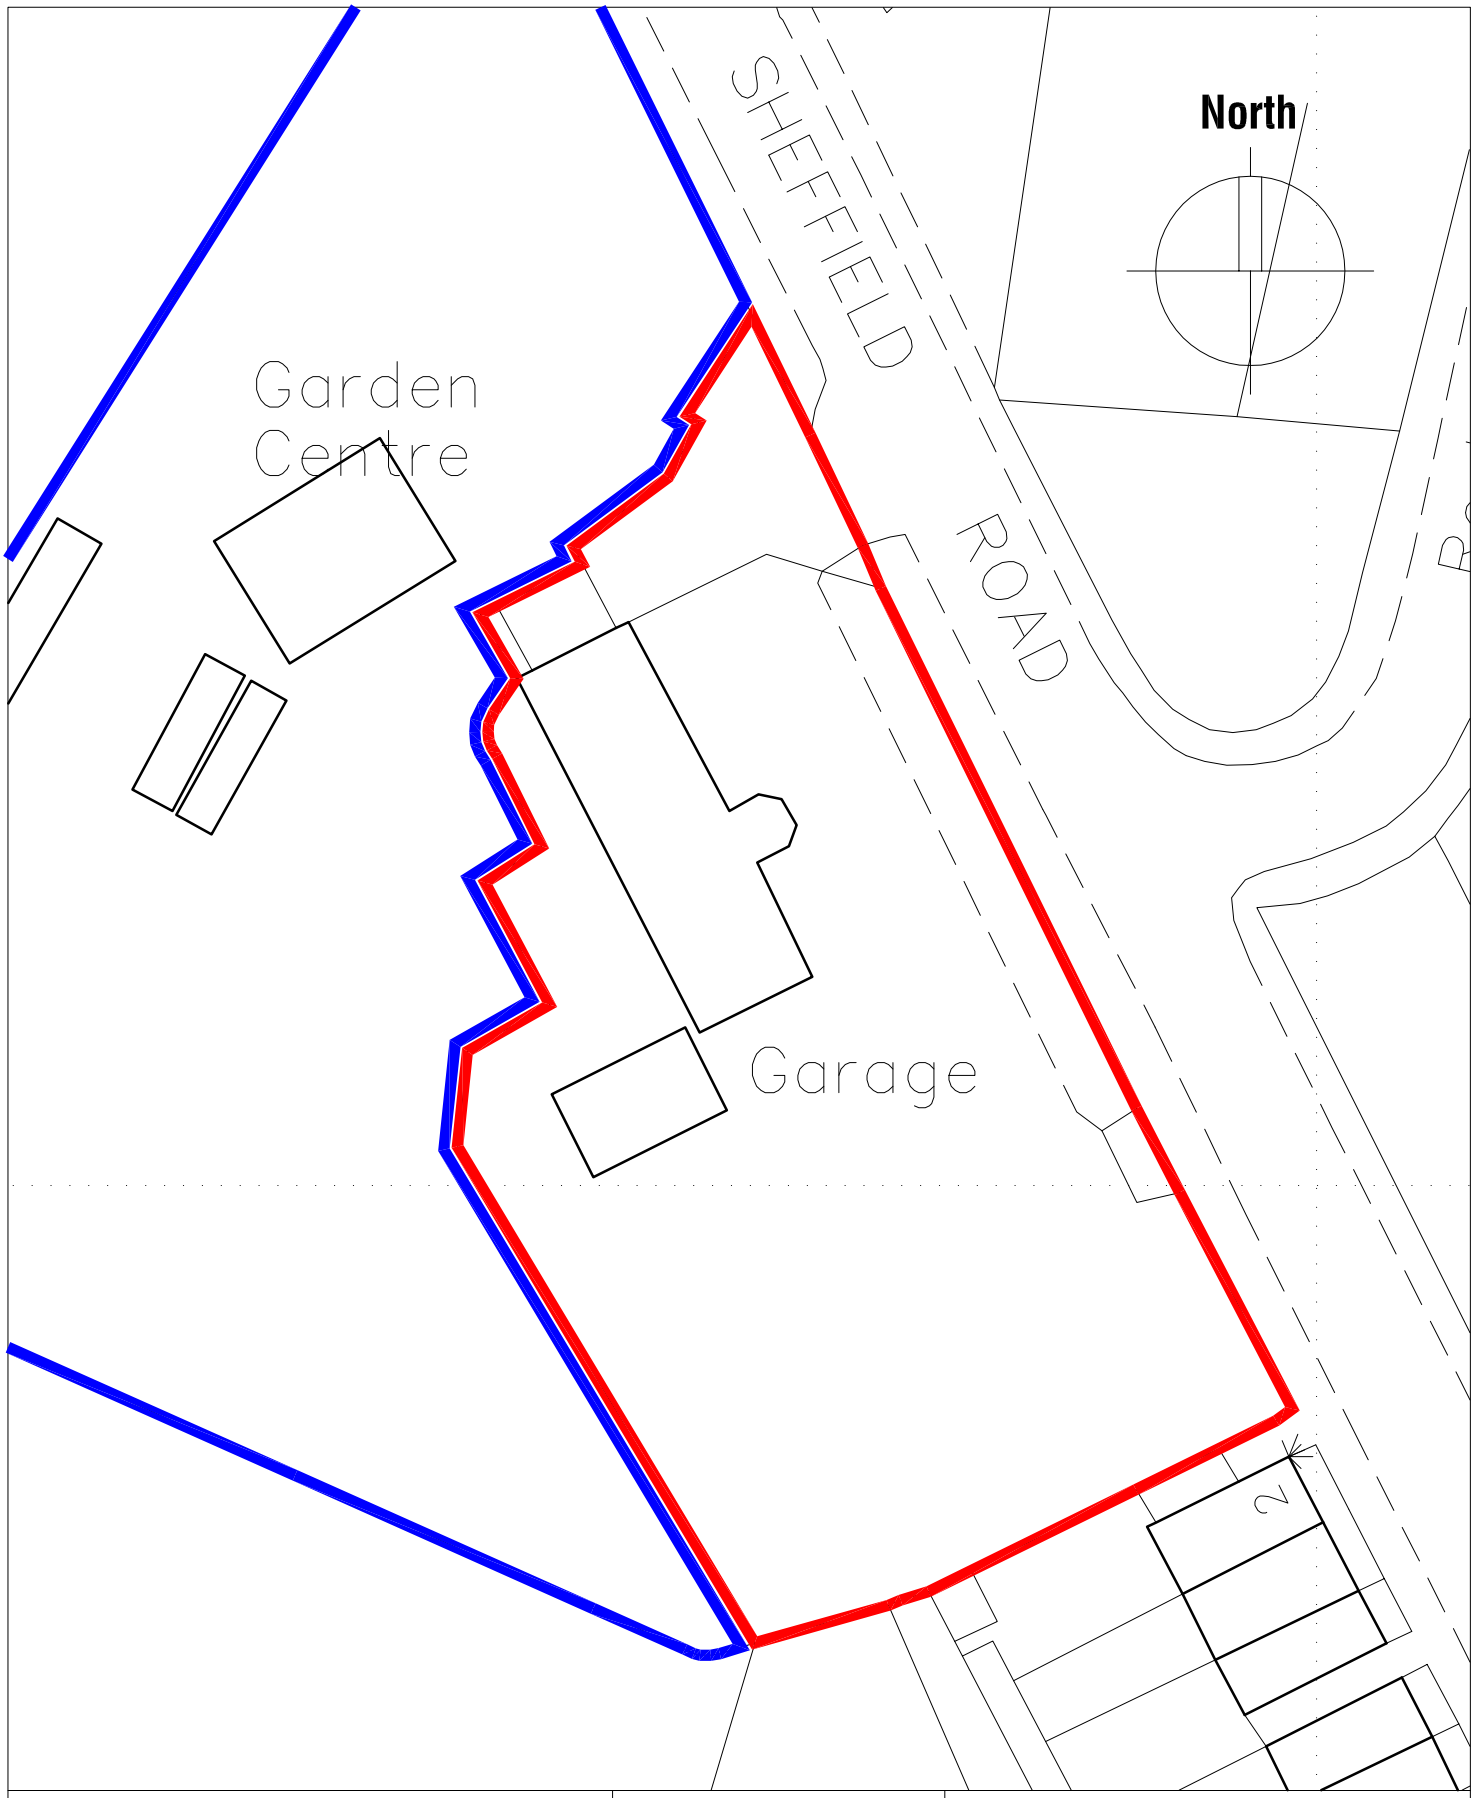


2A SHEFFIELD ROAD
BIRDWELL
BARNSLEY
S70 5UZ

BLOCK PLAN

Scale 1:500 @ A4

Date Jan 12

Ref 12.04

Drwg No BP1

mboothdesign
architectural design and building consultants

11 Crowden Walk Barnsley
S75 2LU
T: 01226 286256
M: 07881898300
E: mboothdesign@btconnect.com