




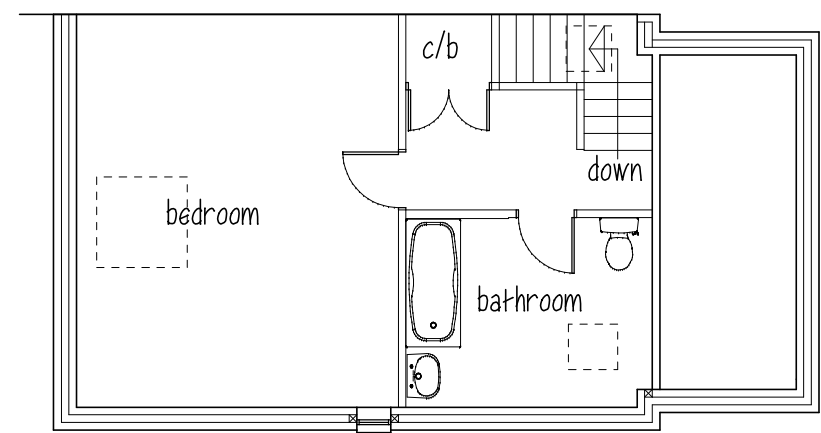


ATTIC FLOOR

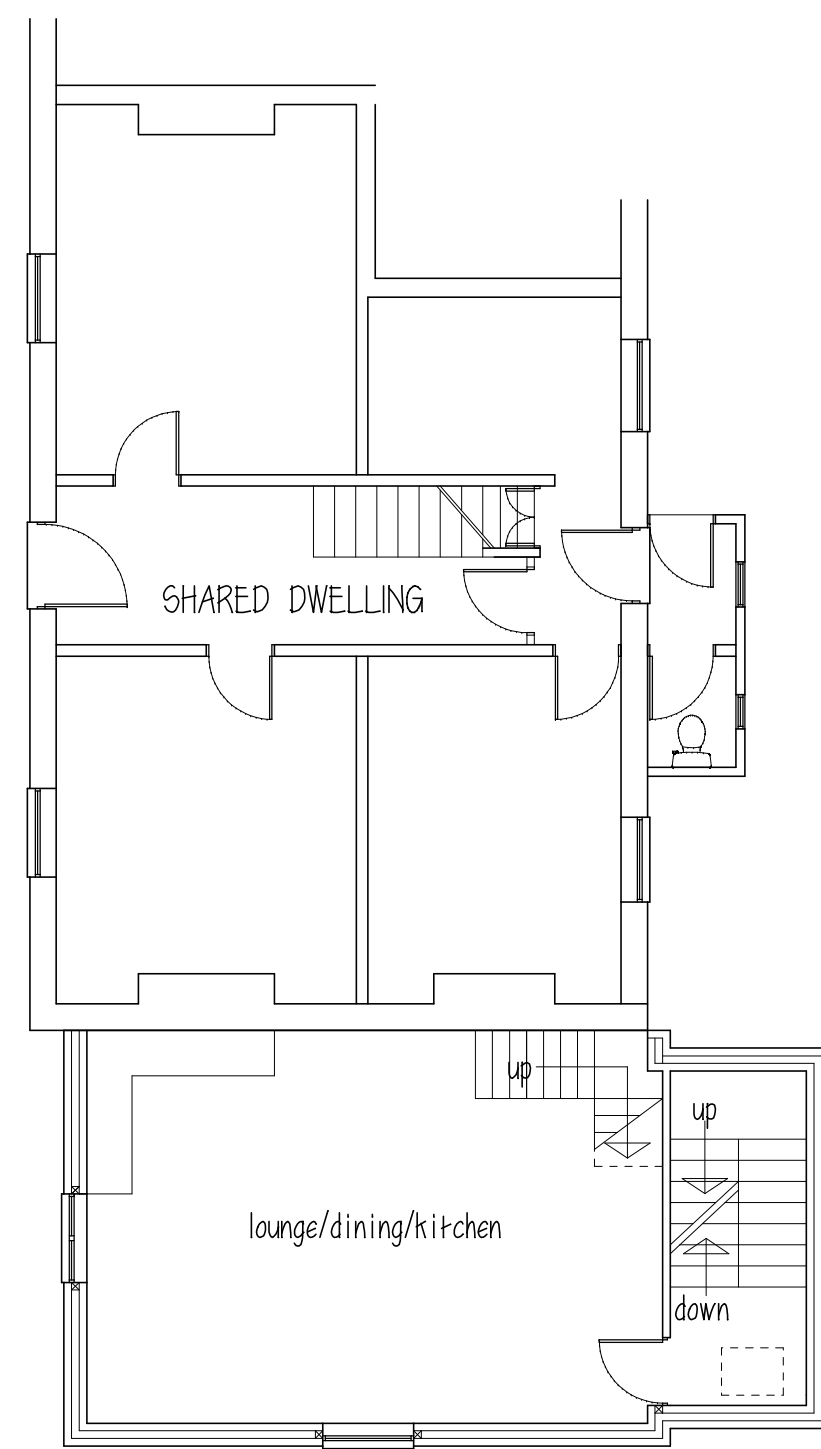

FIRST FLOOR

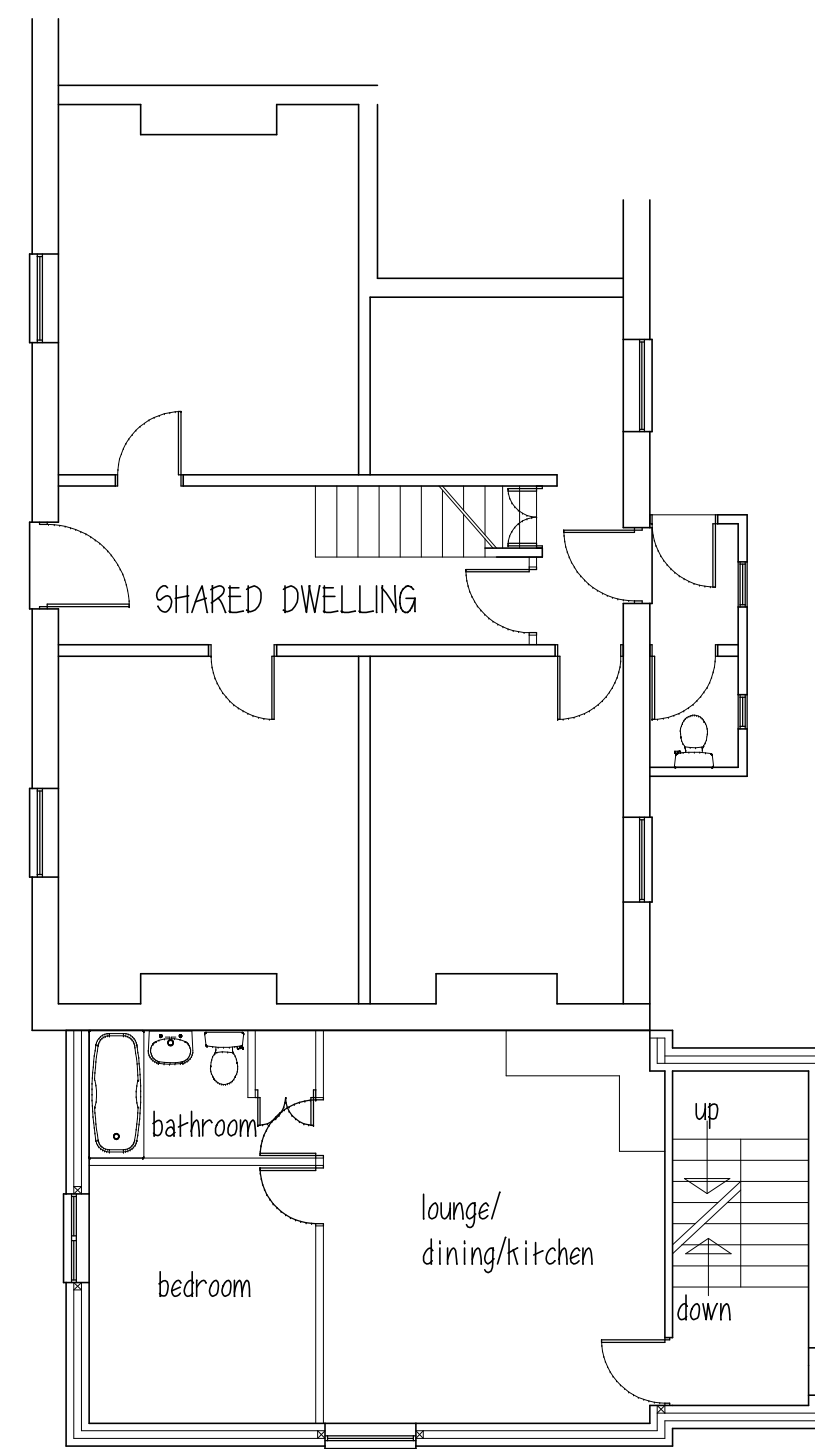

GROUND FLOOR

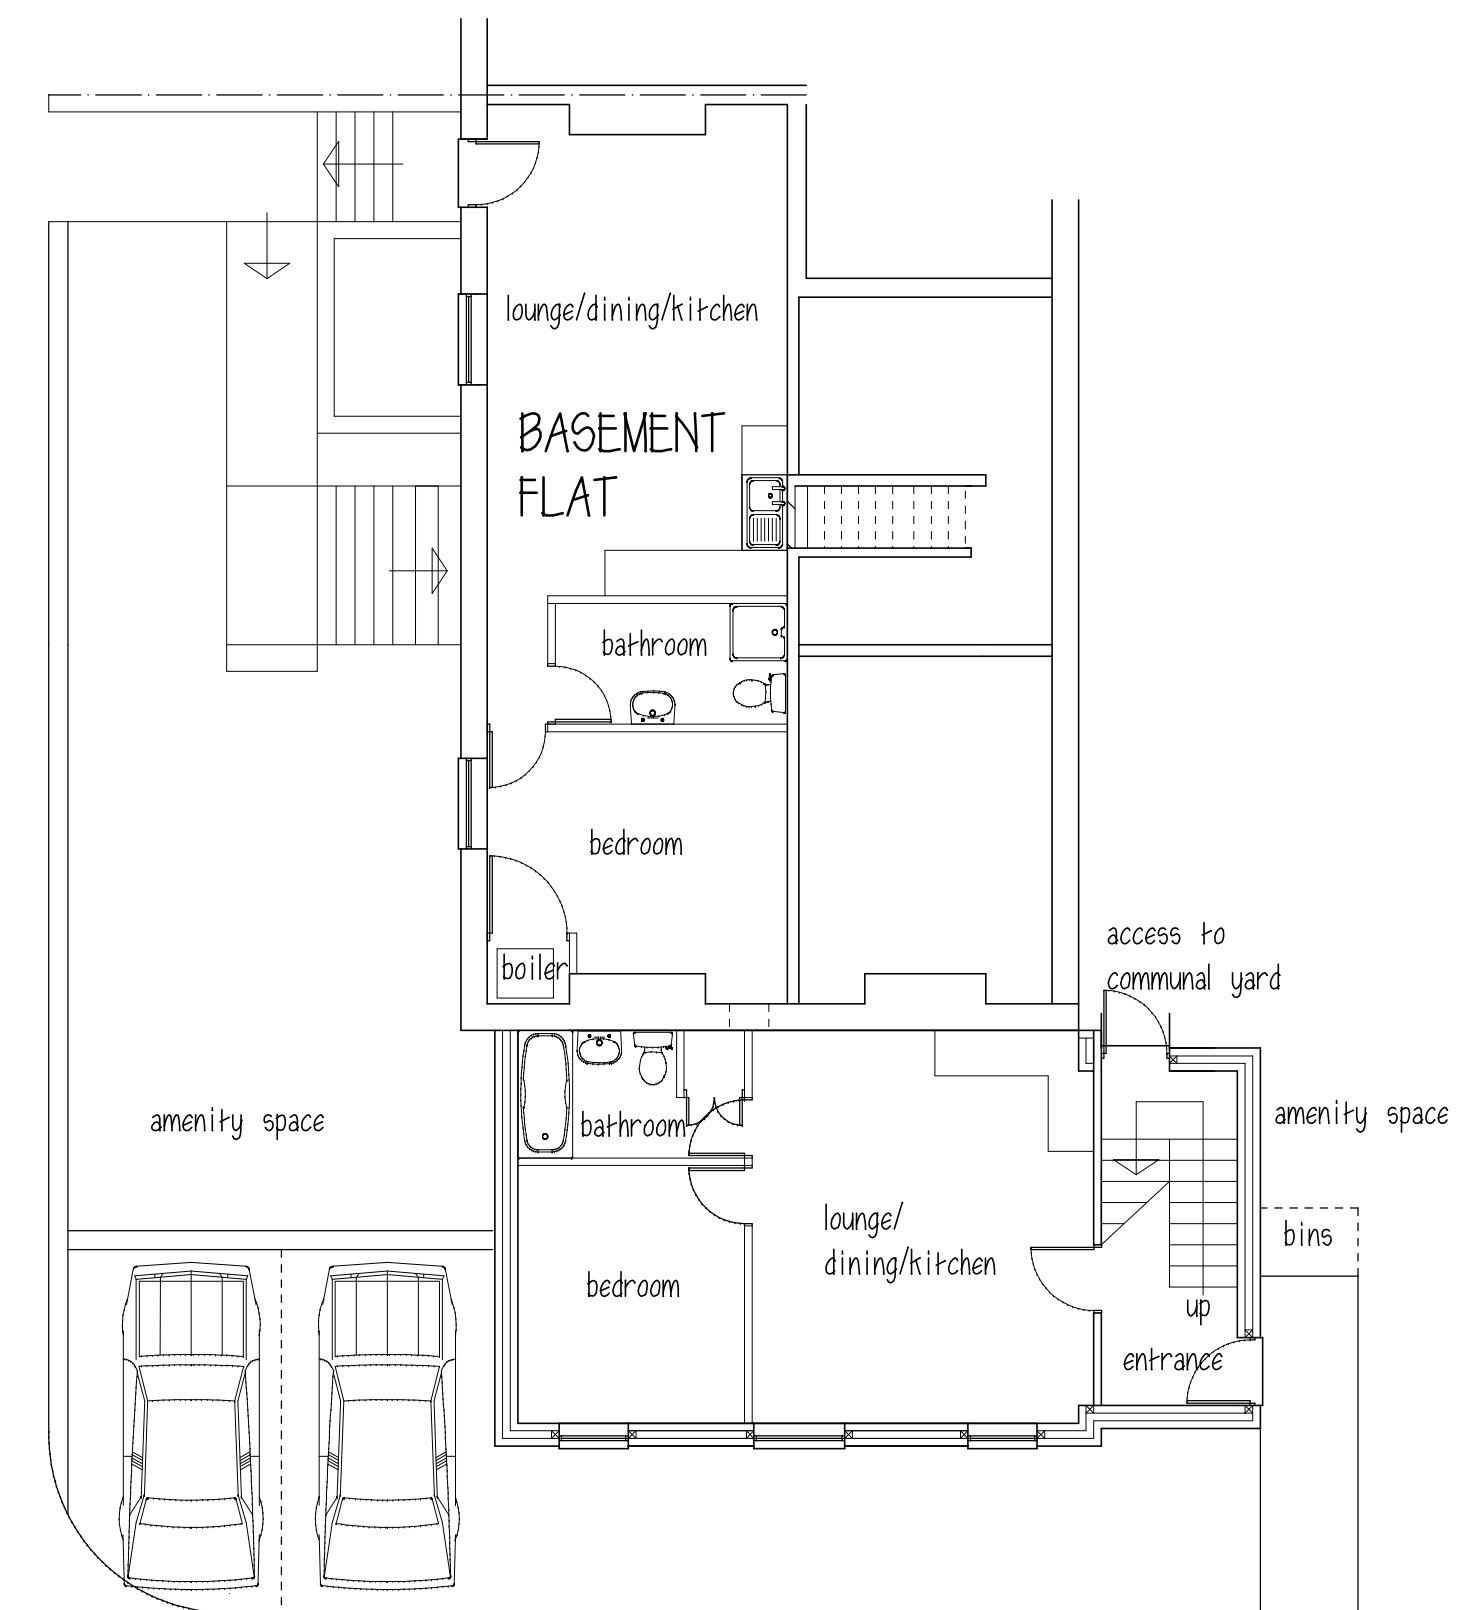

LOWER GROUND FLOOR




SPRINGFIELD PLACE ELEVATION

ROOF - slate to match existing dwelling
WALLS - brick/render with stone quoins to match existing
DOORS & WINDOWS - white Upvc to match



SPRINGFIELD STREET ELEVATION

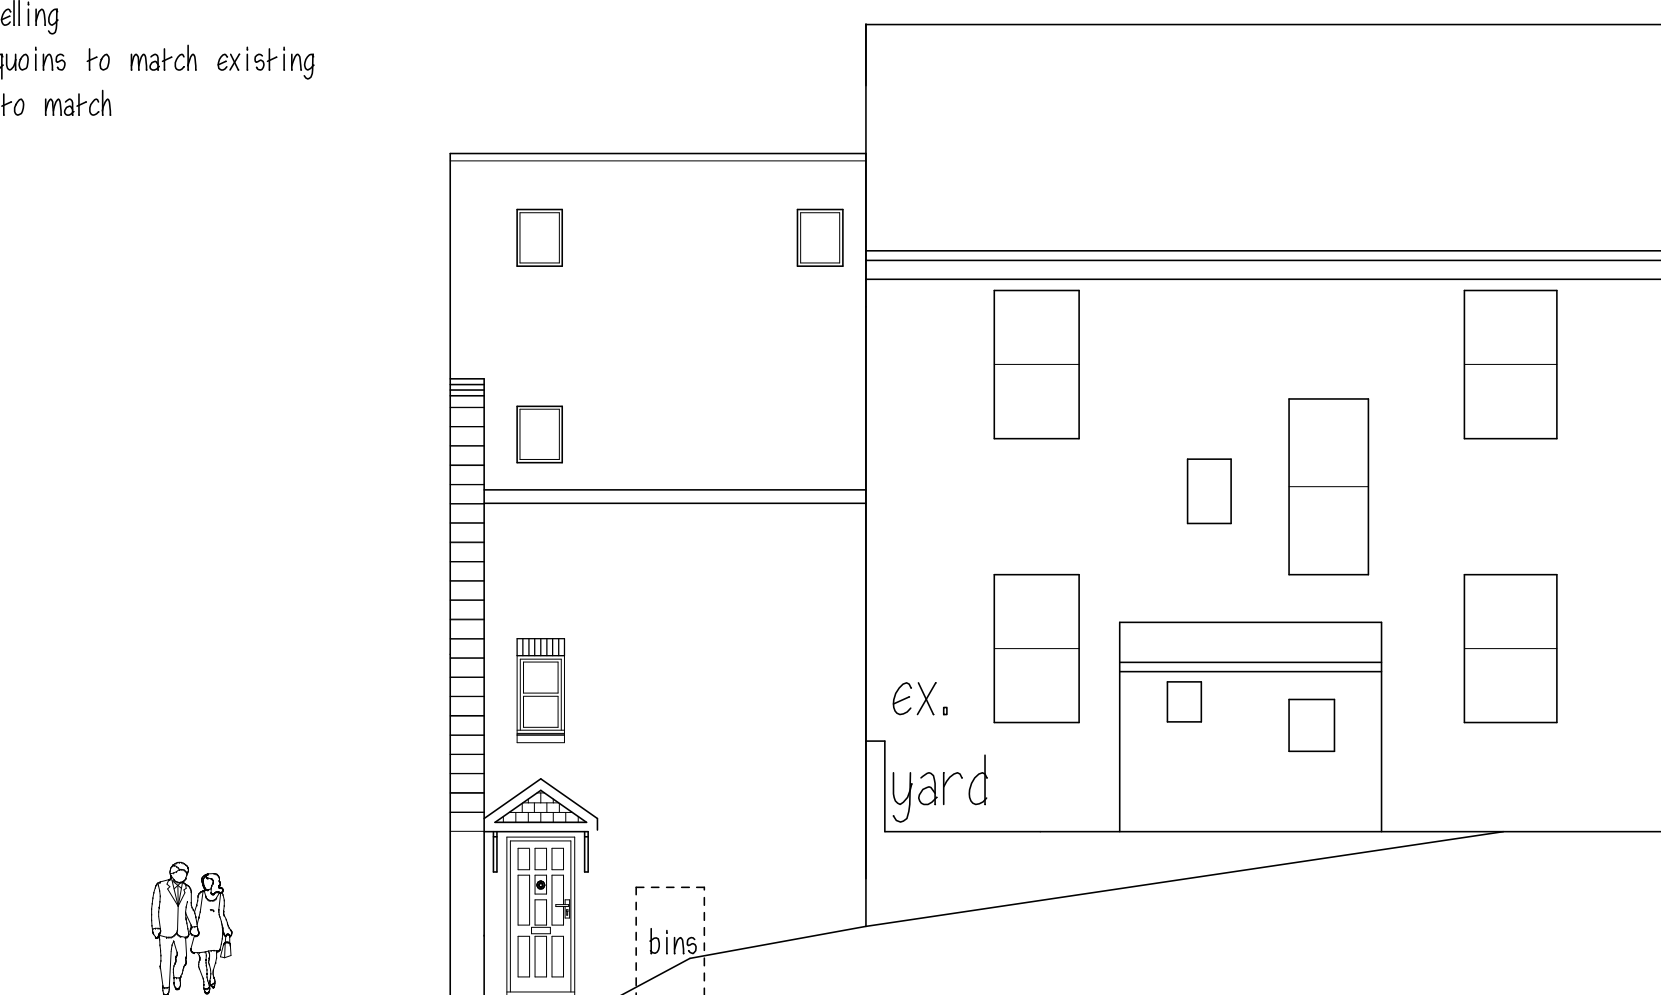

REAR ELEVATION

Mr W.B. SHUFFLEBOTTOM
PROPOSED 3 No APARTMENTS
EXTENSION TO
4 SPRINGFIELD PL.
BARNSELEY
PLANS & ELEVATIONS
1:100 @ A2 APRIL 12 Rev P
Peter Thompson
"Linwood"
Barnsley Road
Dodworth
Barnsley S75 3JR
e-mail peter.thompson@hotmail.co.uk
M.C.I.A.T.
telf. 01226 201391
m. 07973251730