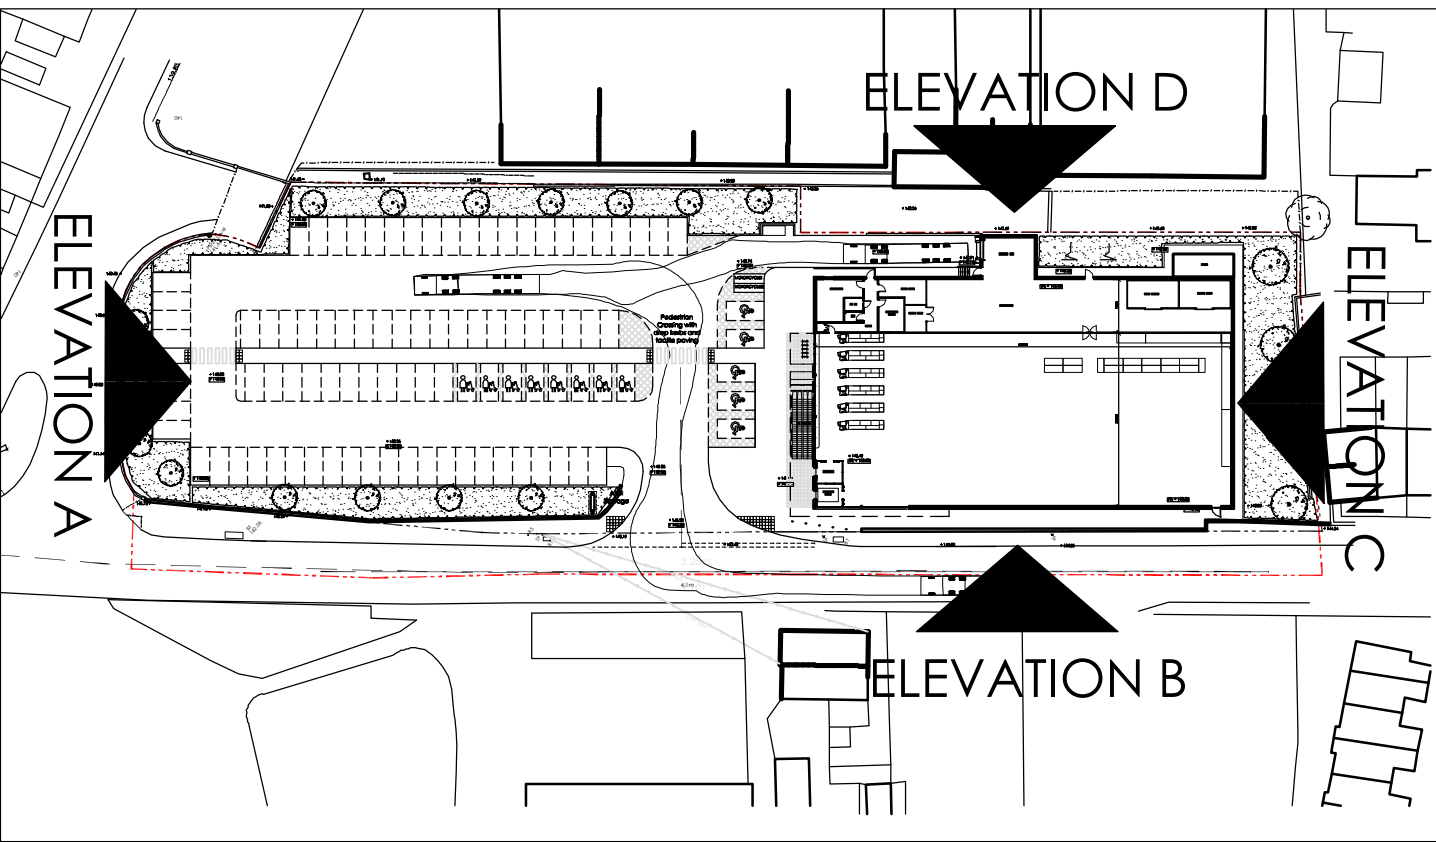
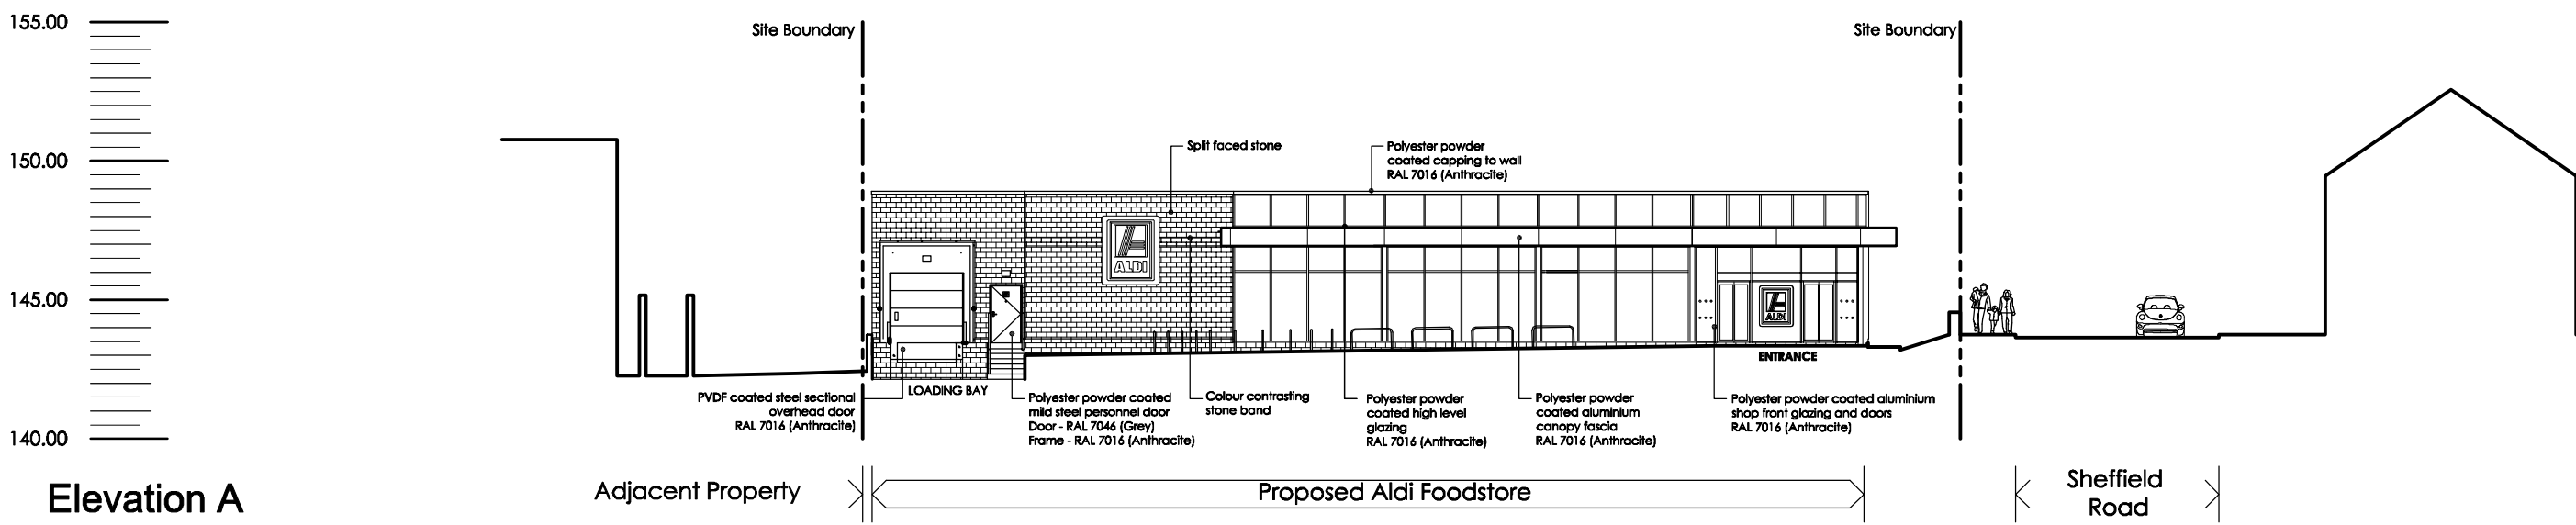


8	22.04.14	Foodstore amended to 1254sq.m sales area.	JDB	NJC
A	28.09.13	Window to rear extended to planning comments	JDB	NJC
Rev	Date	Description	Rev	By

Drawing Title	Proposed Elevations
Job-Dwg No	0705-102
Rev	B

Project Title	Proposed Foodstore Development
Client	ALDI Stores Ltd
Status	PLANNING
Scale	1:250
Drawn By	LH
Checked By	JDB
Date	06/13

THE HARRIS PARTNERSHIP WAKEFIELD
2 St. John's North, Wakefield, WF1 3QA
t. 01924 291 800 f. 01924 290 072

THE HARRIS PARTNERSHIP MANCHESTER
2nd Floor, Corners Warehouse,
77 Dale Street, Manchester, M1 2HG
t. 0161 238 8555 f. 0161 244 5809

THE HARRIS PARTNERSHIP MILTON KEYNES
The Old Rectory, 79 High Street
Newport Pagnell, MK16 6AS
t. 01908 211 577 f. 01908 211 722

THE HARRIS PARTNERSHIP READING
101 London Road, Reading, RG1 5BY
t. 0118 950 7700 f. 0118 956 8642

