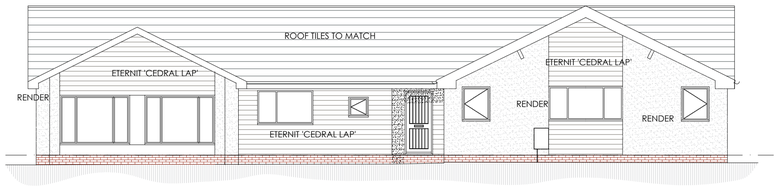

FRONT ELEVATION

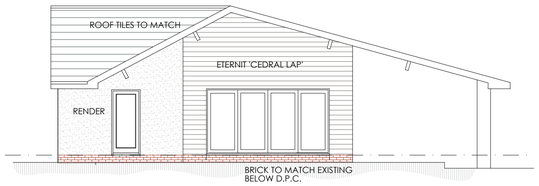

SIDE ELEVATION

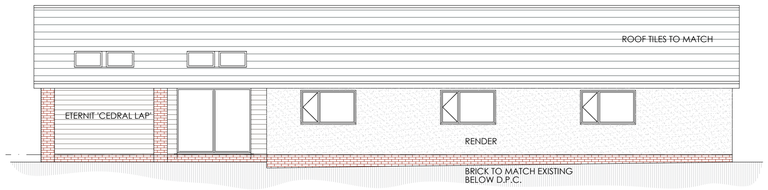

REAR ELEVATION

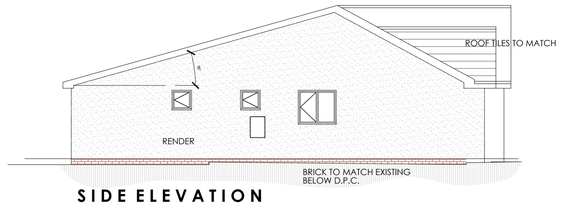

SIDE ELEVATION

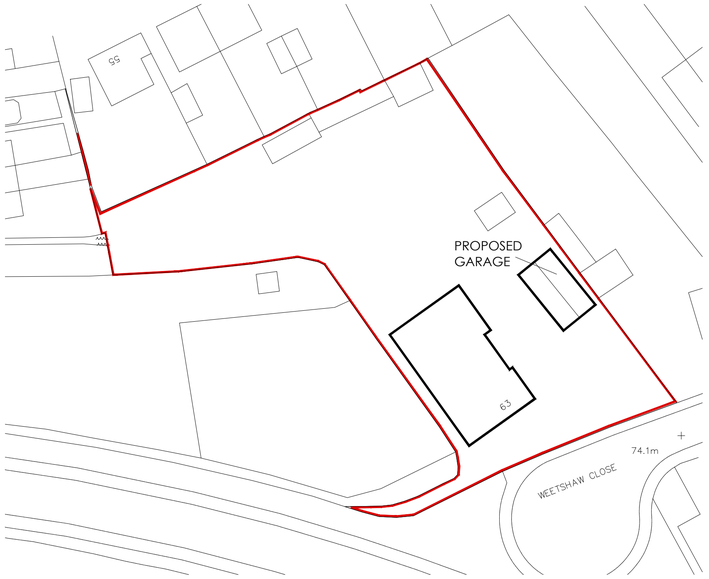

BLOCK PLAN
SCALE 1:500

LOCATION PLAN
SCALE 1:1250

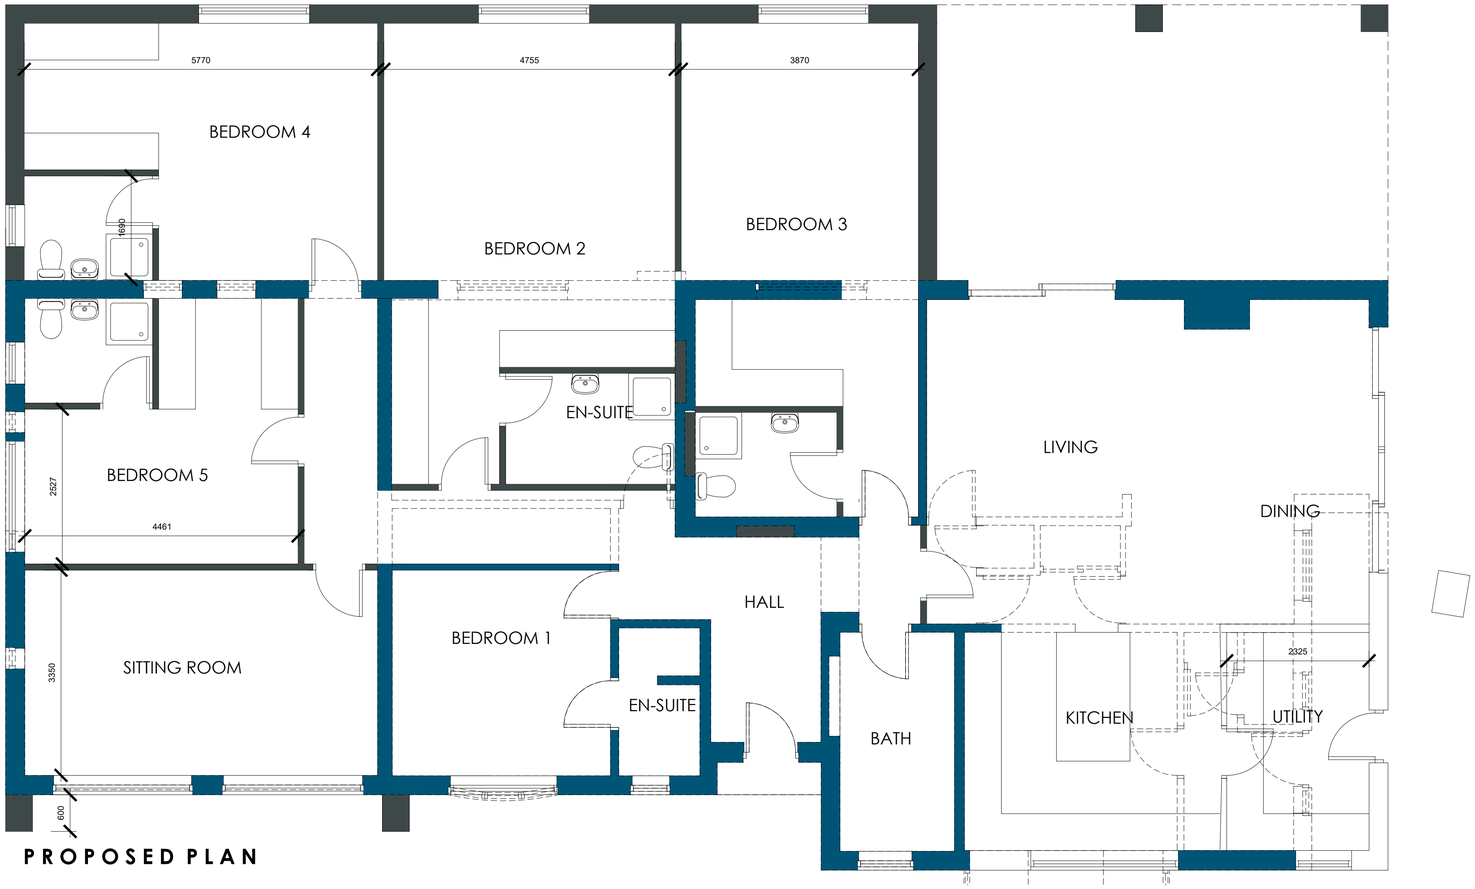

PROPOSED PLAN

White Agus PARTNERSHIP
ARCHITECTURAL SERVICES
OFFICE ONE,
34 VICTORIA ROAD,
BARNSLEY,
S70 2BU
Phone: 01226 208482
Email: info@whiteaguspartnership.co.uk
Web: www.whiteaguspartnership.co.uk

Project.	Client.		
PROPOSED EXTENSION AT 63 WEETSHAW CLOSE, SHAFTON BARNSLEY, S72 8PZ	MR STEVEN ASKEW		
Drawing Title. PROPOSED PLANS & ELEVATIONS	Date. SEPT 2019	Scale. 1:50 @ A1	
	Ref. 19-068	Dwg. No. 02	Rev. E

Date	Suffix	Description	Date	Suffix	Description
11-11-19	A	ROOF REVISED			
	B	ROOF & INTERNAL LAYOUT REVISED			
14-11-19	C	ROOF REVISED			
26-11-19	D	GARAGE ADDED			
23-01-20	E	PLAN CORRECTED			