


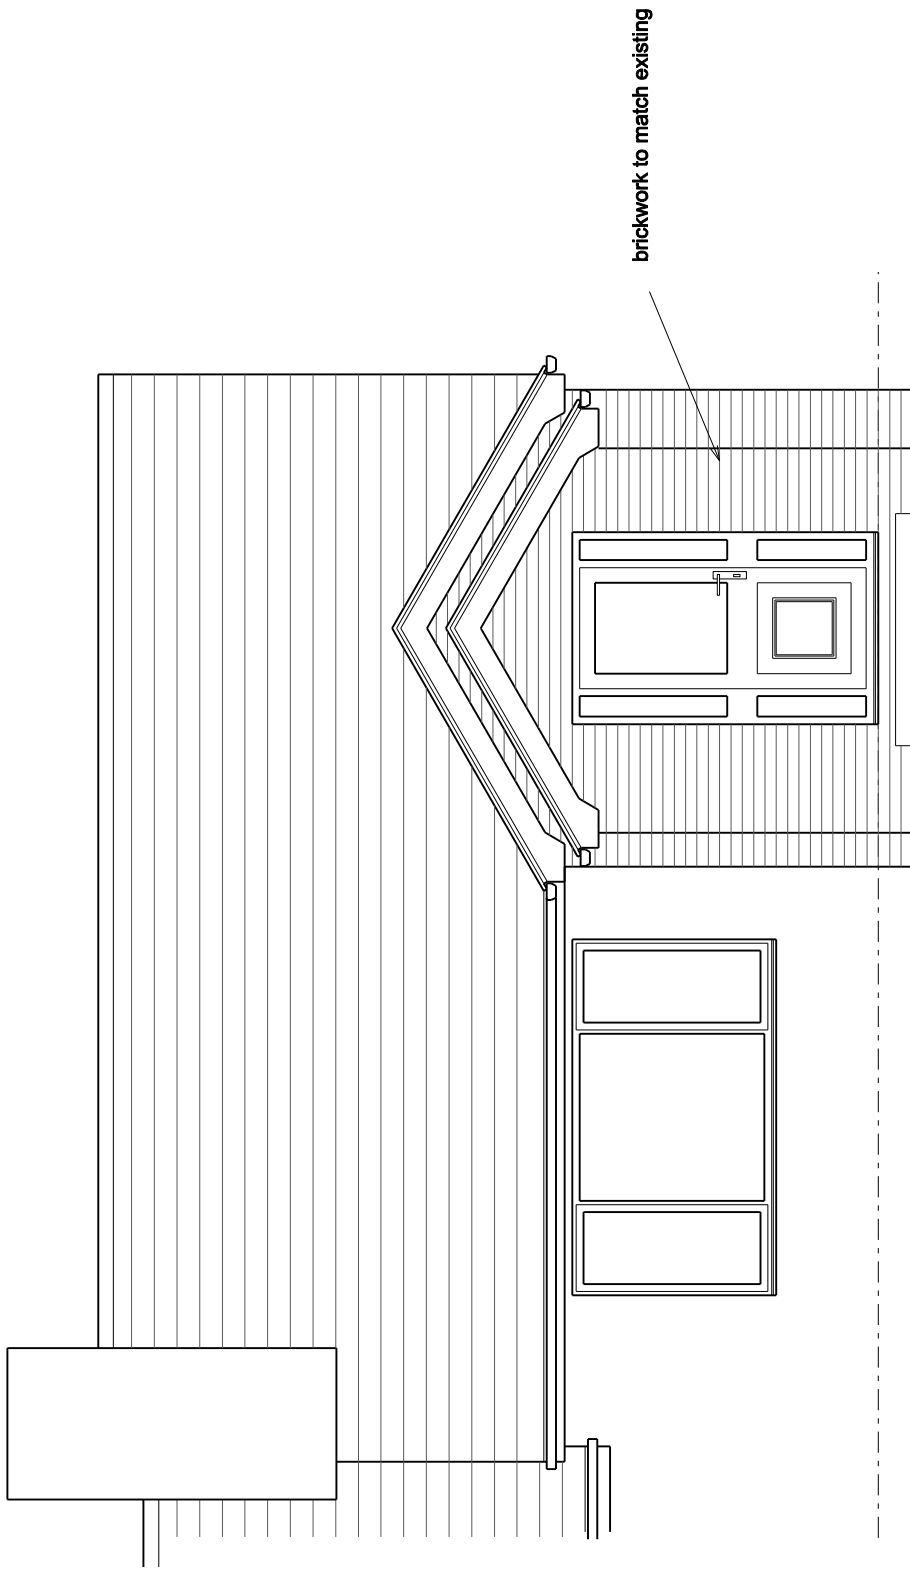

Front Elevation