
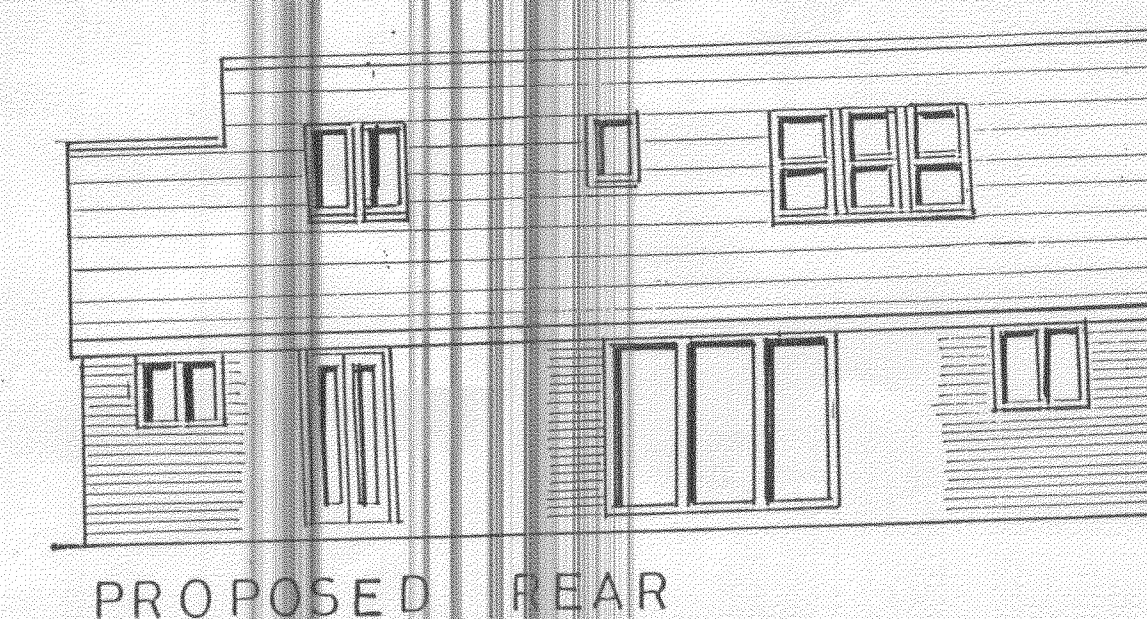
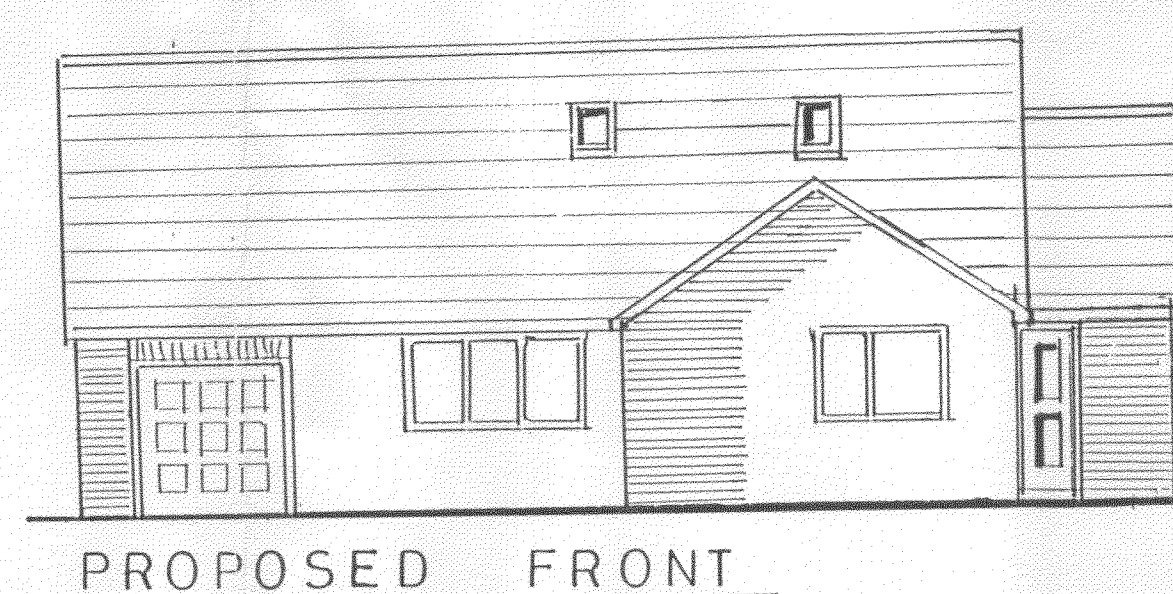
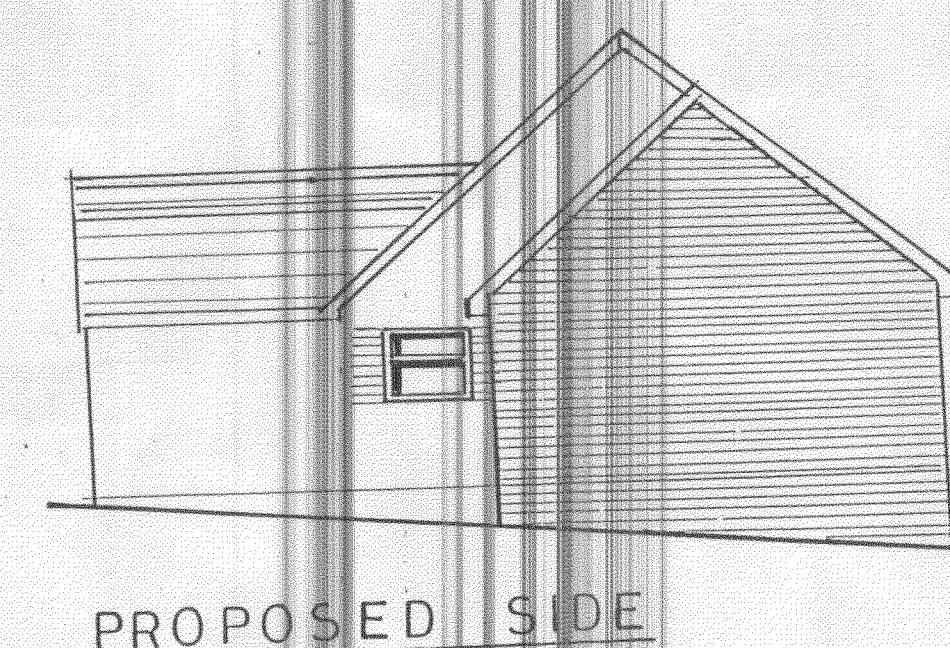
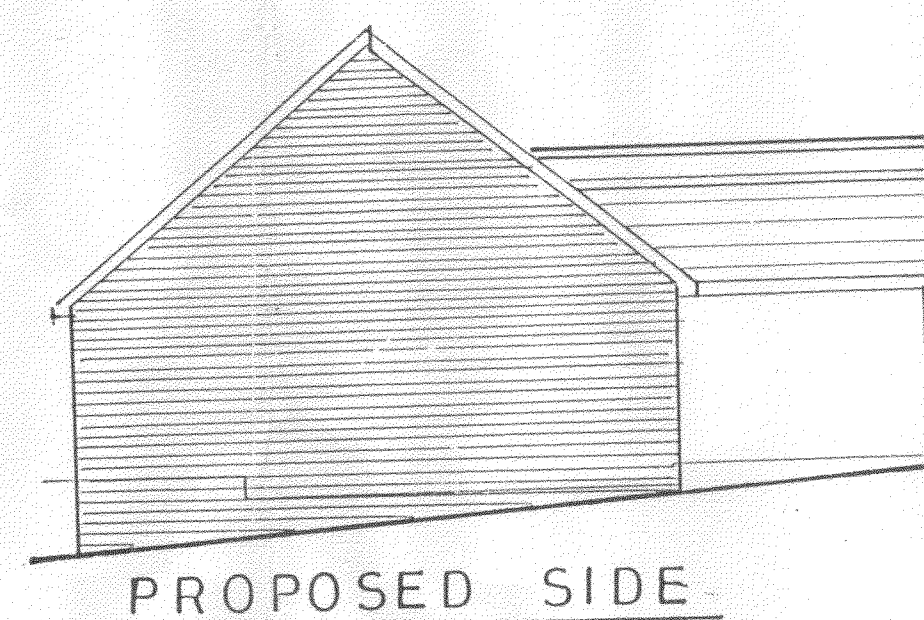
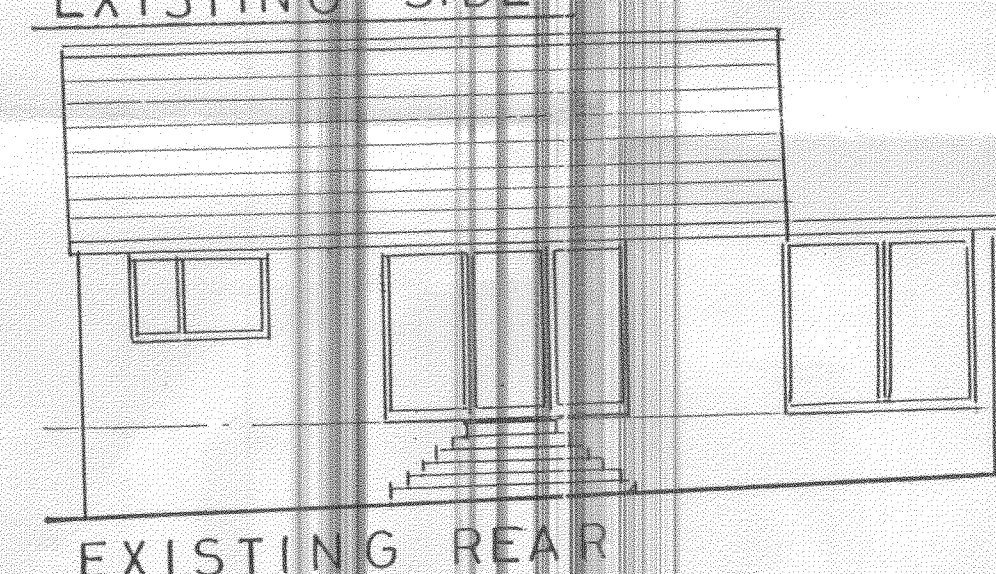
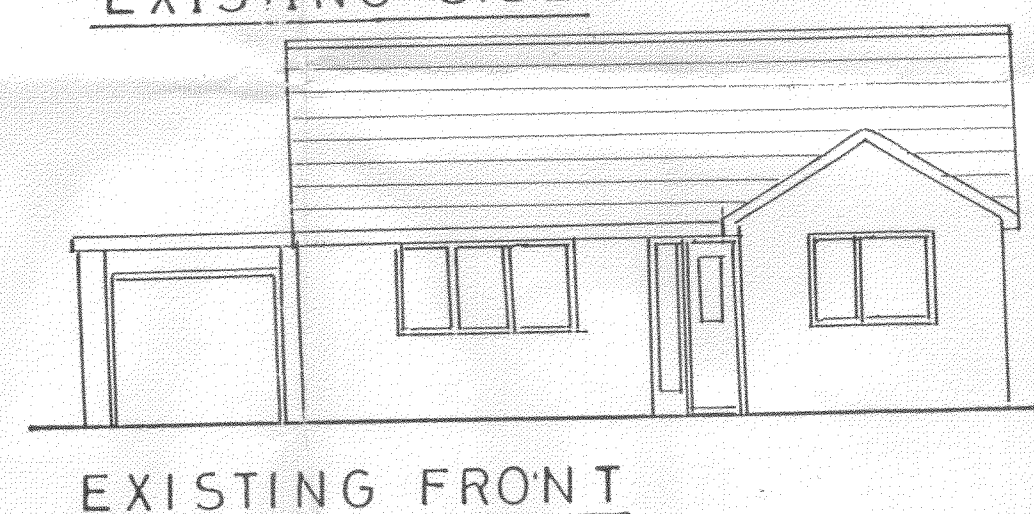
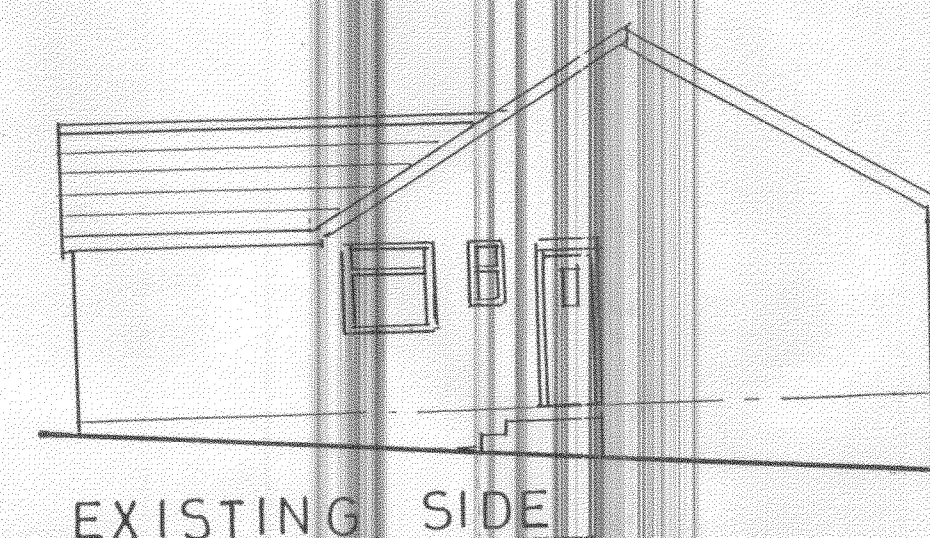
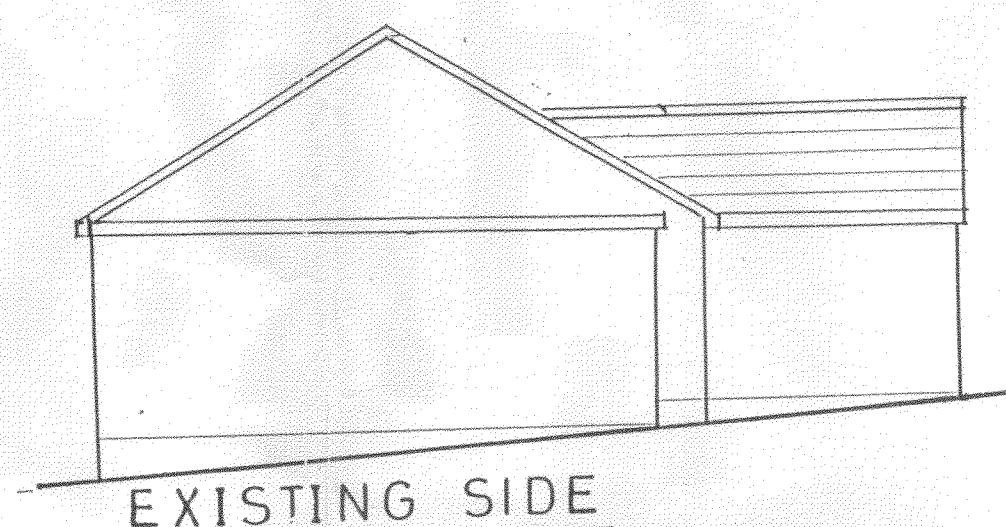
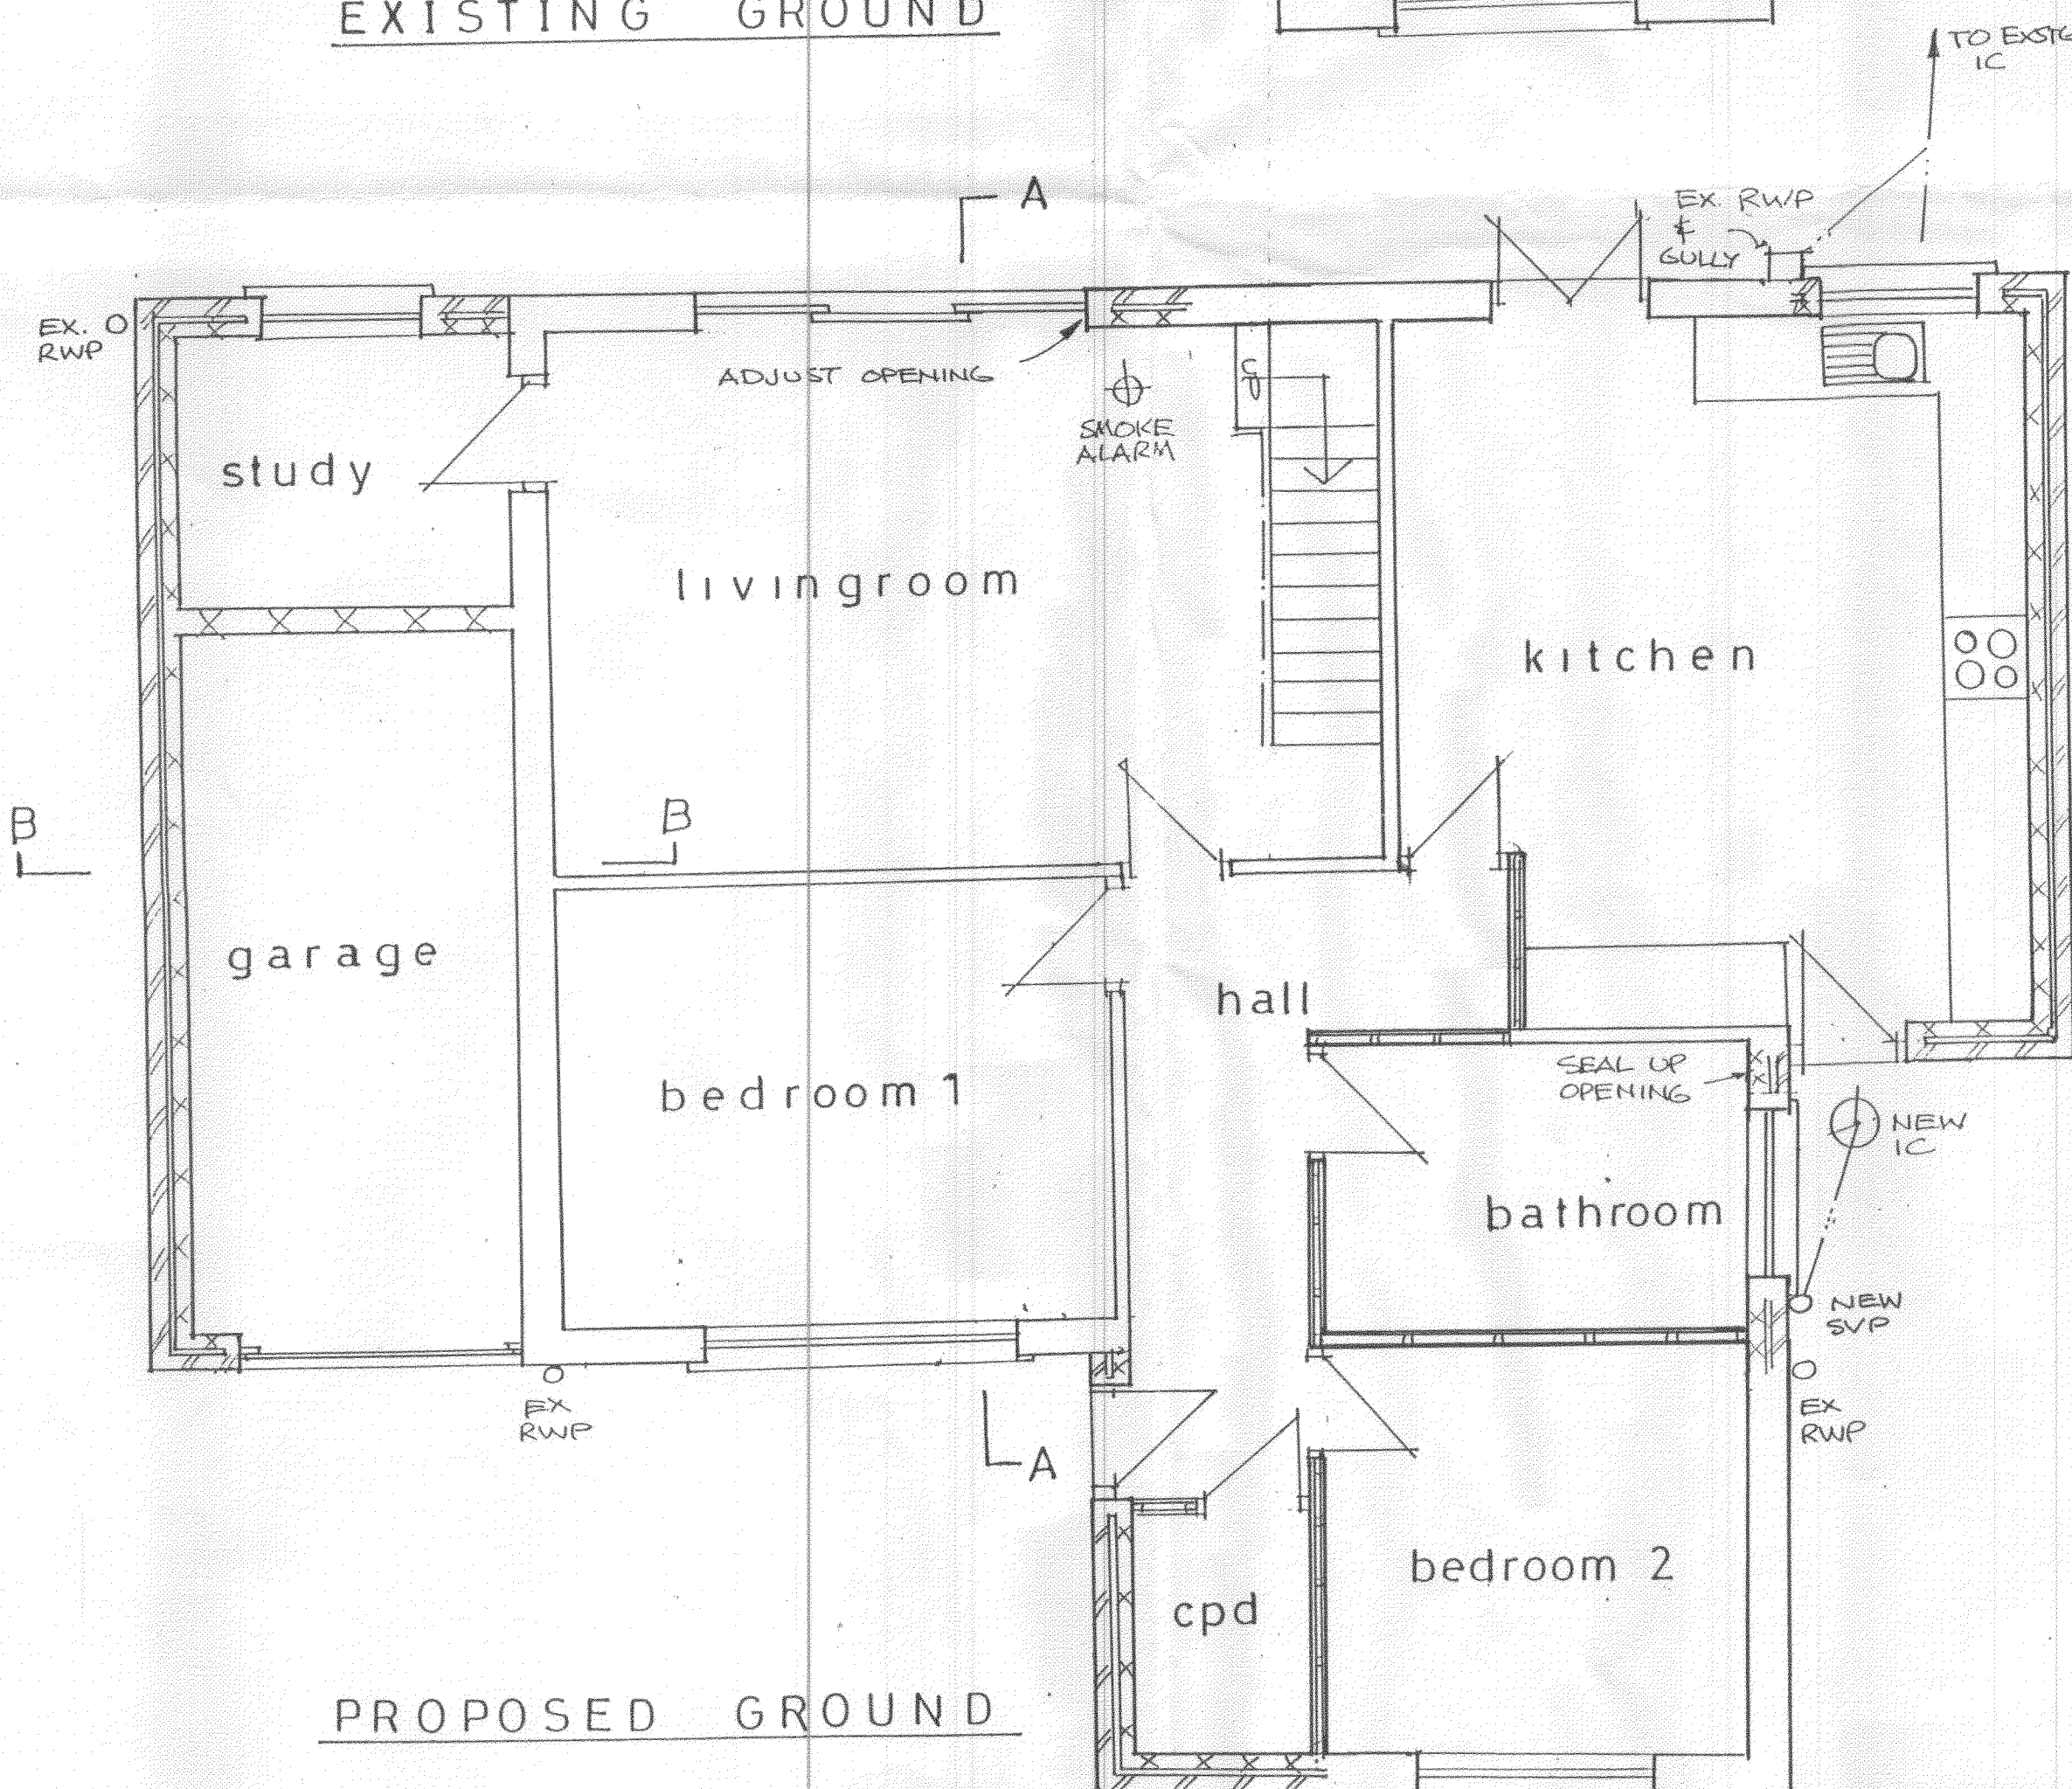
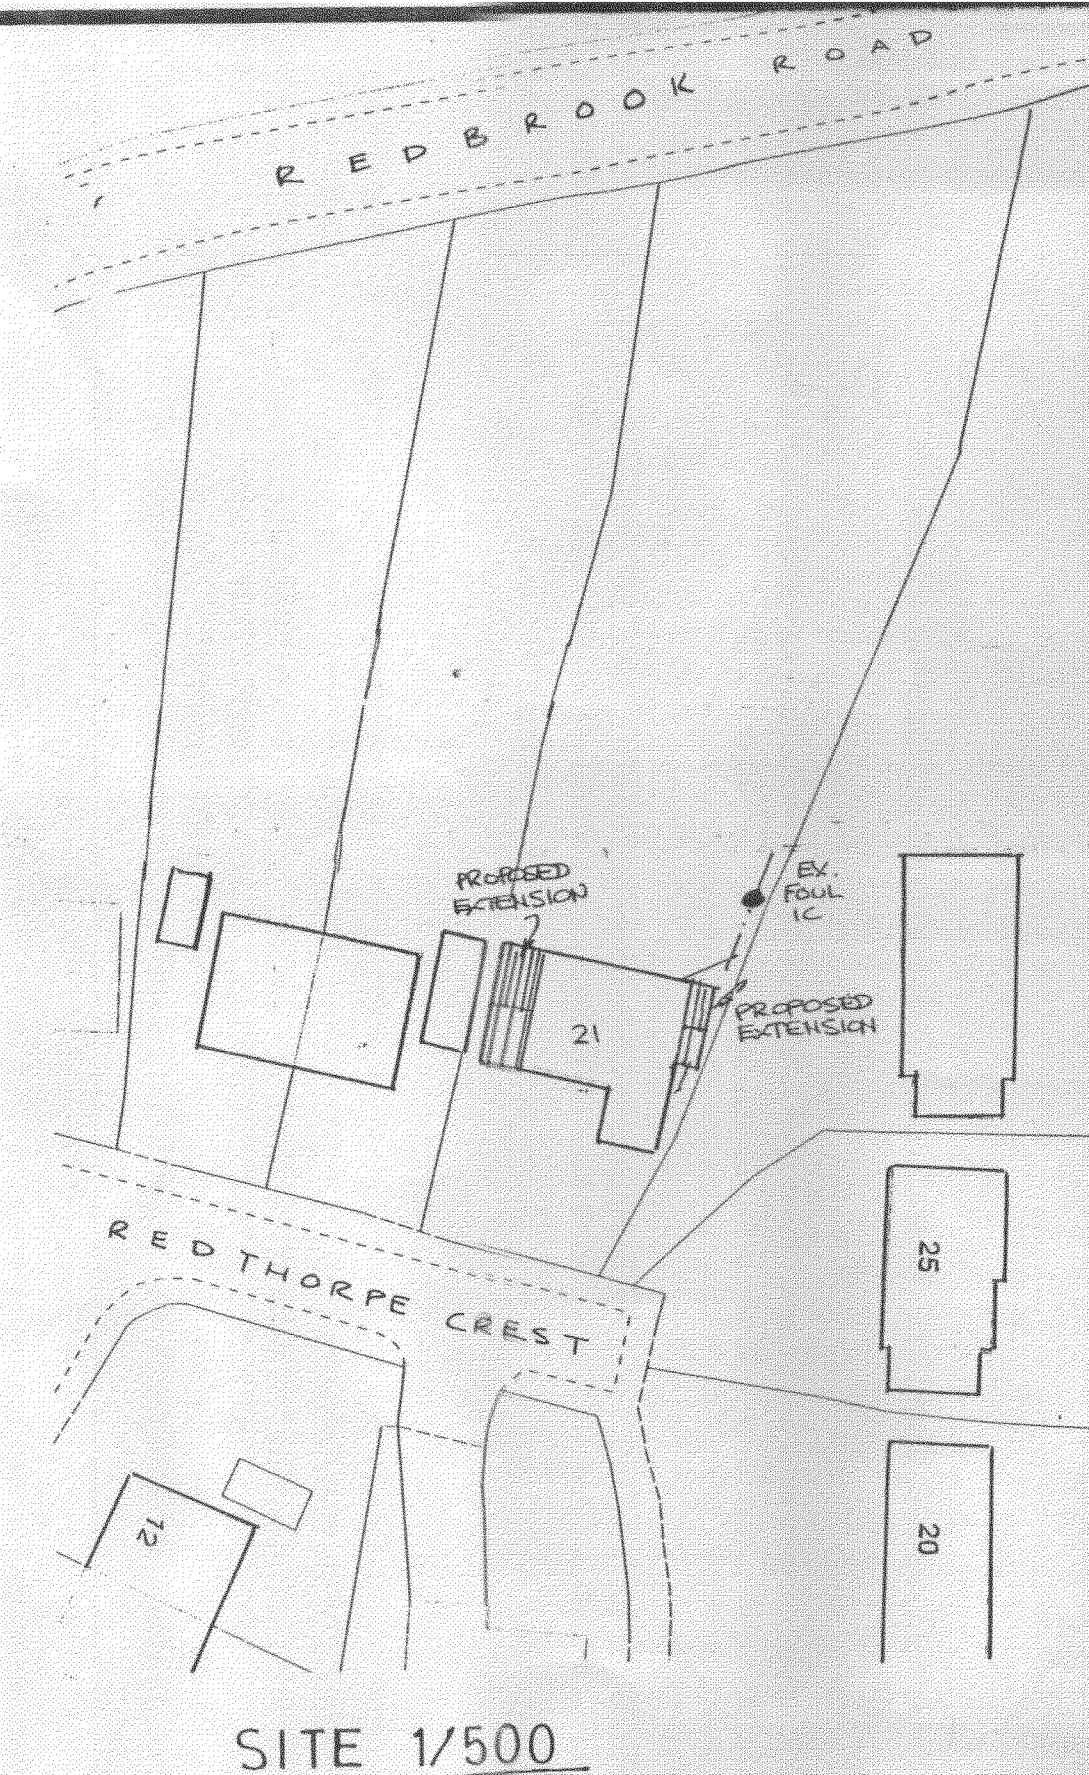
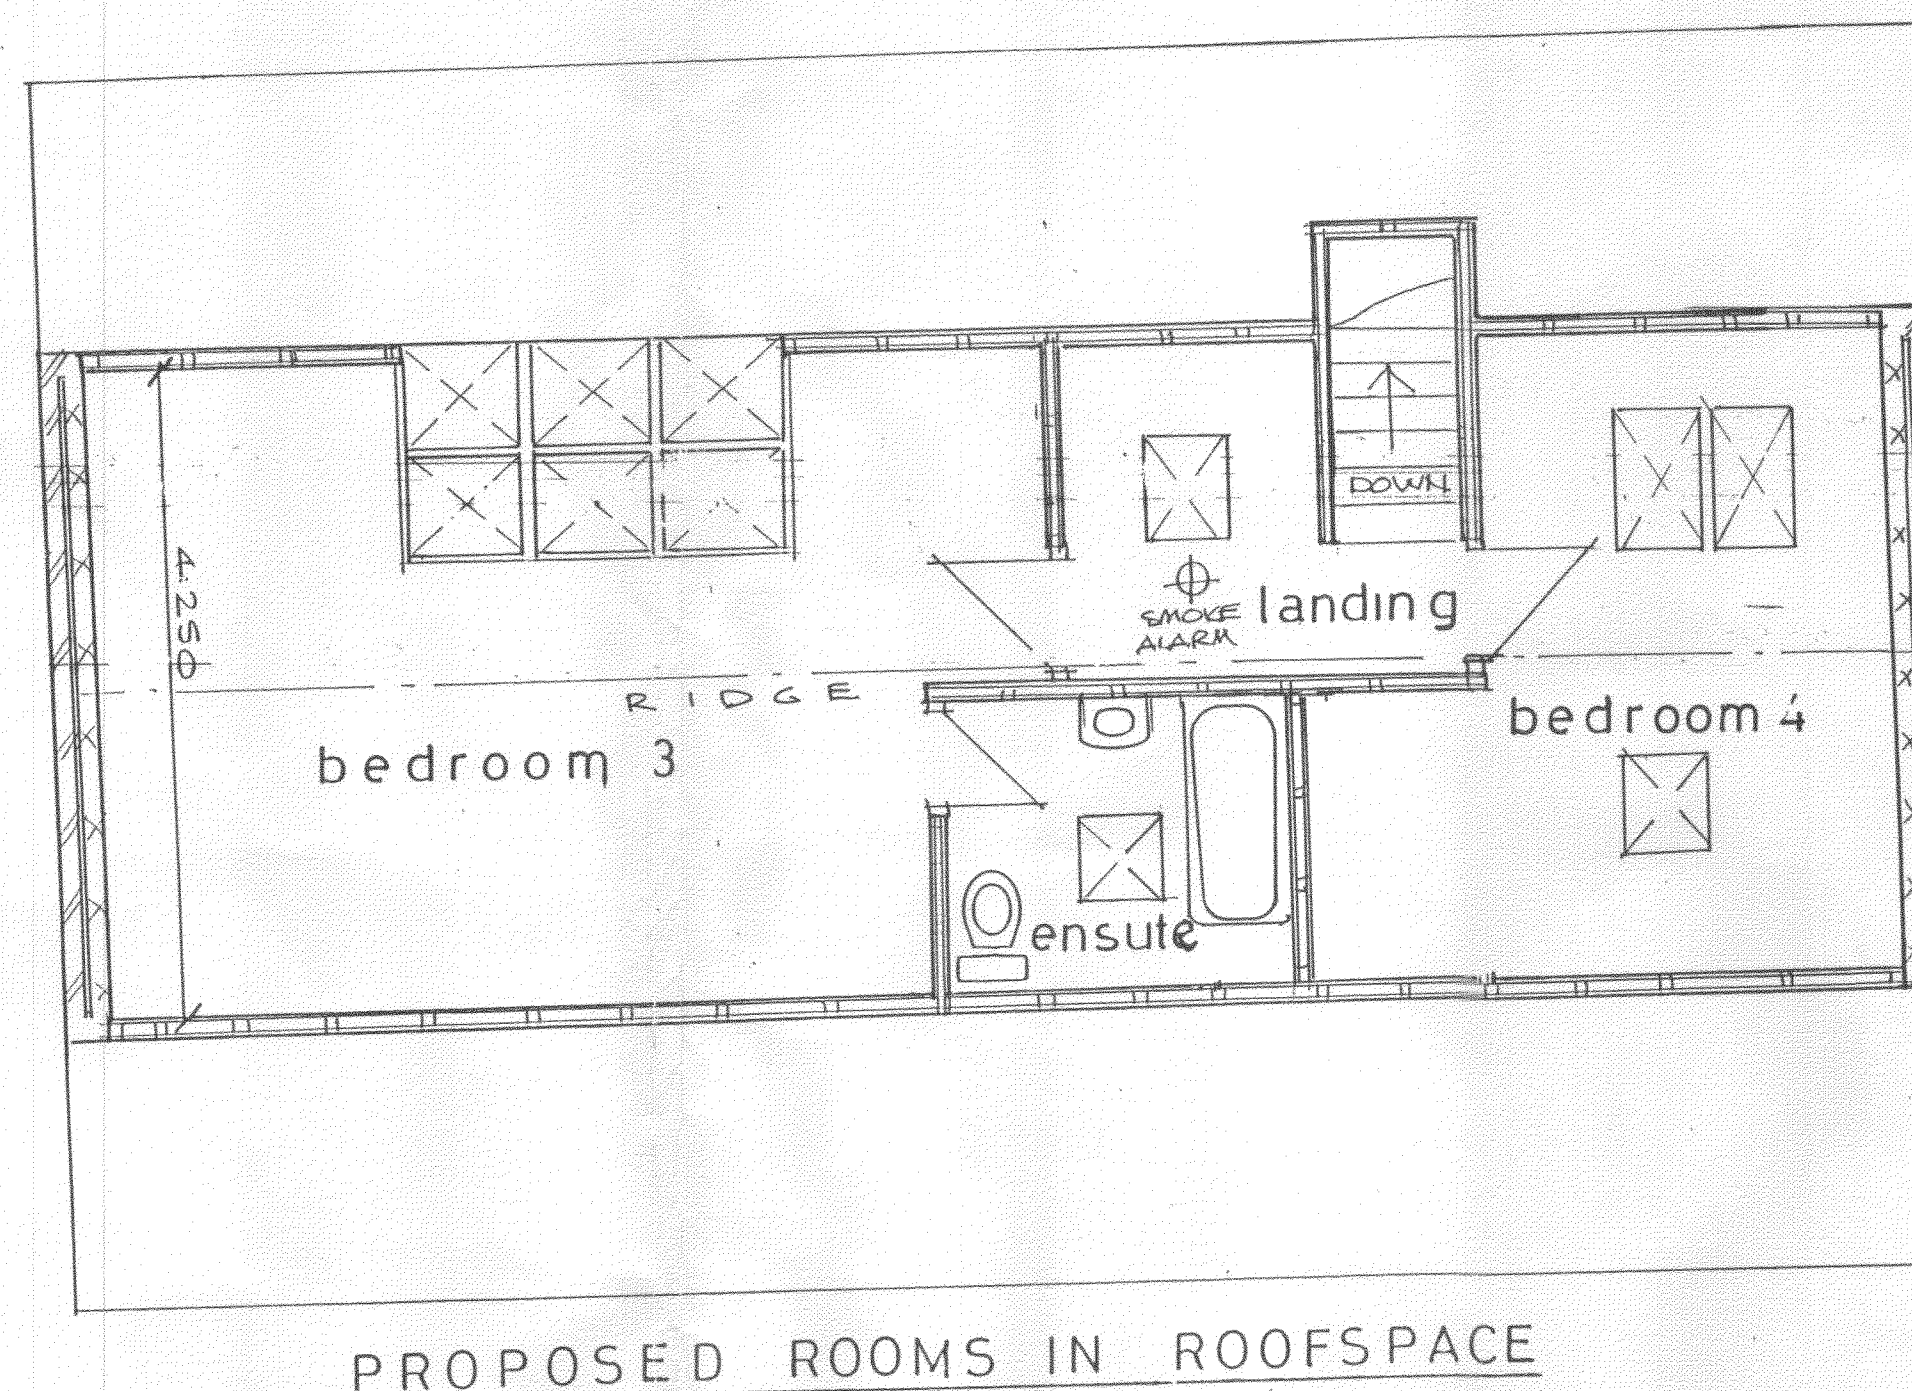


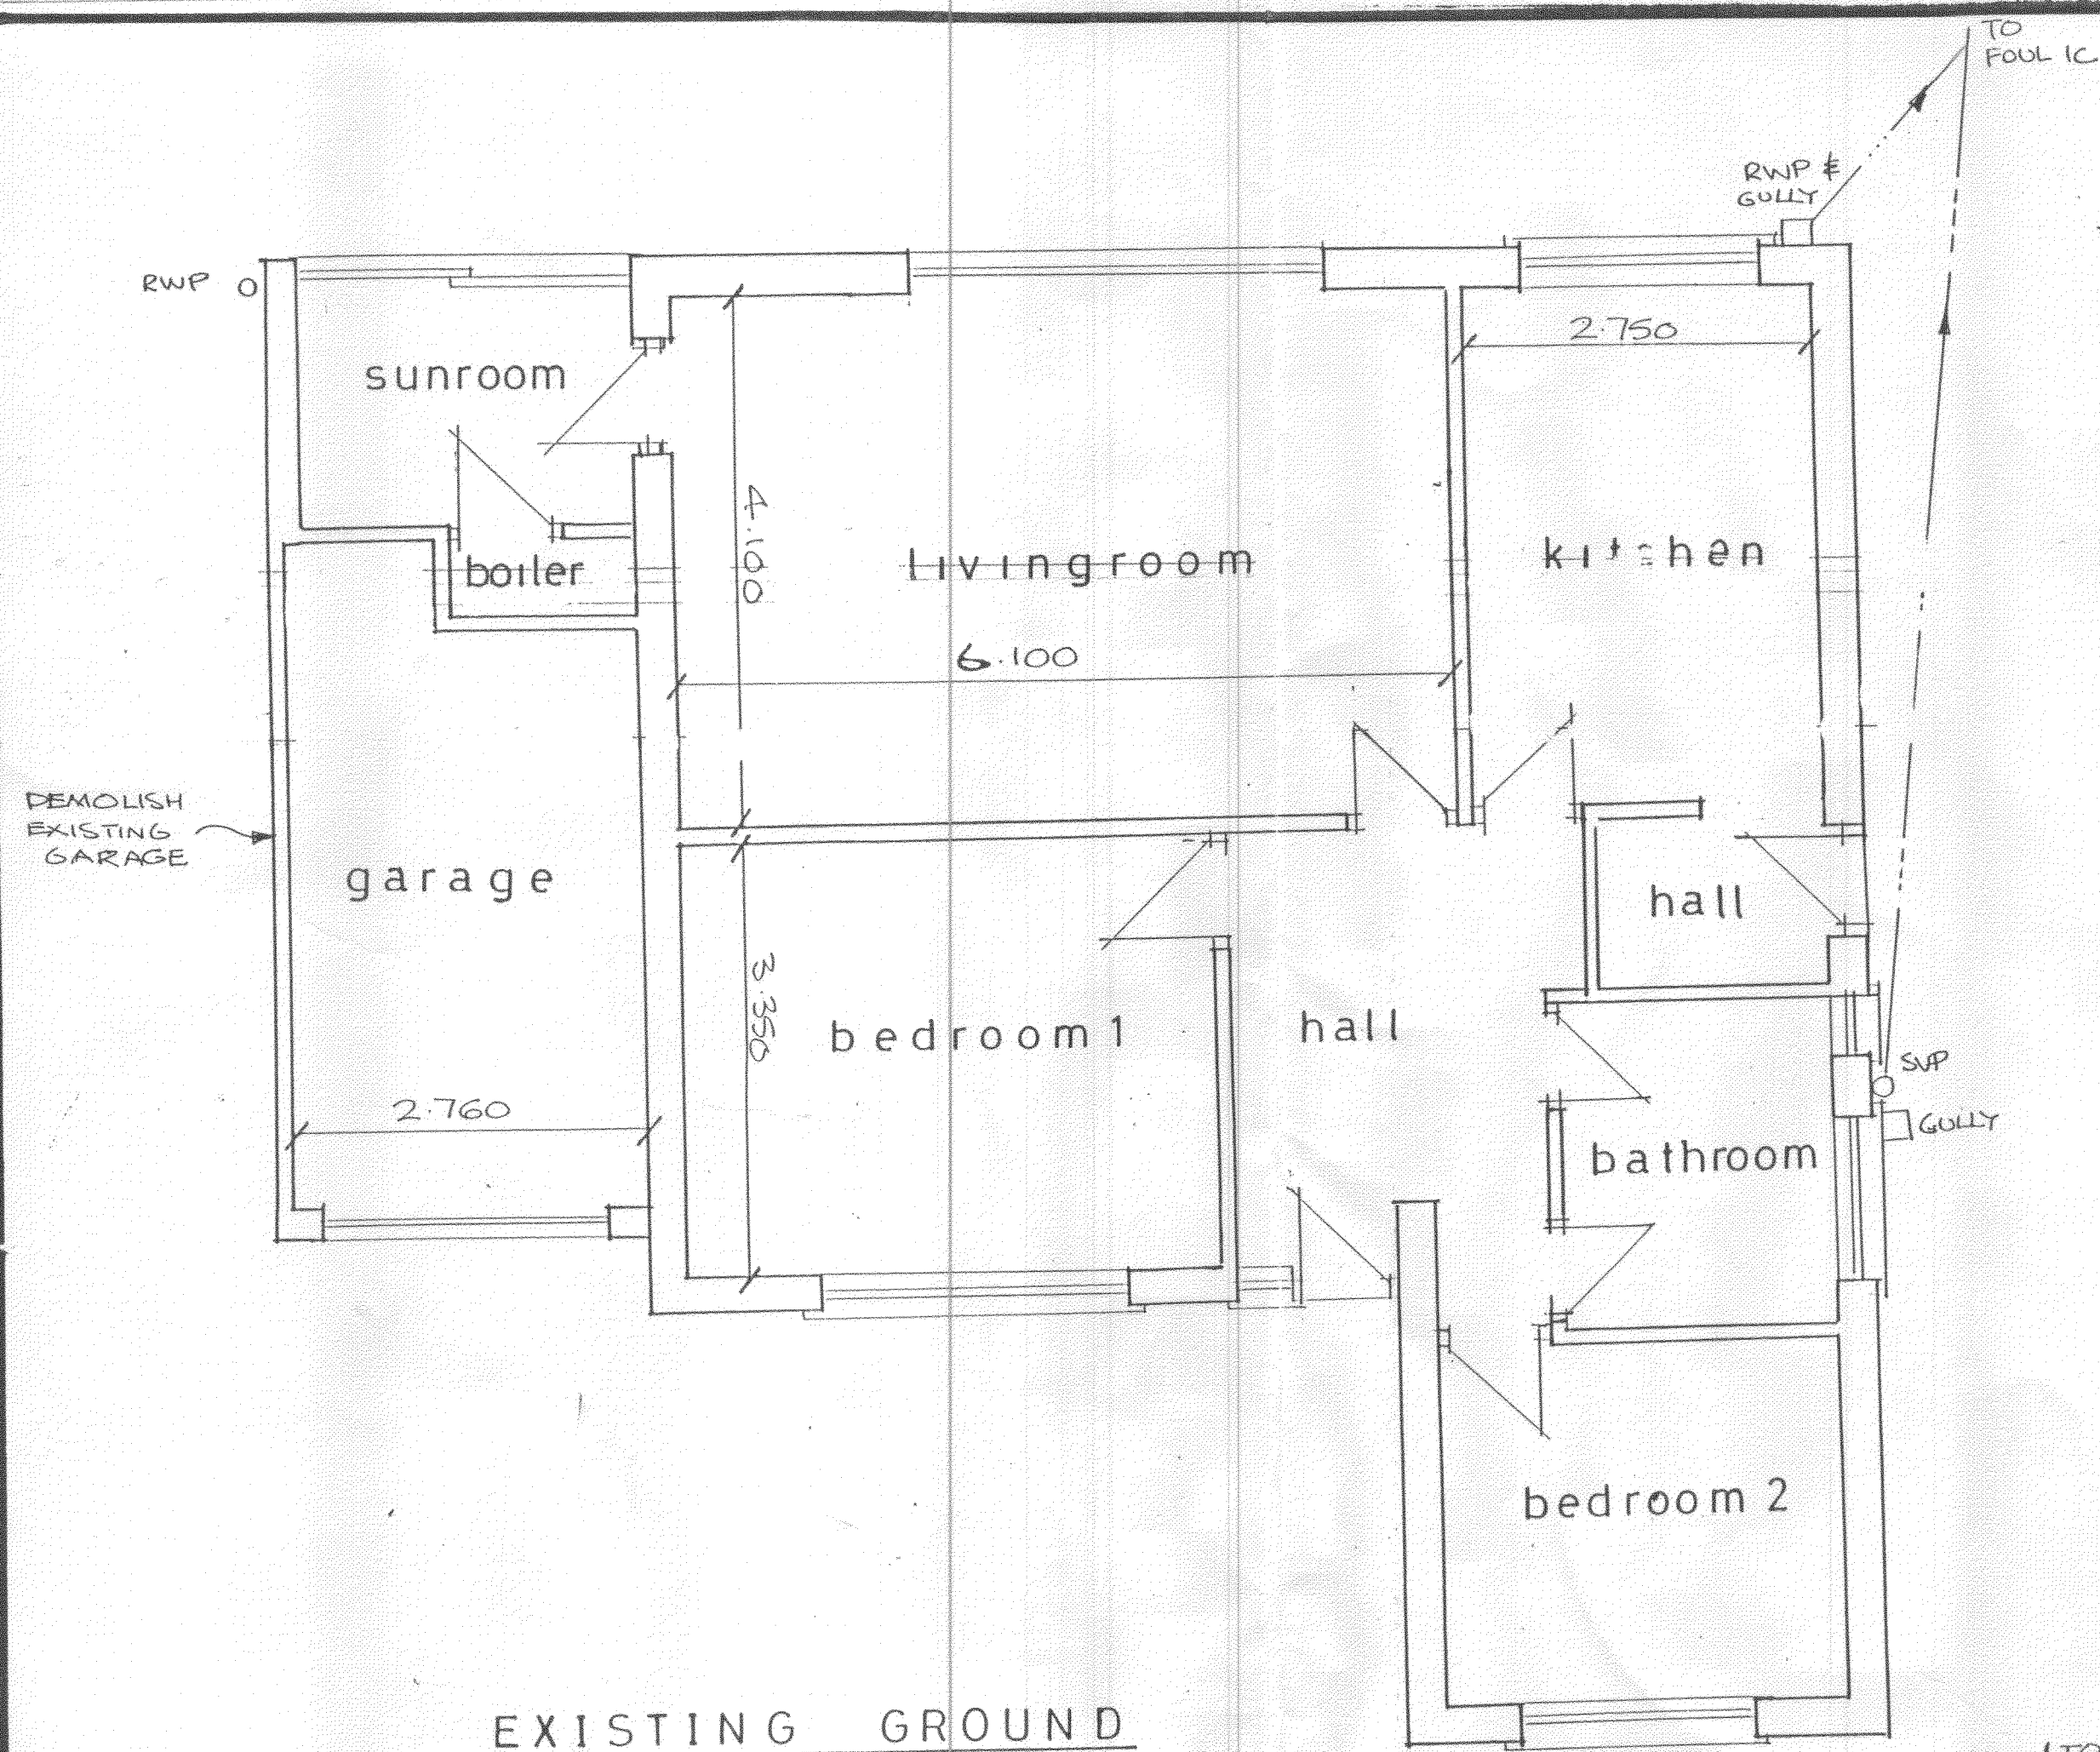

1:50 and 1:100

AMENDED PLAN 2010/0333 Mr J. HYDE

PROPOSED ATTIC ROOMS, EXTENSION and INTERNAL ALTERATIONS at
No 21 REDTHORPE CREST, WILTHORPE, BARNSELY

DRAWING 1 of 2 - PLANS, ELEVATIONS and SITE PLAN