


EXISTING GROUND FLOOR LAYOUT

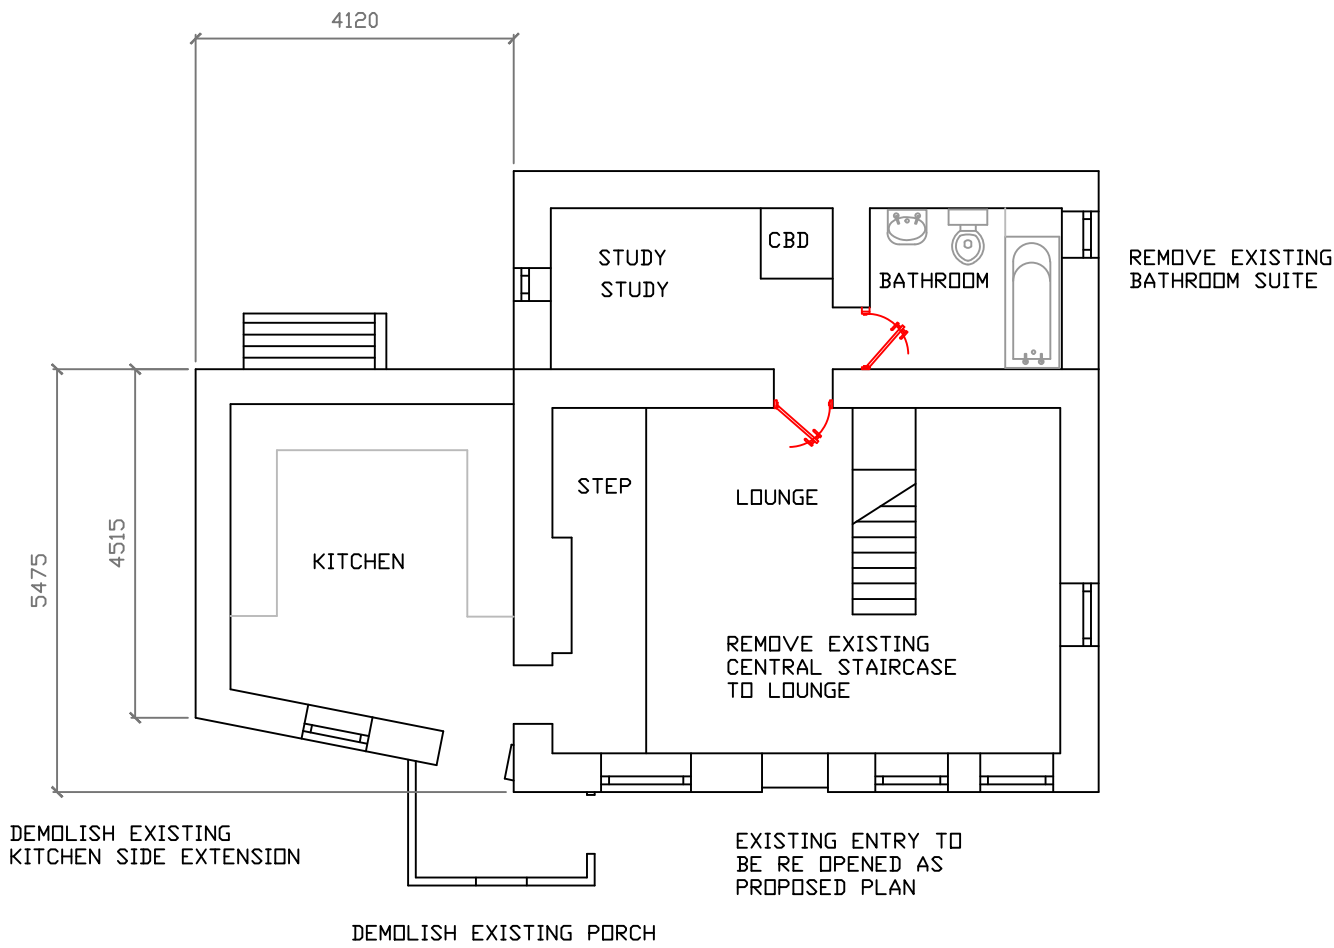


GENERAL NOTES

ALL WINDOWS TO THE GROUND FLOOR OF THE EXISTING DWELLING TO BE REPLACED WITH HERMETICALLY SEALED DOUBLE GLAZED UNITS ARGON FILLED.

ALL WINDOWS TO BE IN A MID OAK FINISH AND TO INCORPORATE TRICKLE VENTILATION TO HEAD OF WINDOWS CONTRACTOR TO BE ADVISED BY THE CLIENT WITH REGARD TO THE STYLE

EXISTING FIRST FLOOR LAYOUT

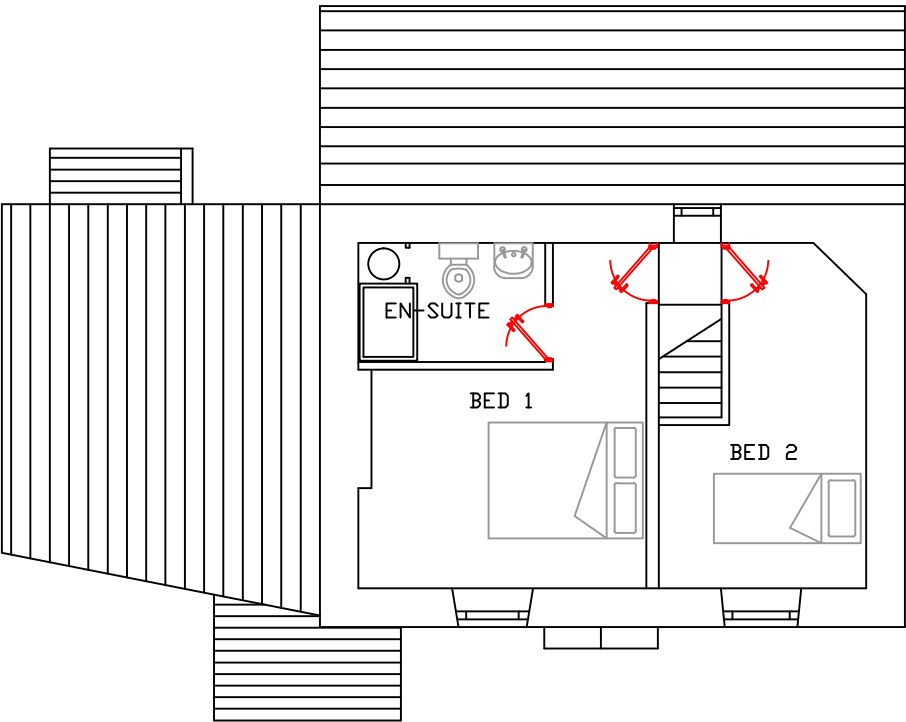

GENERAL NOTES

ALL WINDOWS TO THE EXISTING FIRST FLOOR OF THE DWELLING TO BE REPLACED WITH HERMETICALLY SEALED DOUBLE GLAZED UNITS ARGON FILLED


ALL WINDOWS TO BE IN A MID OAK FINISH AND TO INCORPORATE TRICKLE VENTILATION TO HEAD OF WINDOWS CONTRACTOR TO BE ADVISED BY THE CLIENT WITH REGARD TO THE STYLE

CLIENT

BAR HOUSE
WINDLE EDGE, DUNFORD BRIDGE

TITLE

DRAWING SHOWING EXISTING GROUND AND FIRST FLOOR LAYOUTS

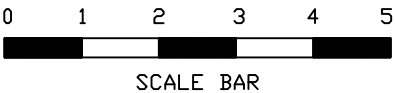

DRAWN

SCALE 1:100 @ A3

REV

DATE 26/01/2020

DRG No 20/003

