
# CPS Barnsley Block Plan

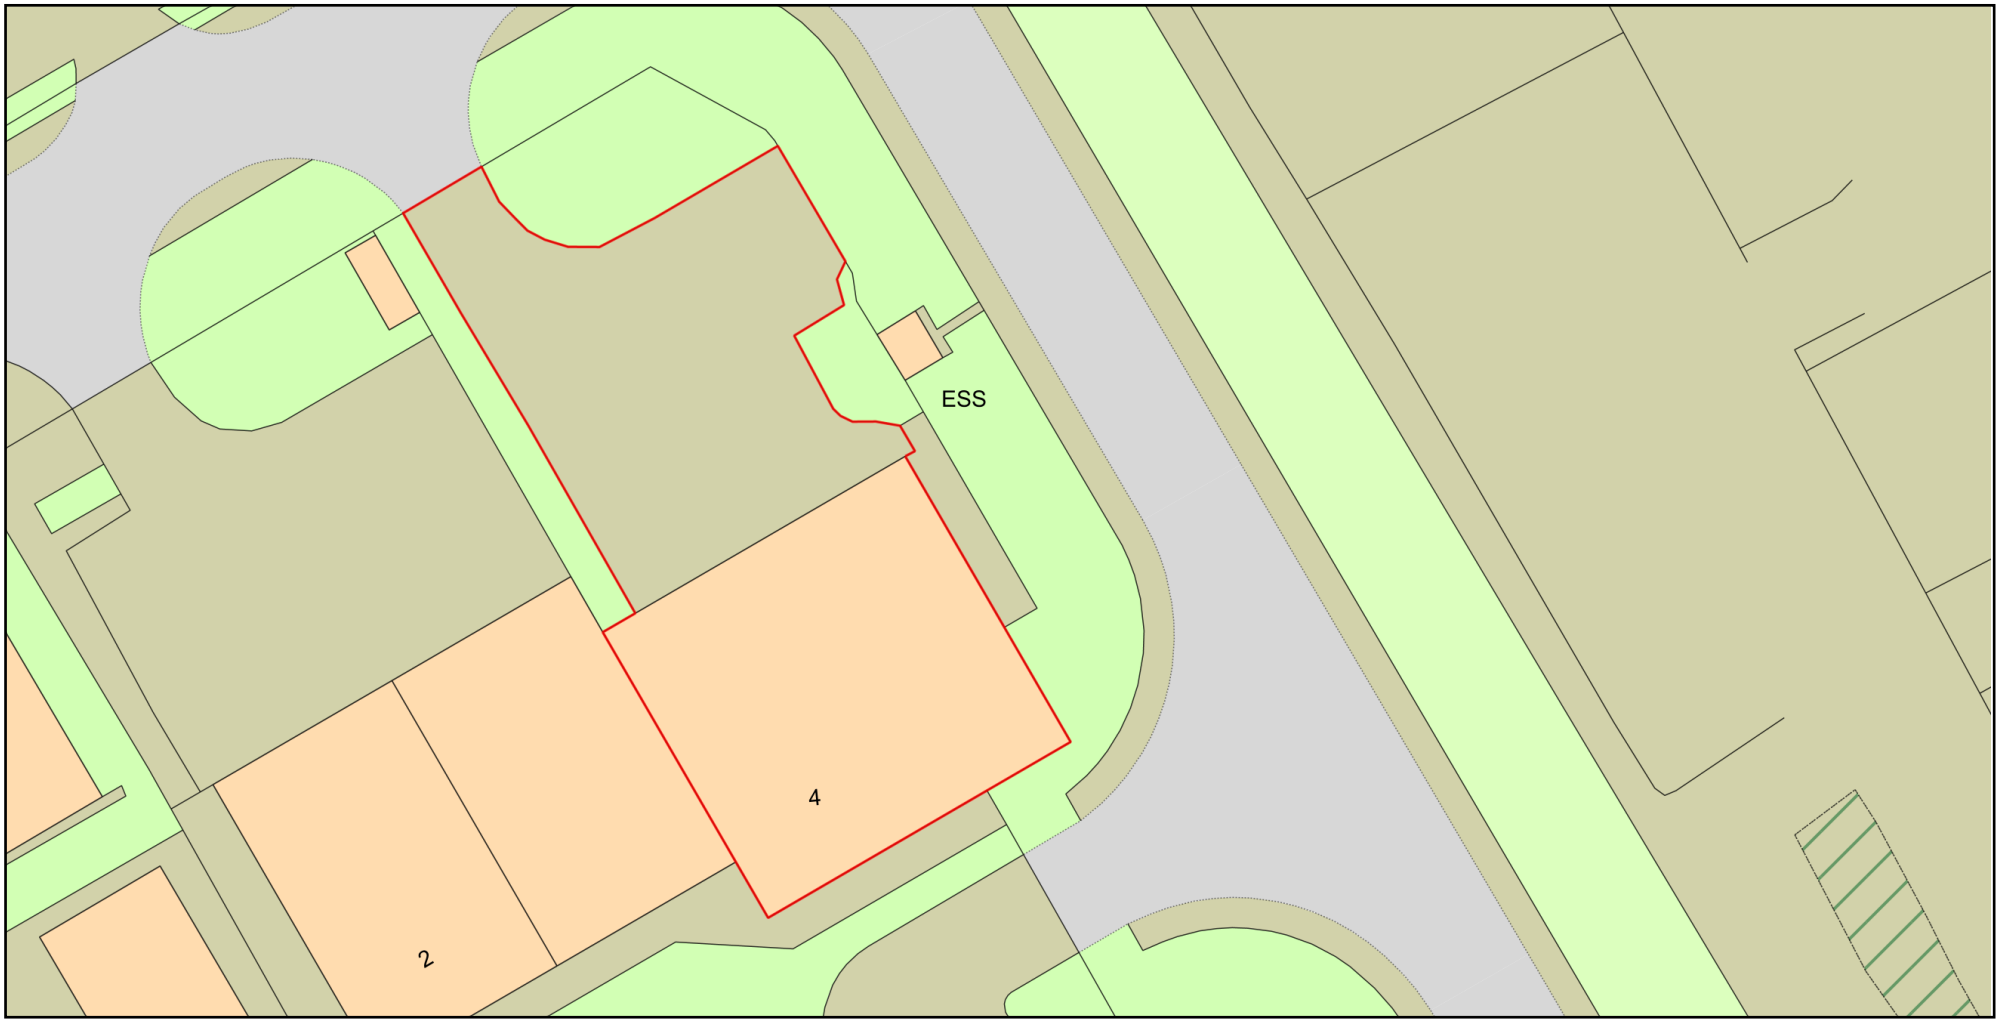


0 20
Metres

N

ReQuestaPlan

| | |
|---|---|
| Plan Produced for: | MG Signs |
| Date Produced: | 11 Oct 2021 |
| Plan Reference Number: | TQRQM21284145335107 |
| Scale: | 1:500 @ A4 |

© Crown copyright and database rights 2021 OS 100042766