


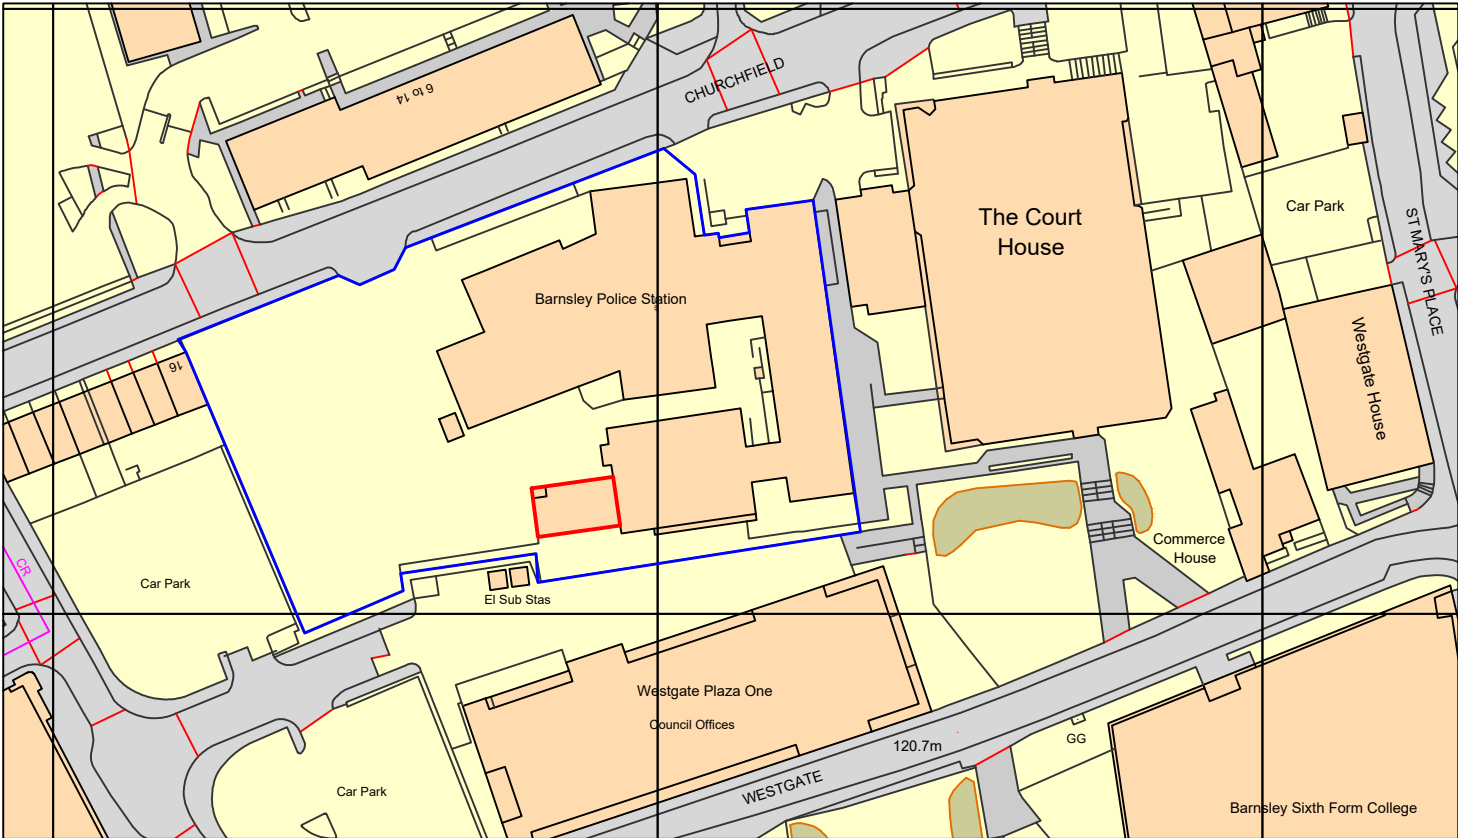

Ordnance Survey, (c) Crown Copyright 2021. All rights reserved. Licence number 100022432

LOCATION PLAN

Rev	Date	Drawn	Description	Checked

Client	South Yorkshire Police	Issued From	York
Project	Gym Area - 1st Floor Extension	Date	May 21
Title	Location Plan	Scale	1:1250 @ A3
Drawn	JG	Auth	JN

Drawing Number	Revision	Do not scale from this drawing. Work to figured dimensions, and any discrepancy to be reported to the Architect.
09200 BSP 21		© This drawing is copyright and must not be reproduced or used for any other purpose without the permission of LHL Group Ltd.