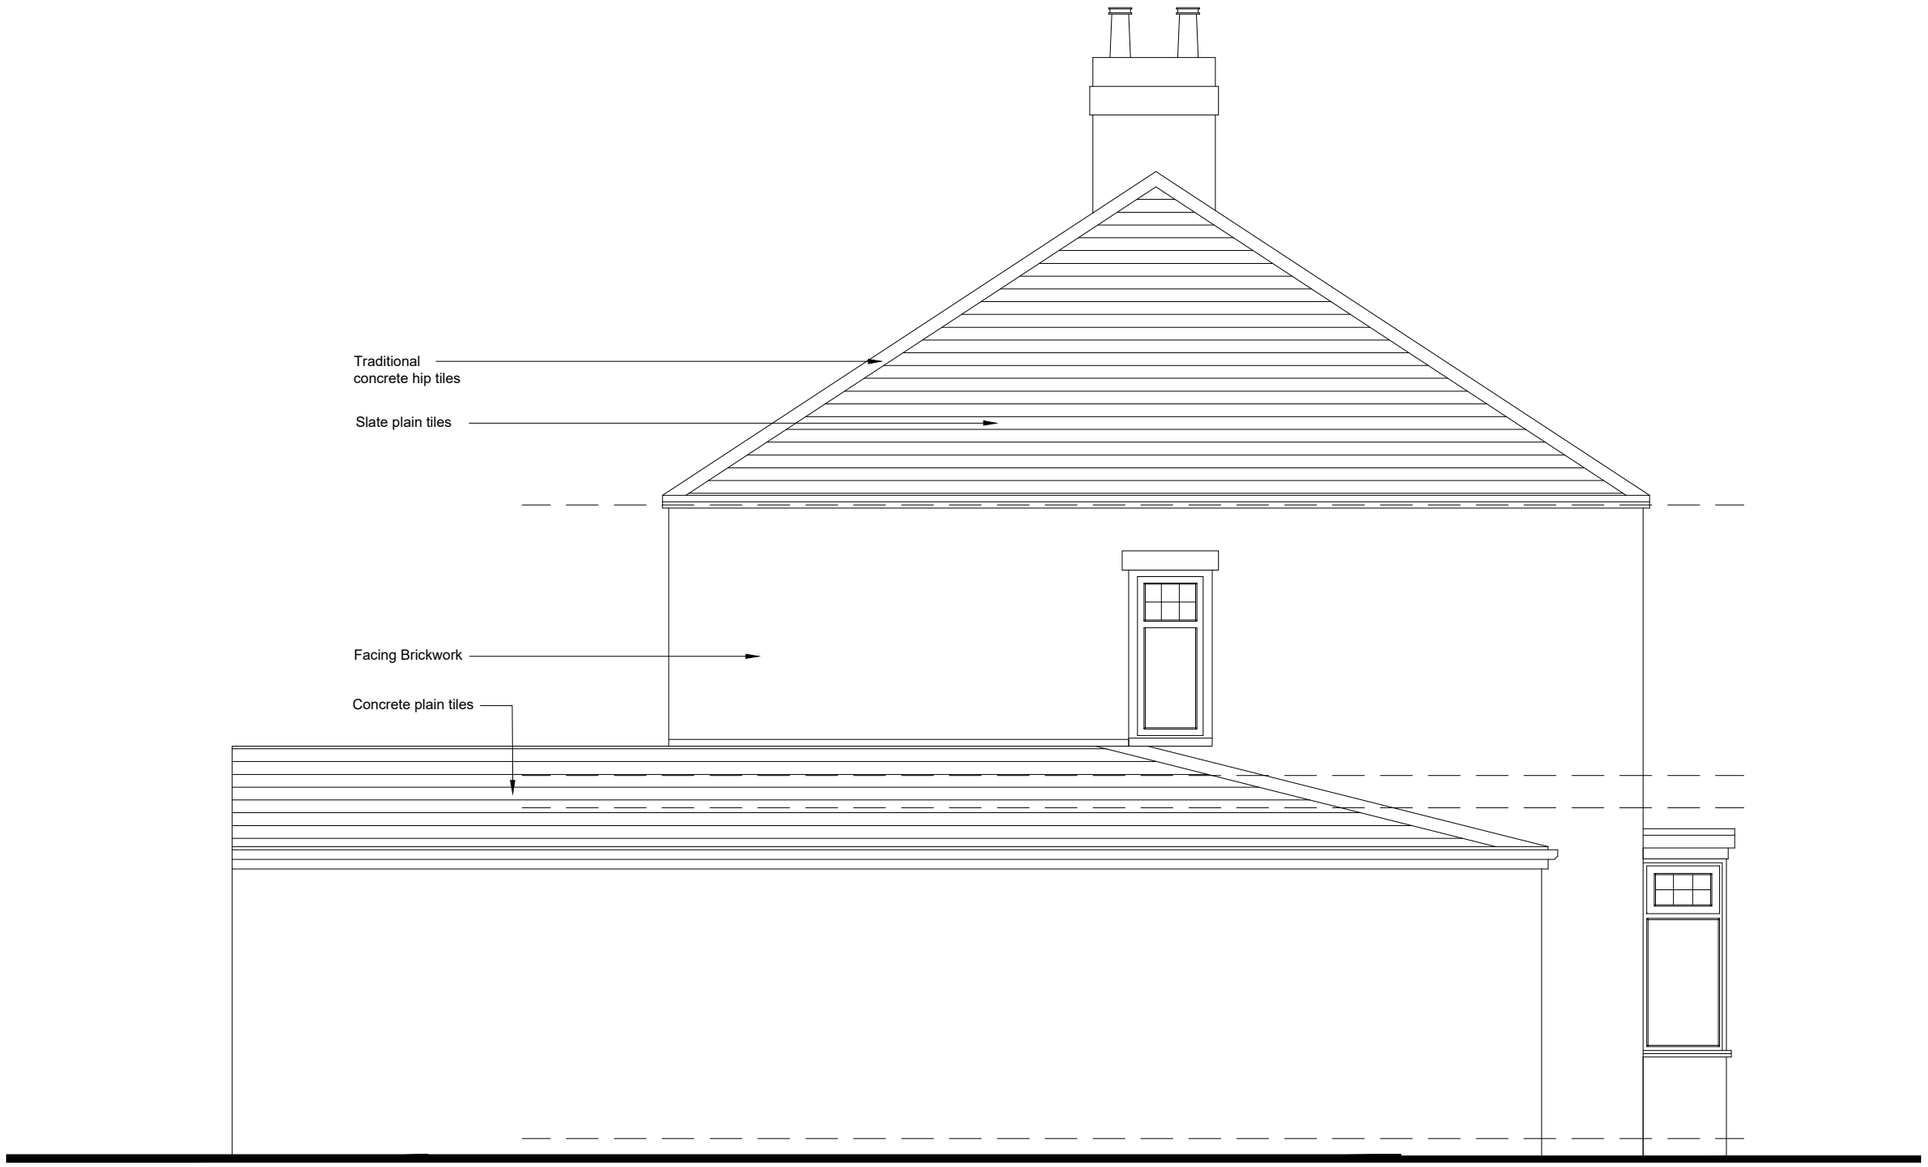


SIDE ELEVATION AS EXISTING

PROPOSED EXTENSION

Mr Pete Blackburn
17 Cone Lane, Silkstone Common,
Barnsley, S75 4PU

Drawing Title
EXISTING SIDE ELEVATION

Scale	1:50 @ A3	Date	25/05/2026
Drawn by	ARN		Revision
Drawing no.	2026-06-05		