



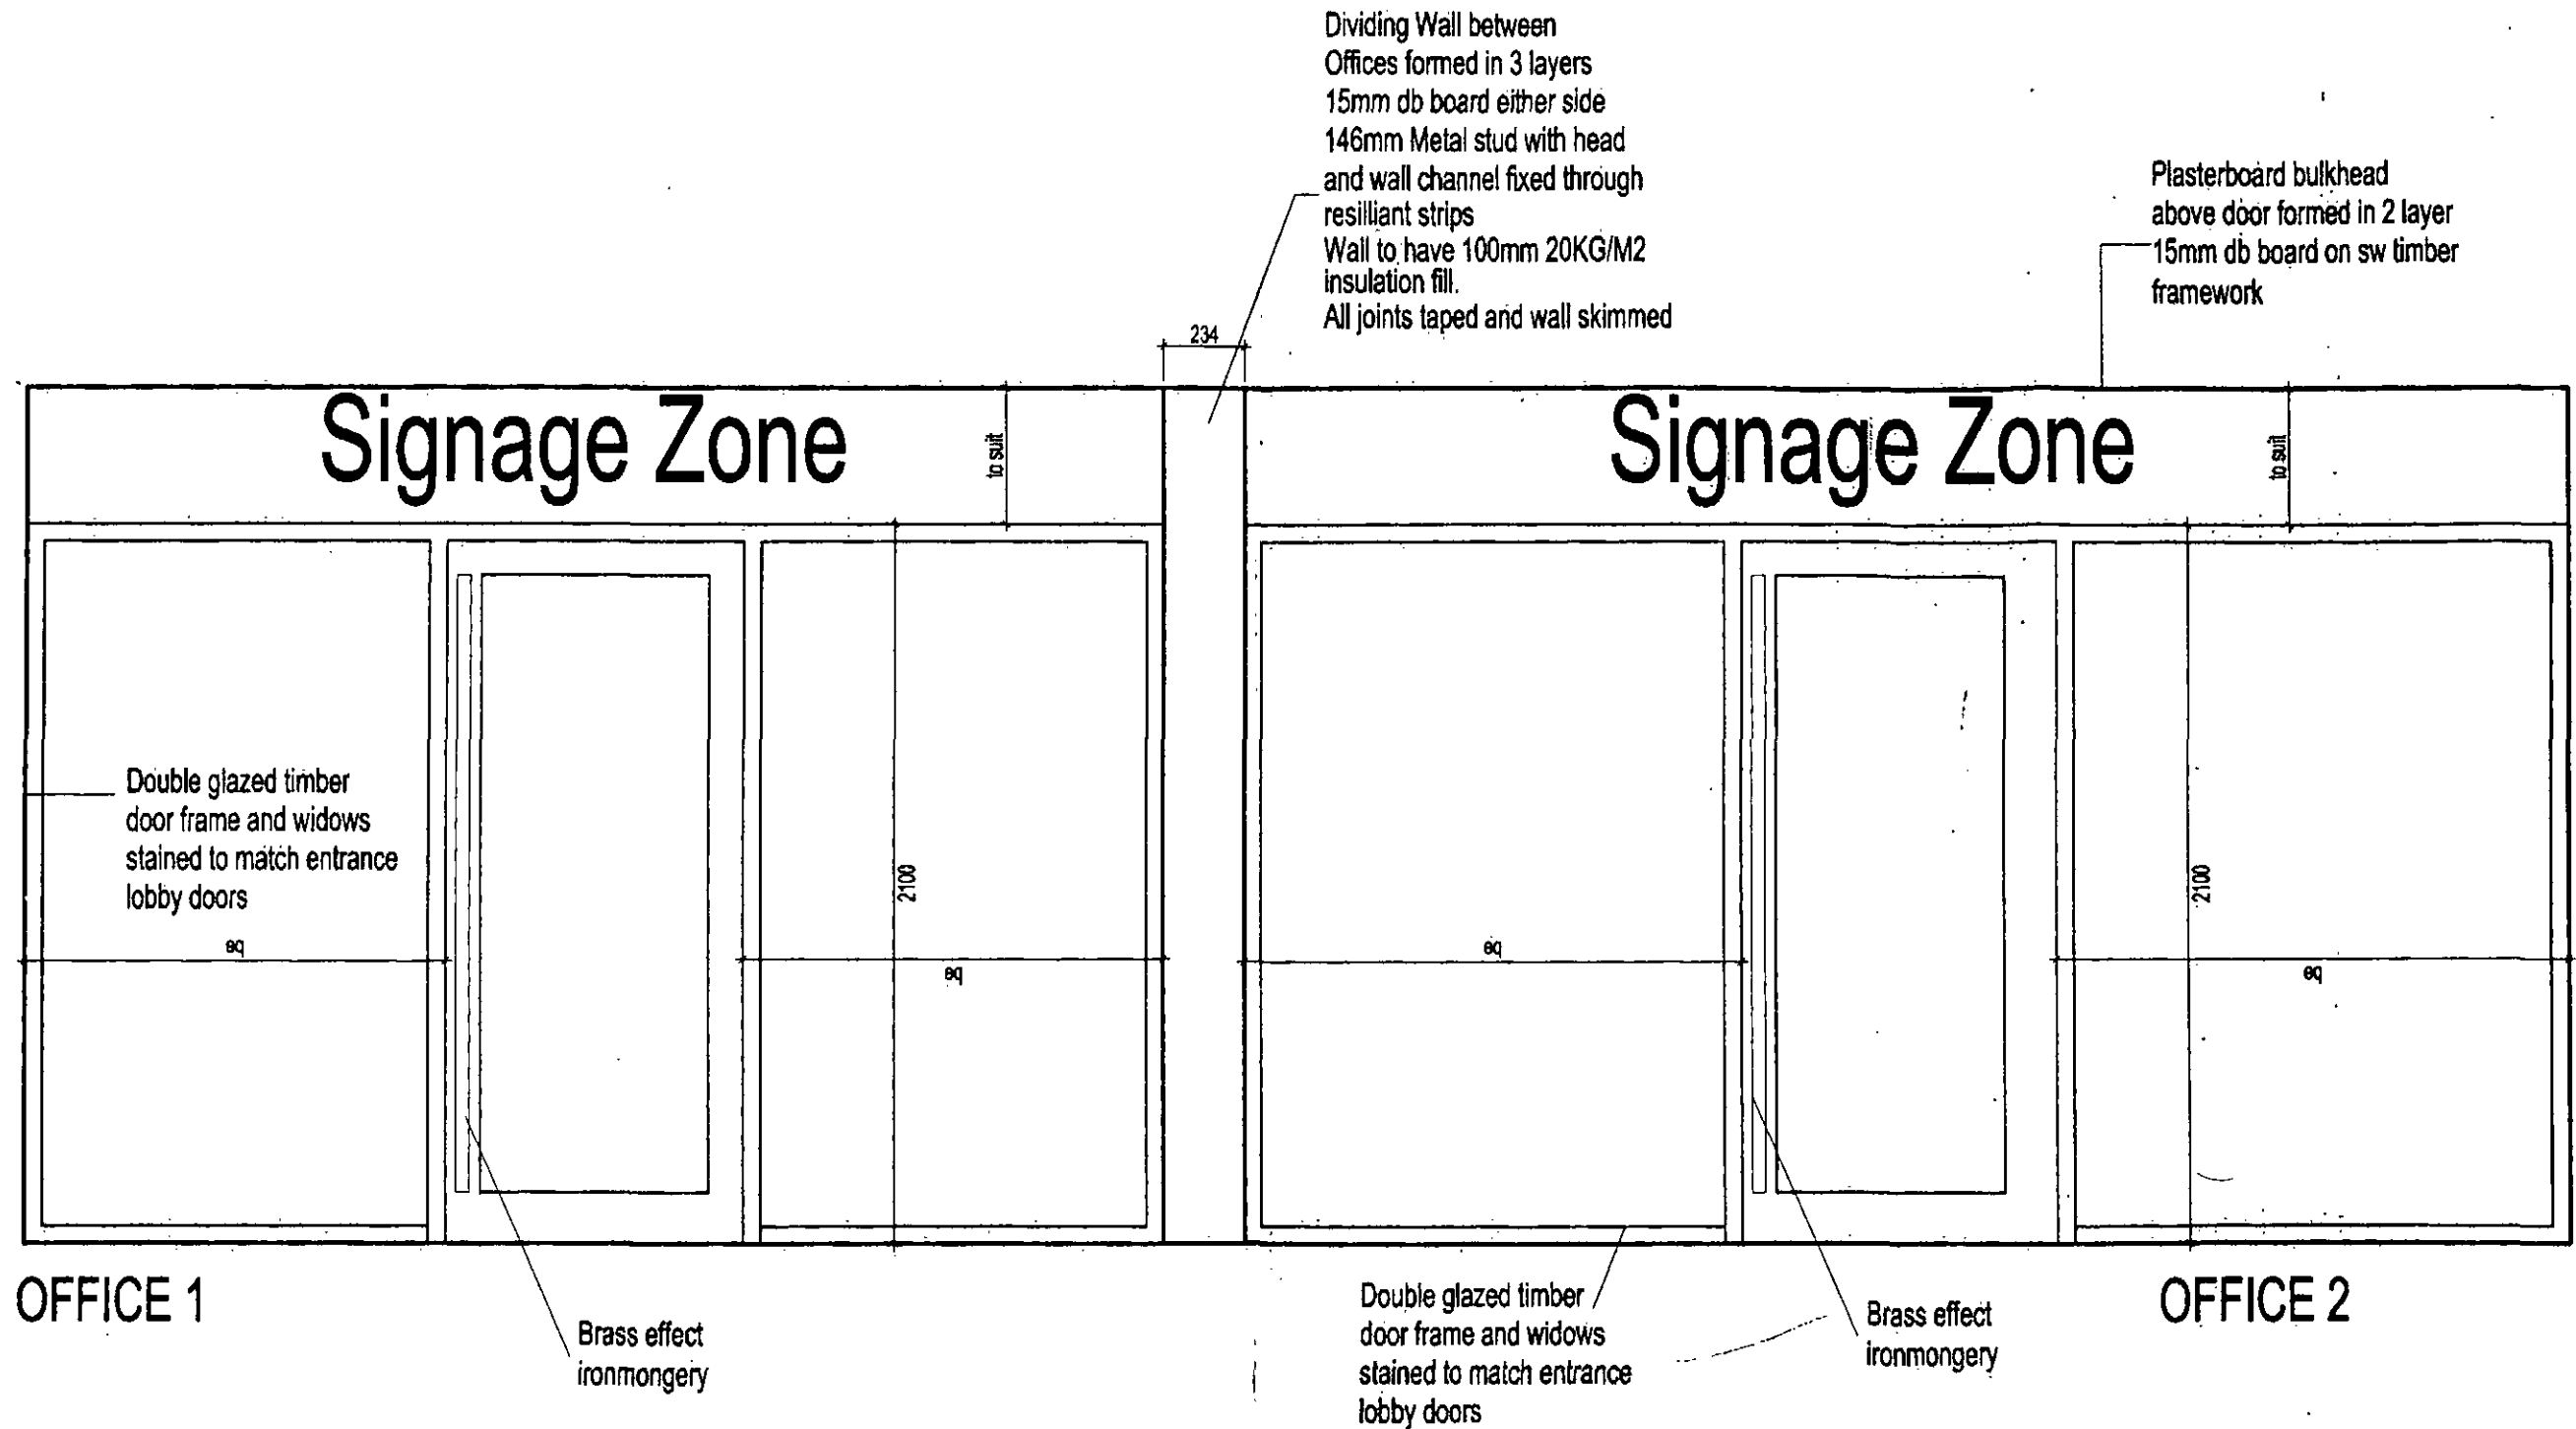


Rev.	By	Date	Notes

NBDA
Northern Building Design Associates Limited
Architects Interior Design Planning
The Old Church Fulhampton Street, Billington, Cheshire, SK10 5PV
Telephone : 01625 575000 Fax : 01625 575003
Email : design@nbda-architects.co.uk

ENTRANCE DETAIL TO
OFFICE 1 & 2,

Drawn by	Date
Checked by	26.03.12
Scale	1:20@A3
Draw No	Rev
1209\KL-314	

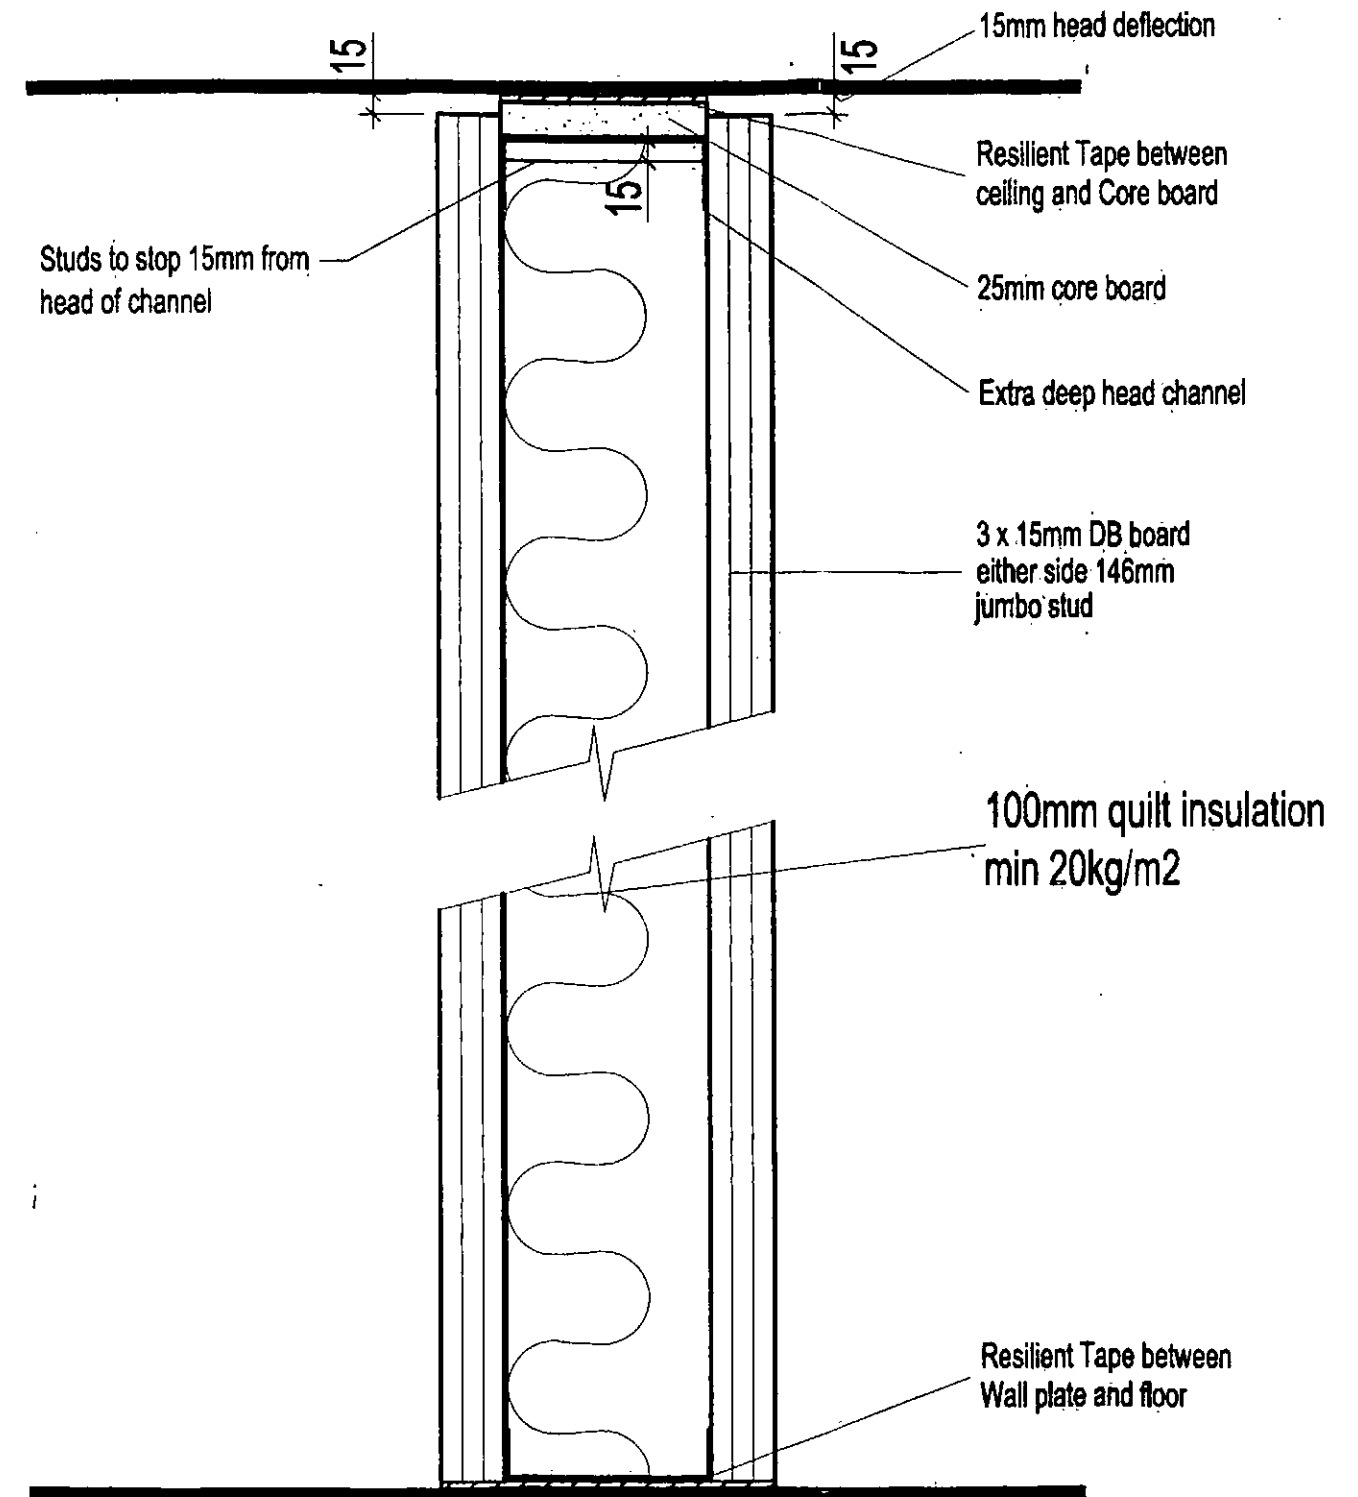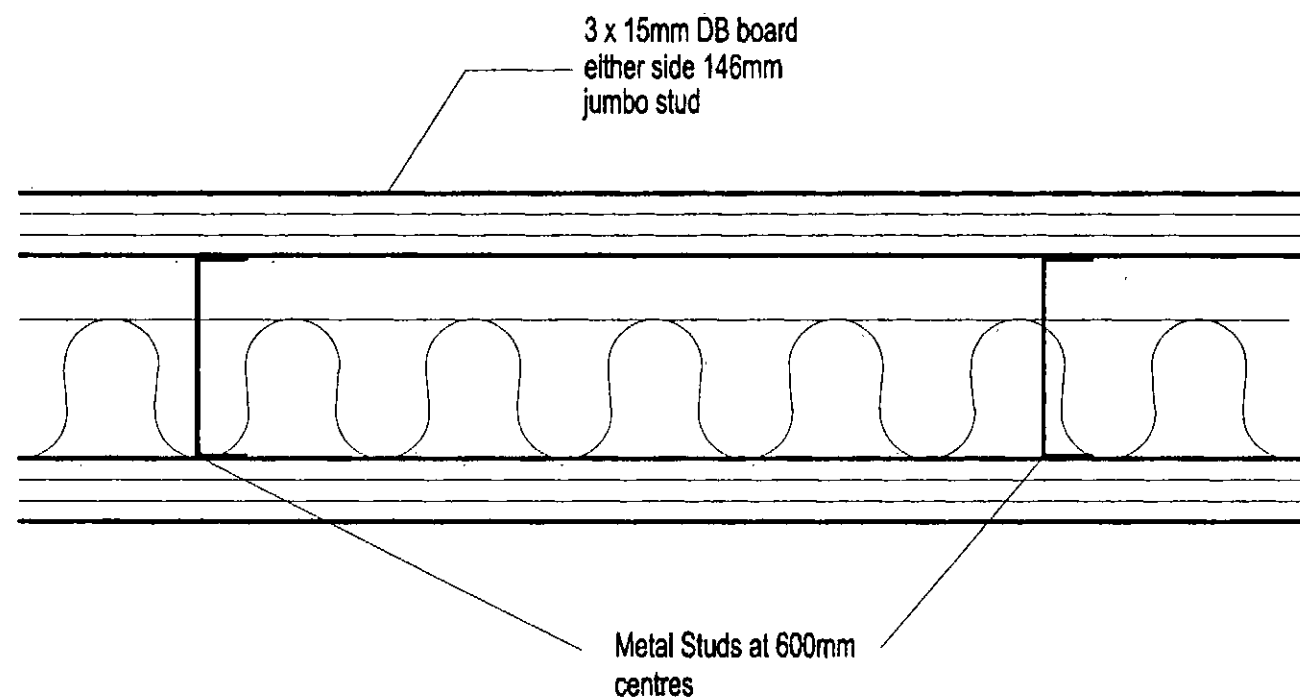

Rev.	By	Date	Notes

NBDA
 Northern Building Design Associates Limited
 Architects Interior Design Planning
 The Old Church, Falmouth Street, Bellingham, Cheshire, SK10 6PV
 Telephone : 01625 670000 Fax : 01625 670000
 Email : design@nbda-architects.co.uk

WALL DETAIL - SPLITTING OFFICE
 1 & 2, AND 4 & 5

Drawn :- CT	Date :- 28.03.12
Checked :-	Scale :- 1:5@A3
Draw No :- 1209/KL-210	Rev :-