

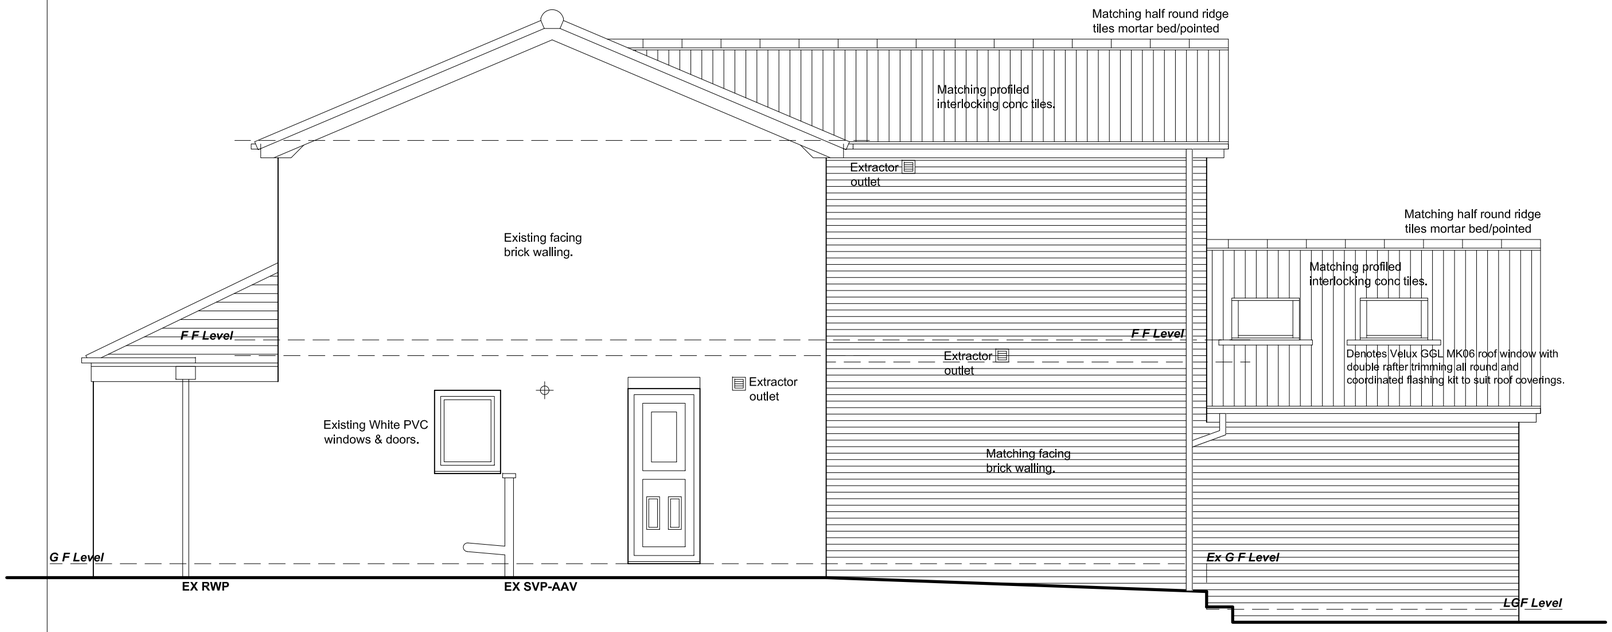


SIDE (WEST) ELEVATION

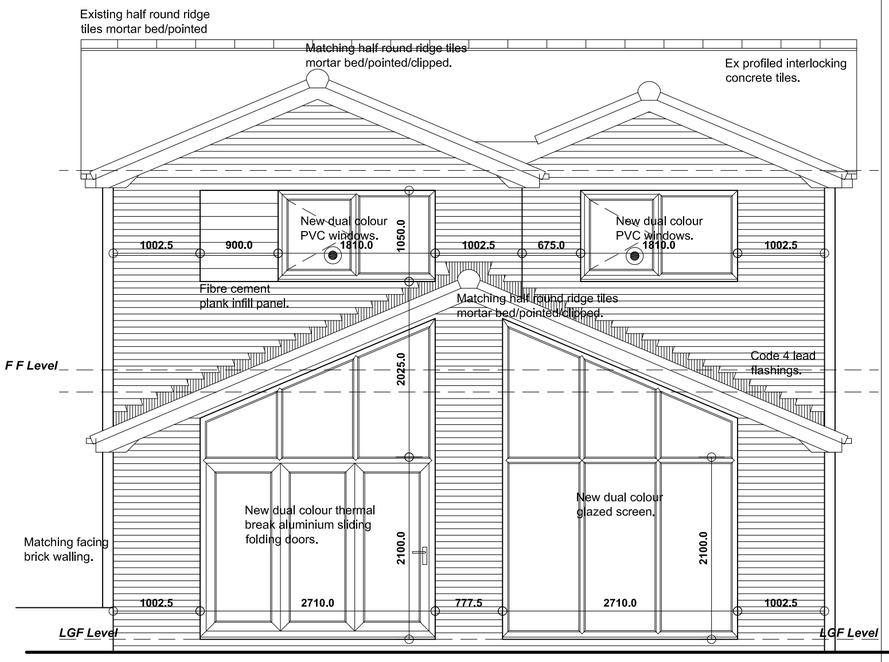

REAR (SOUTH) ELEVATION

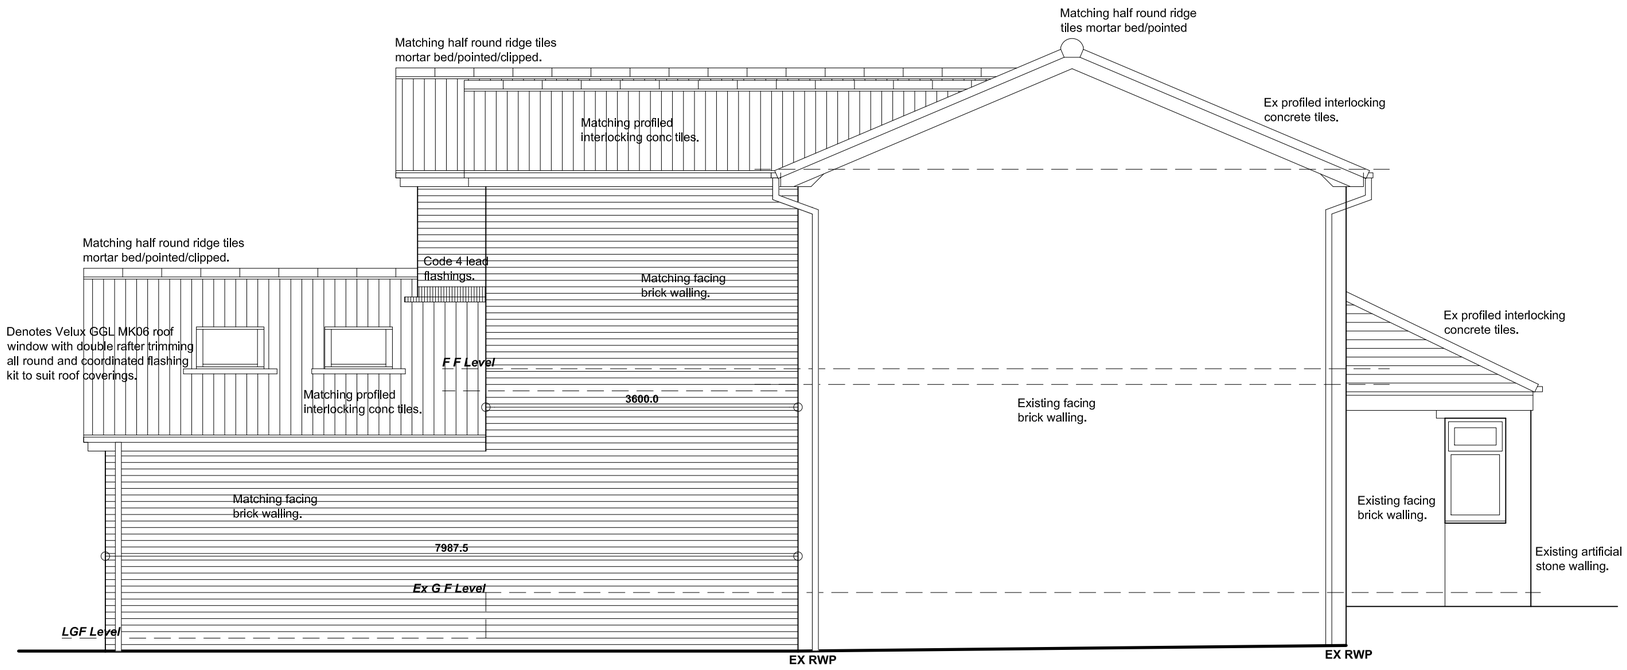

SIDE (EAST) ELEVATION

B	14/05/2024	FURTHER CLIENT REQUIREMENTS INTEGRATED.
A	24/04/2024	REVISED AS DISCUSSED WITH CLIENTS.
Revision	Date.	Description.

18 ST MARY'S GARDEN,
WORSBROUGH VILLAGE,
BARNSLEY, S70 5LU.

DETAILED PROPOSALS 2

Elevations.

Mr & Mrs Oldknow.

Building Design Services

JE Architectural Ltd
23 Windmill Road, Wombwell,
Barnsley, S73 8PW.
Tel: 01226 754507
Email: jealtd@virginmedia.com

This drawing and the copyright is the Architectural Company's property and maybe used or reproduced only by agreement. All Dimensions in Millimetres Unless specified otherwise and subject to verification on site.

Scale: 1:50 @ A2	Date: APRIL 2024
Ref: 202316	Drwg No: 03

0 cm | 2 cm | 4 cm | 6 cm