
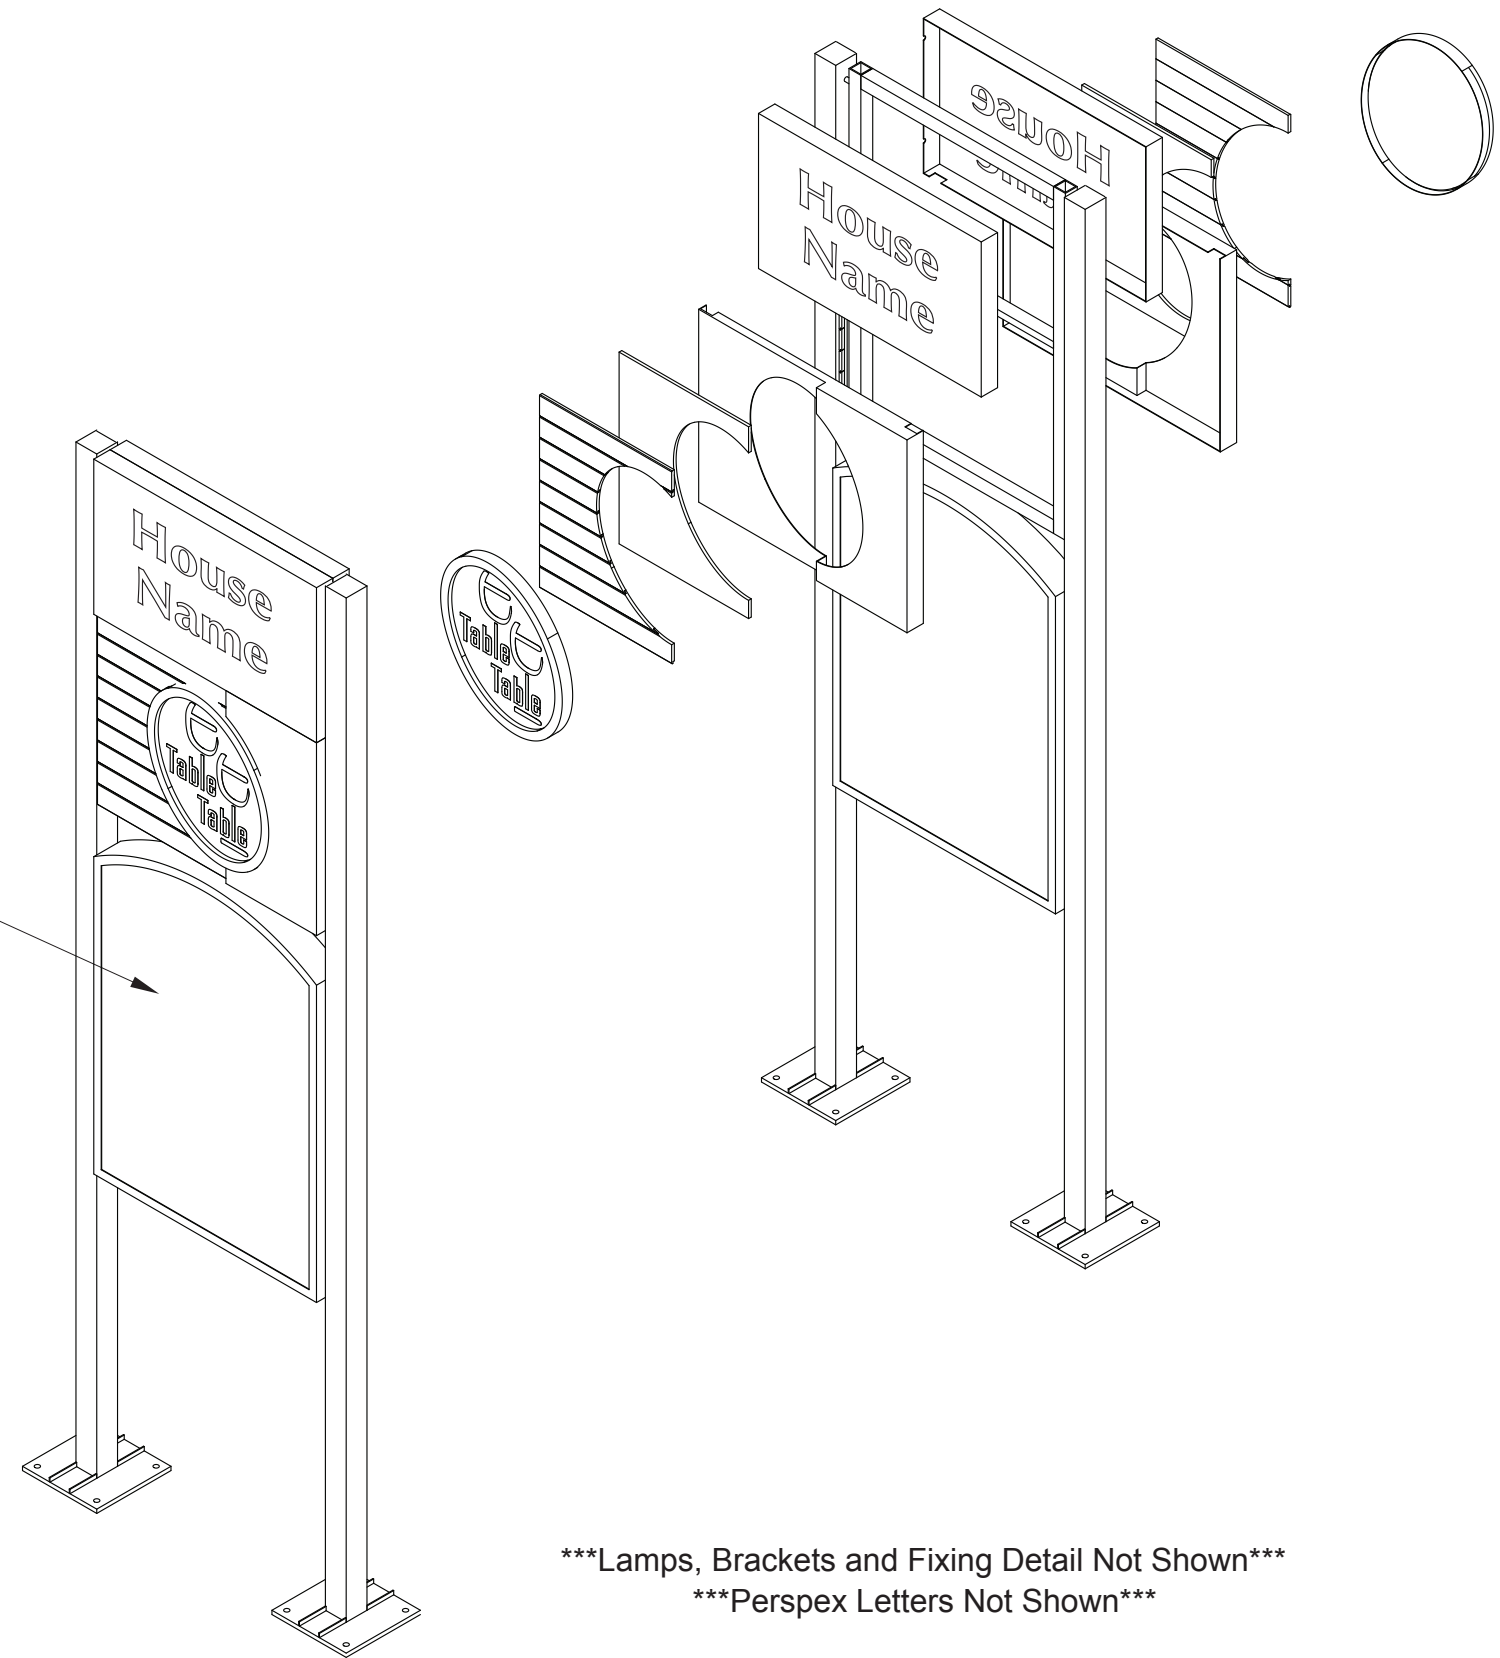


Steel sub-structure clad with aluminium & oak.
Oak panels fixed to 18mm exterior plywood.
Aluminium from SWG 10 with SWG 14 curved returns.

12 off - 1200mm T8 'cool white' fluorescent tubes, 150mm centres
4 off - 1500mm T8 'cool white' fluorescent tubes, 150mm centres
Loading 5 amps

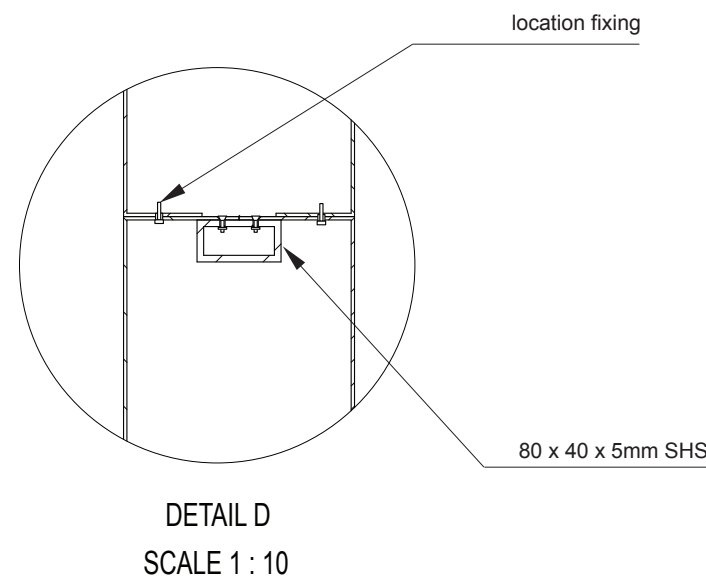

ENDPOINT LTD. 165 TOWER BRIDGE ROAD LONDON SE1 3LW TEL: 020 7089 2670 FAX: 020 7089 2671 www.endpoint.co.uk				TITLE: TABLE TABLE: 6m COMBINED-TOTEM - DOUBLE-SIDED			
THIS DRAWING IS NOT TO BE USED FOR MANUFACTURE WITHOUT THE EXPRESS WRITTEN APPROVAL OF THE CLIENT		© ENDPOINT LTD. CONFIDENTIAL UNAUTHORISED COPYING, DISCUSSION & DISTRIBUTION PROHIBITED		MATERIAL Aluminium, acrylic		SHRINKAGE N/a	
				FINISH Paint GENERAL WALL 3.2mm		GENERAL DRAFT N/a	
				DRAWN BY GFK CHECKED PV		SCALE 1:30 @ A3	
		THIRD ANGLE PROJECTION 		TOLERANCES UNLESS OTHERWISE STATED 0 ±0.5 0.0 ±0.1 0.00 ±0.05		ALL DIMENSIONS IN mm DRG No. 637- P10	