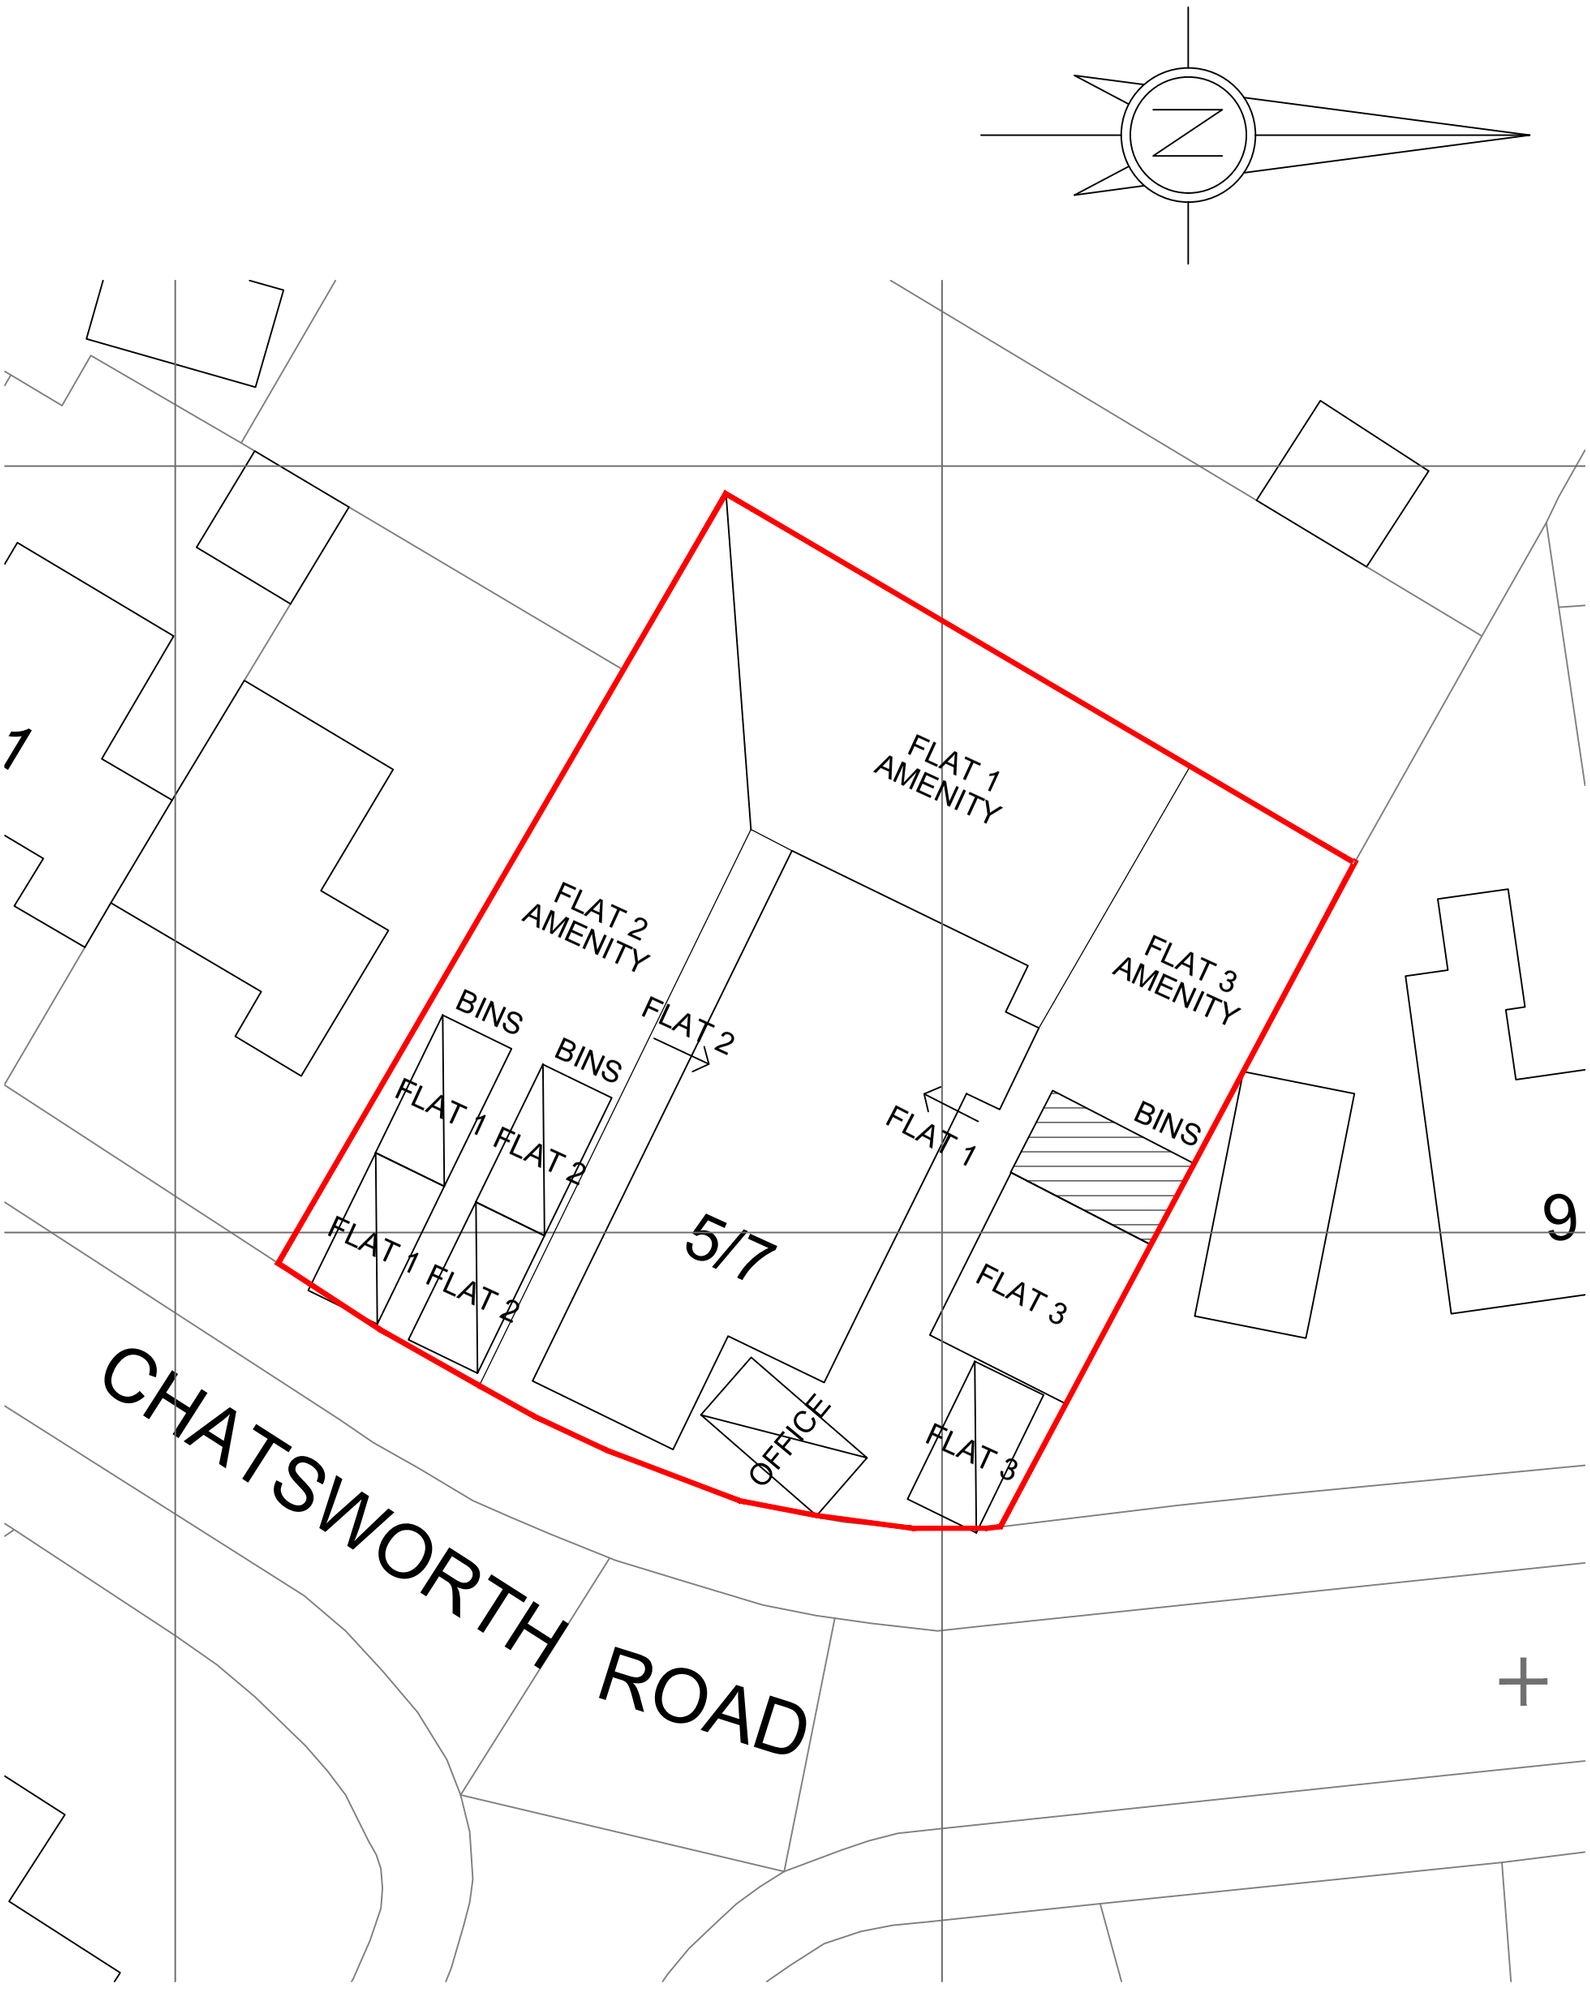

BW AD

a YEWS FARM, SHEFFIELD S35 0BH
t 07525373731
e biwinslade@gmail.com

5 & 7CHATSWORTH ROAD, BARNSLEY S71 3QL

CONVERSION OF C3 DWELLING INTO 2 C3 SELF CONTAINED FLATS & CONVERSION OF GARAGE TO RESI UNIT

SITE PLAN	SCALE 1:200 @A3	FEB '24	06-0124-OS2

© COPYRIGHT EXISTS ON THE DESIGNS AND INFORMATION SHOWN ON THIS DRAWING The contractor must verify all dimensions on site before making shop drawings or commencing work of any kind. No dimensions to be scaled from this drawing.