




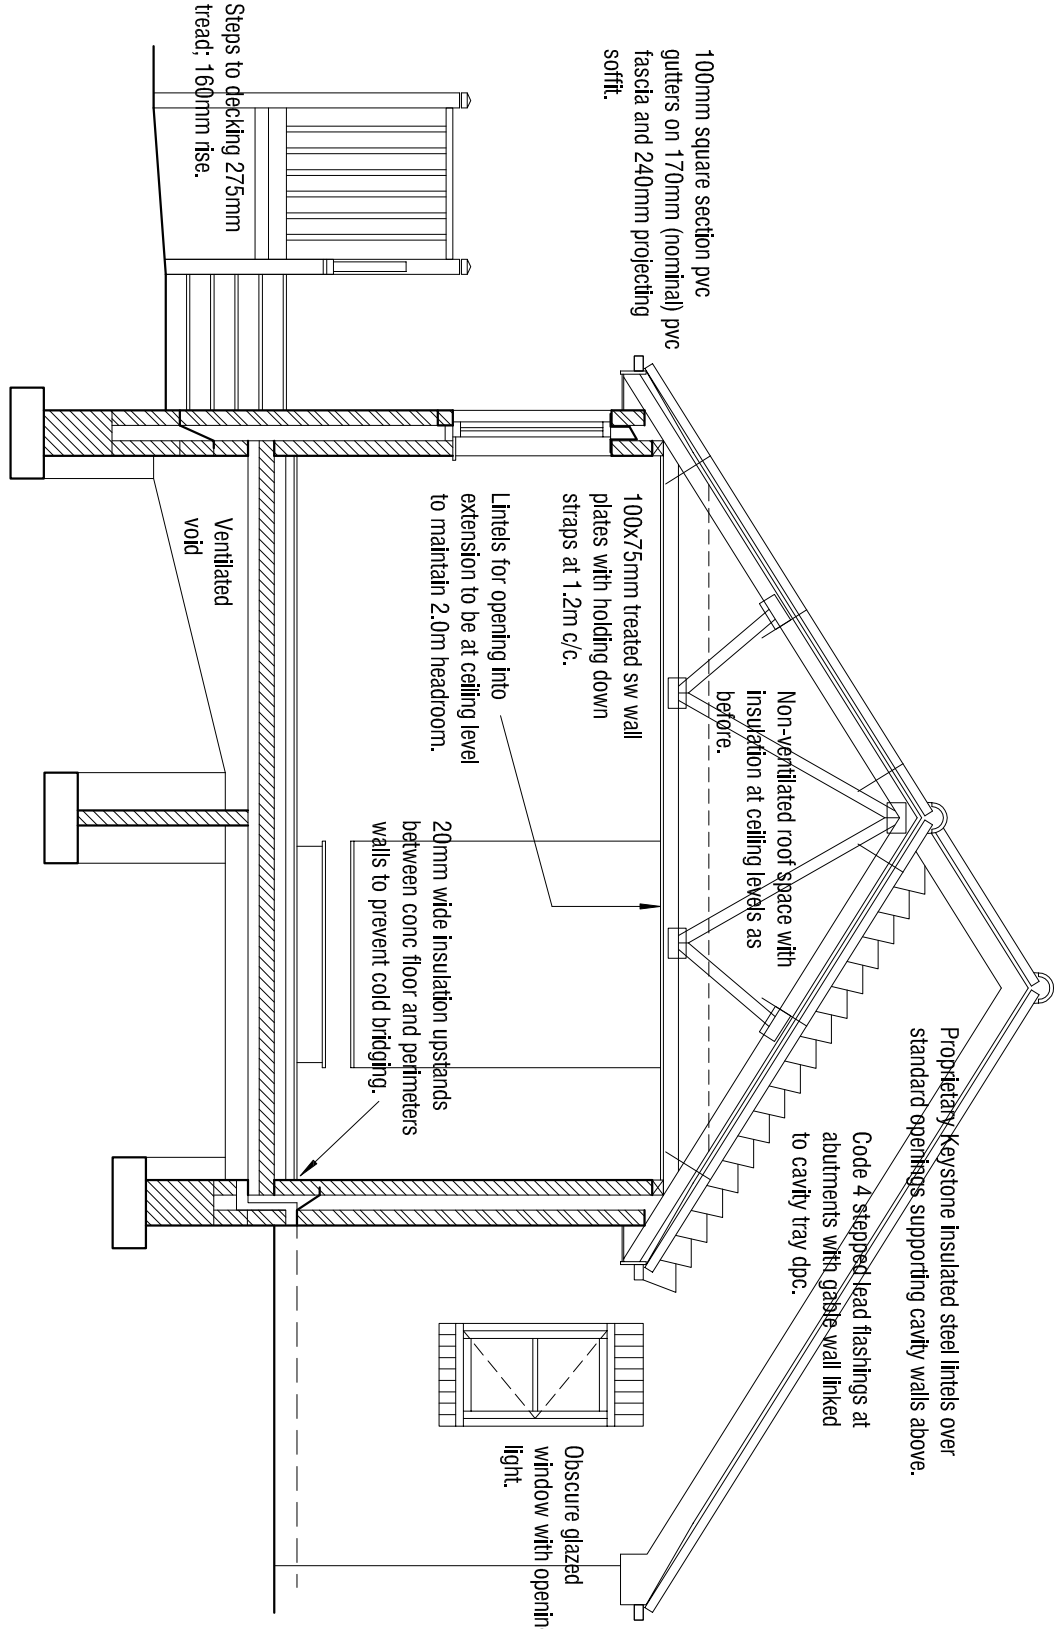


SECTION A 1:50

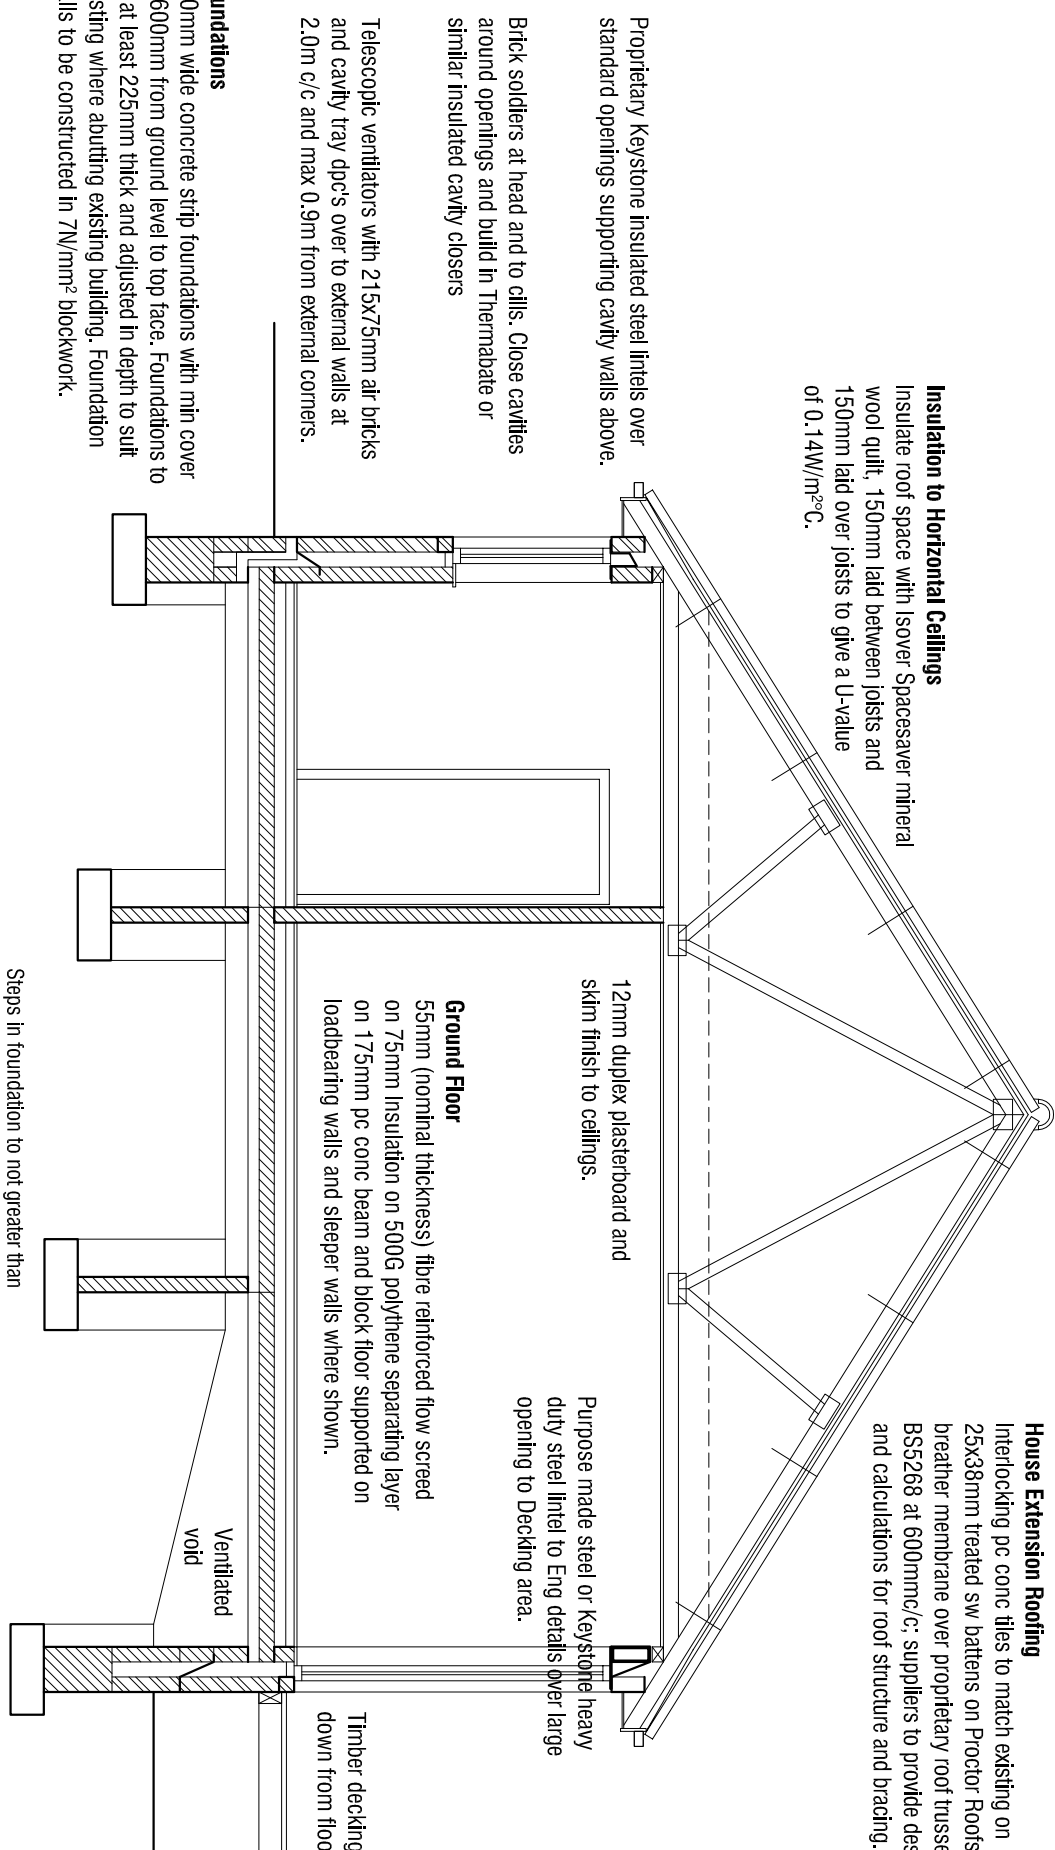


SECTION B 1:50

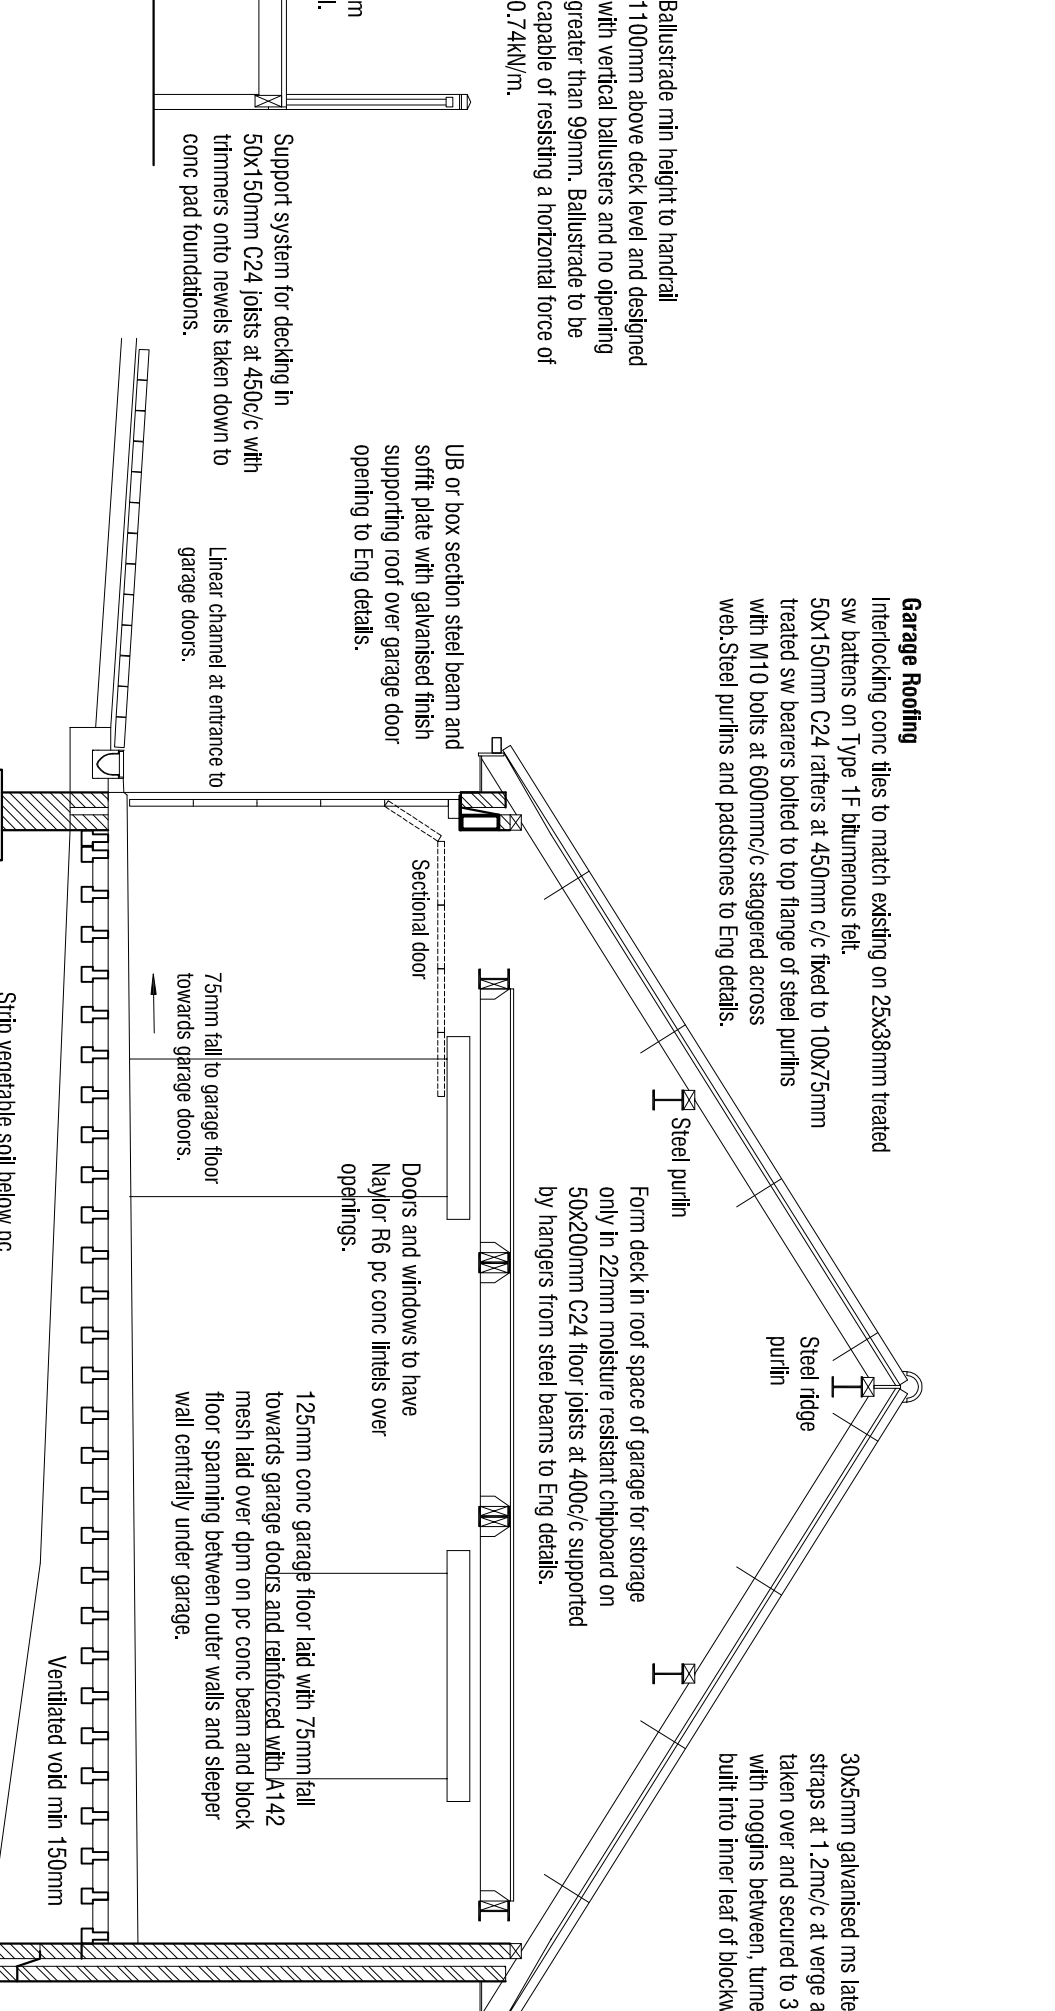

SECTION C 1:50

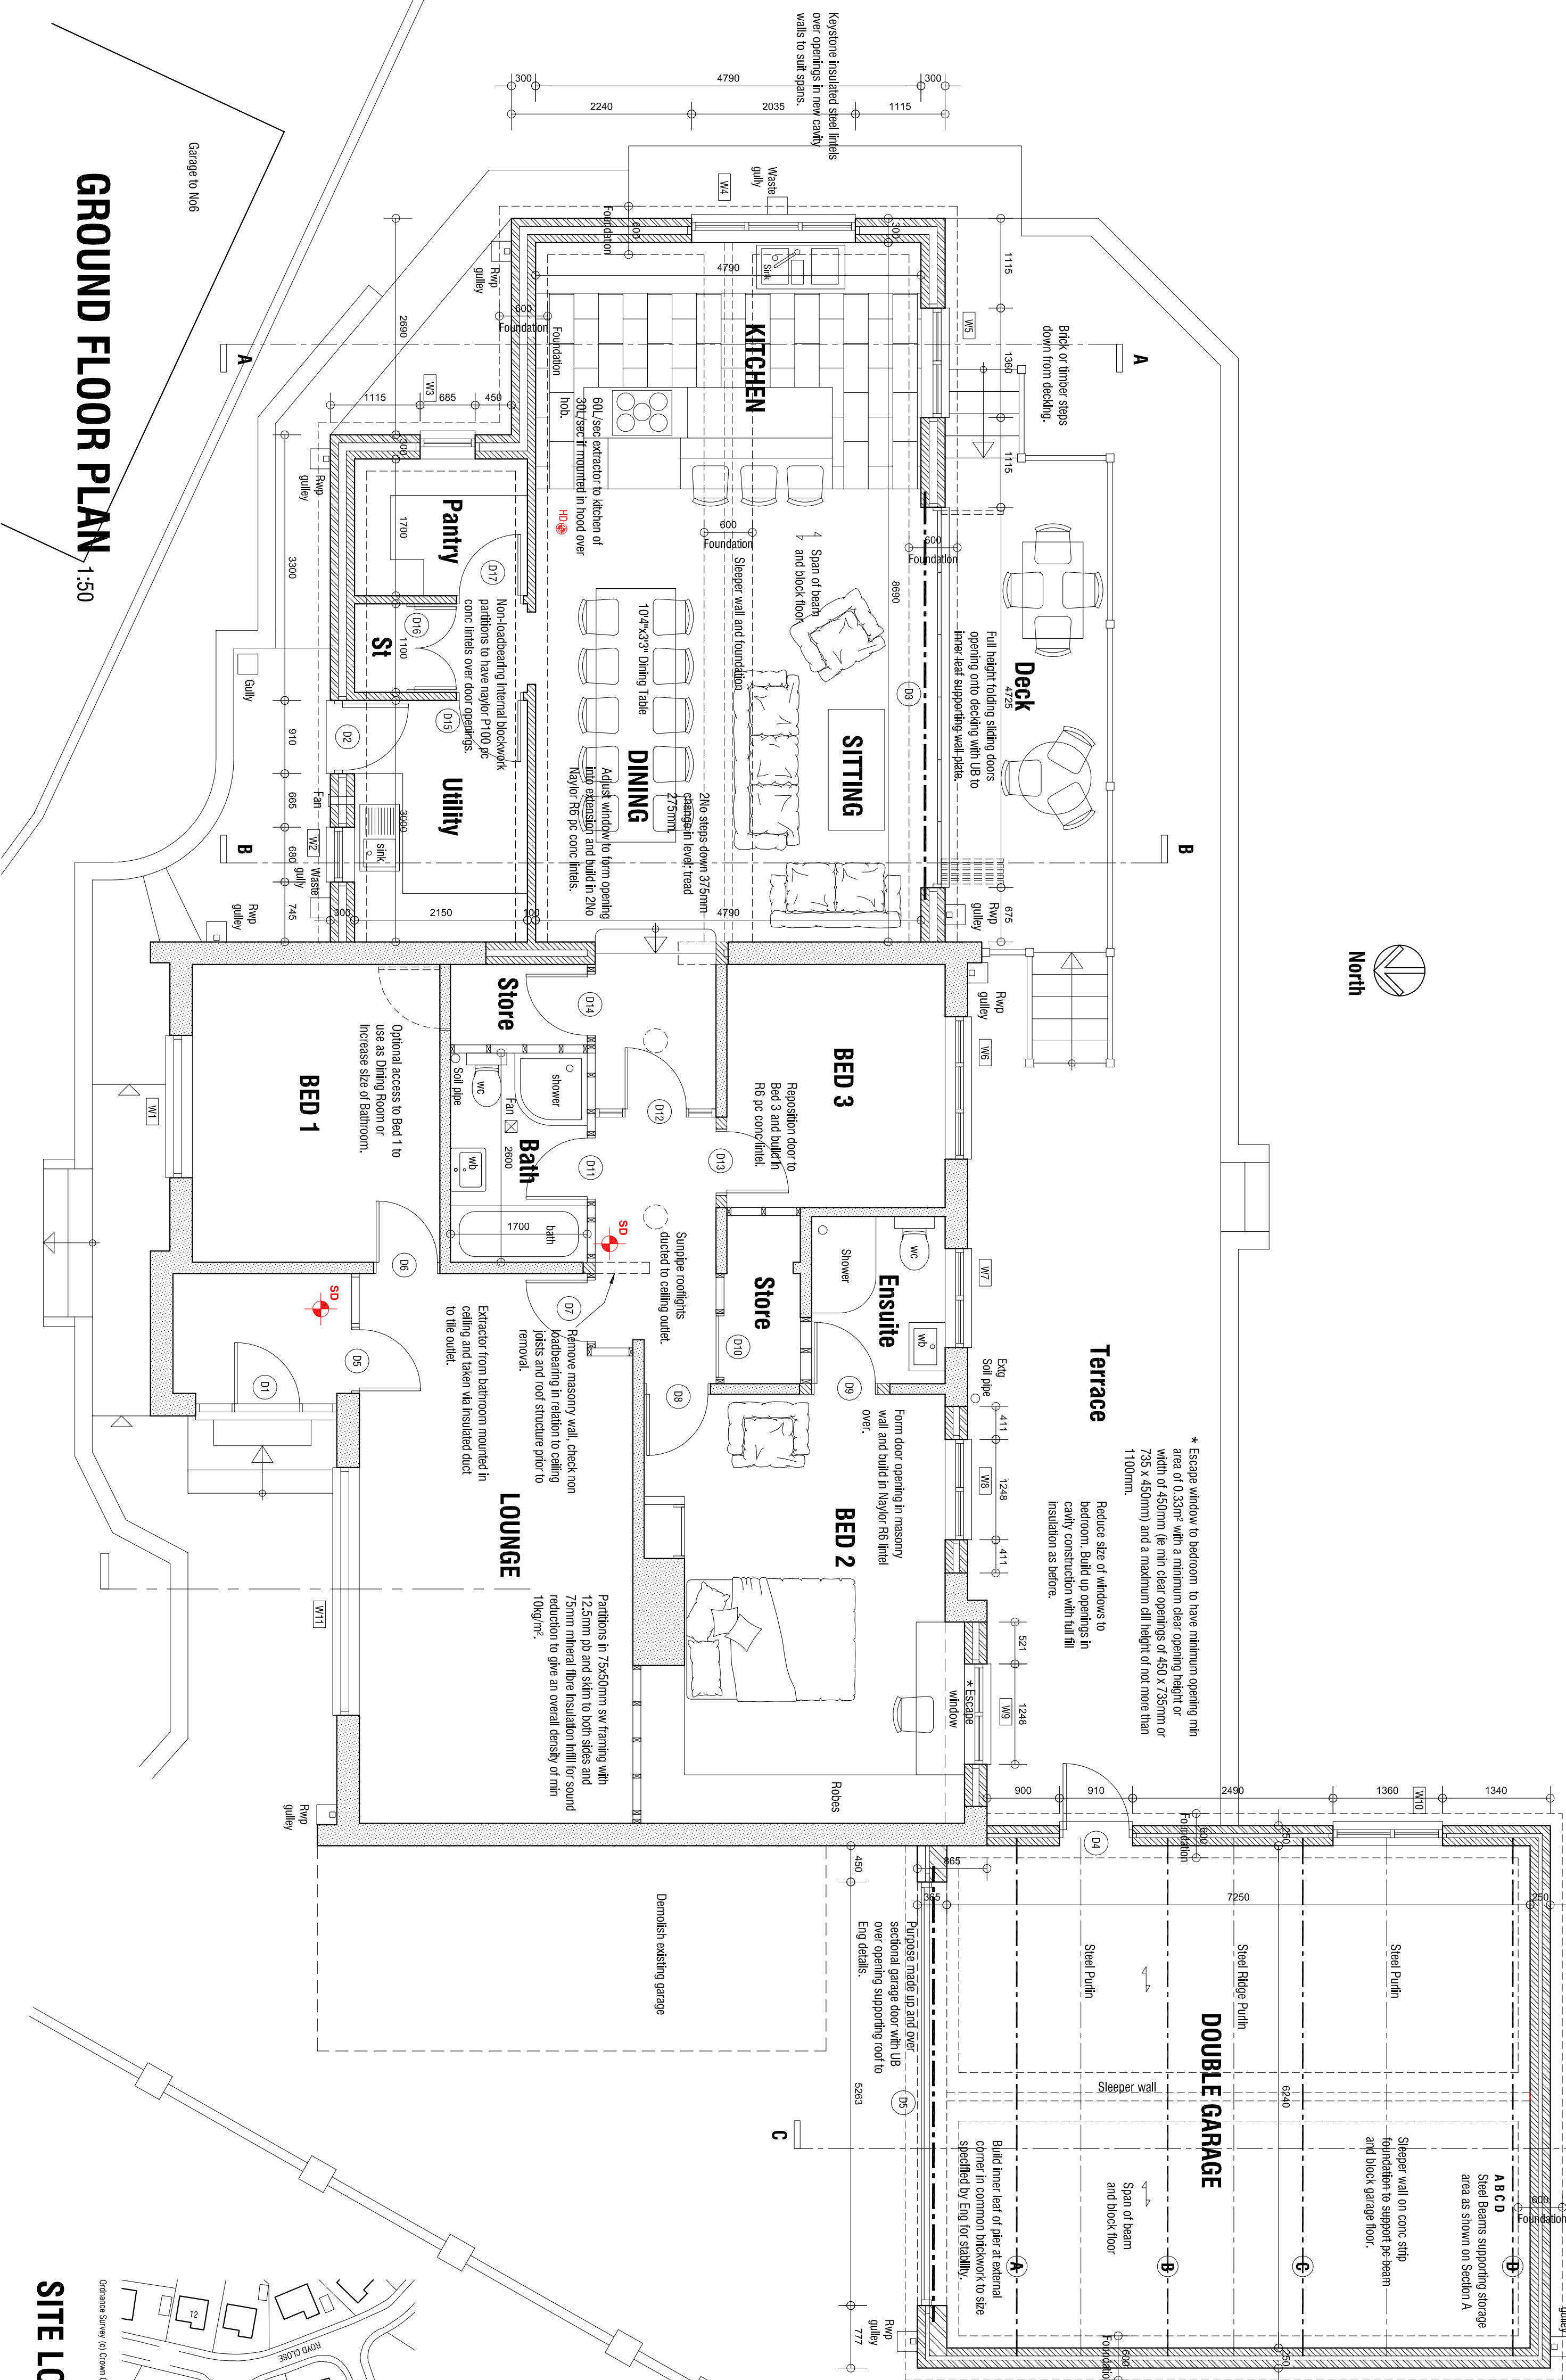

SITE LOCATION PLAN

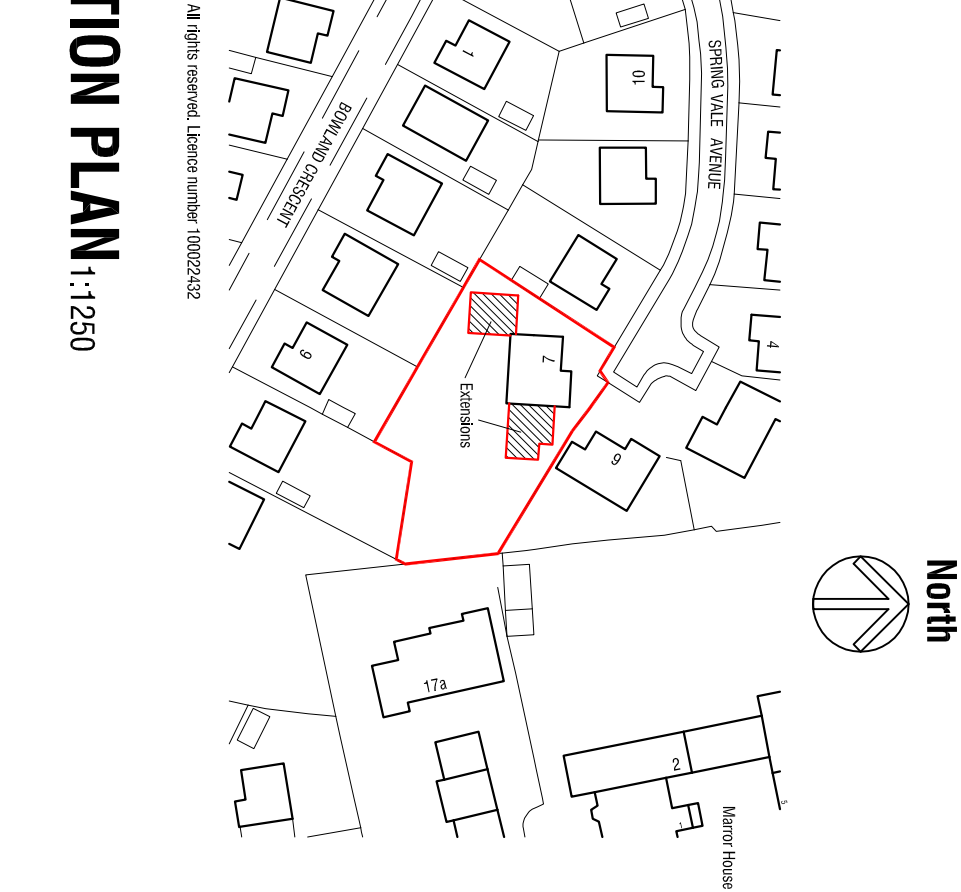

DESIGN PROPOSALS

☐ ☐ mboothdesign

Barneslai Close Barnsley
S70 2FL
T: 01226 286256
M: 07881898300
mbcothdesign@btconnect.com

E: mboothdesign@btconnect.com

Scale 1:50 1:100 @ A1 Drawn MJB

Date	MARCH 2014	Ref.	14.11
------	------------	------	-------

Dwg No. **P1** Rev. **B**

1	2cm	4cm	6cm
---	-----	-----	-----

Copyright mboothdesign. All dimensions in millimeters unless otherwise specified. Dimensions for seating pull in sections buildings are to be checked and verified.

These results on driving with varying loadings are to be interpreted and used with caution and the