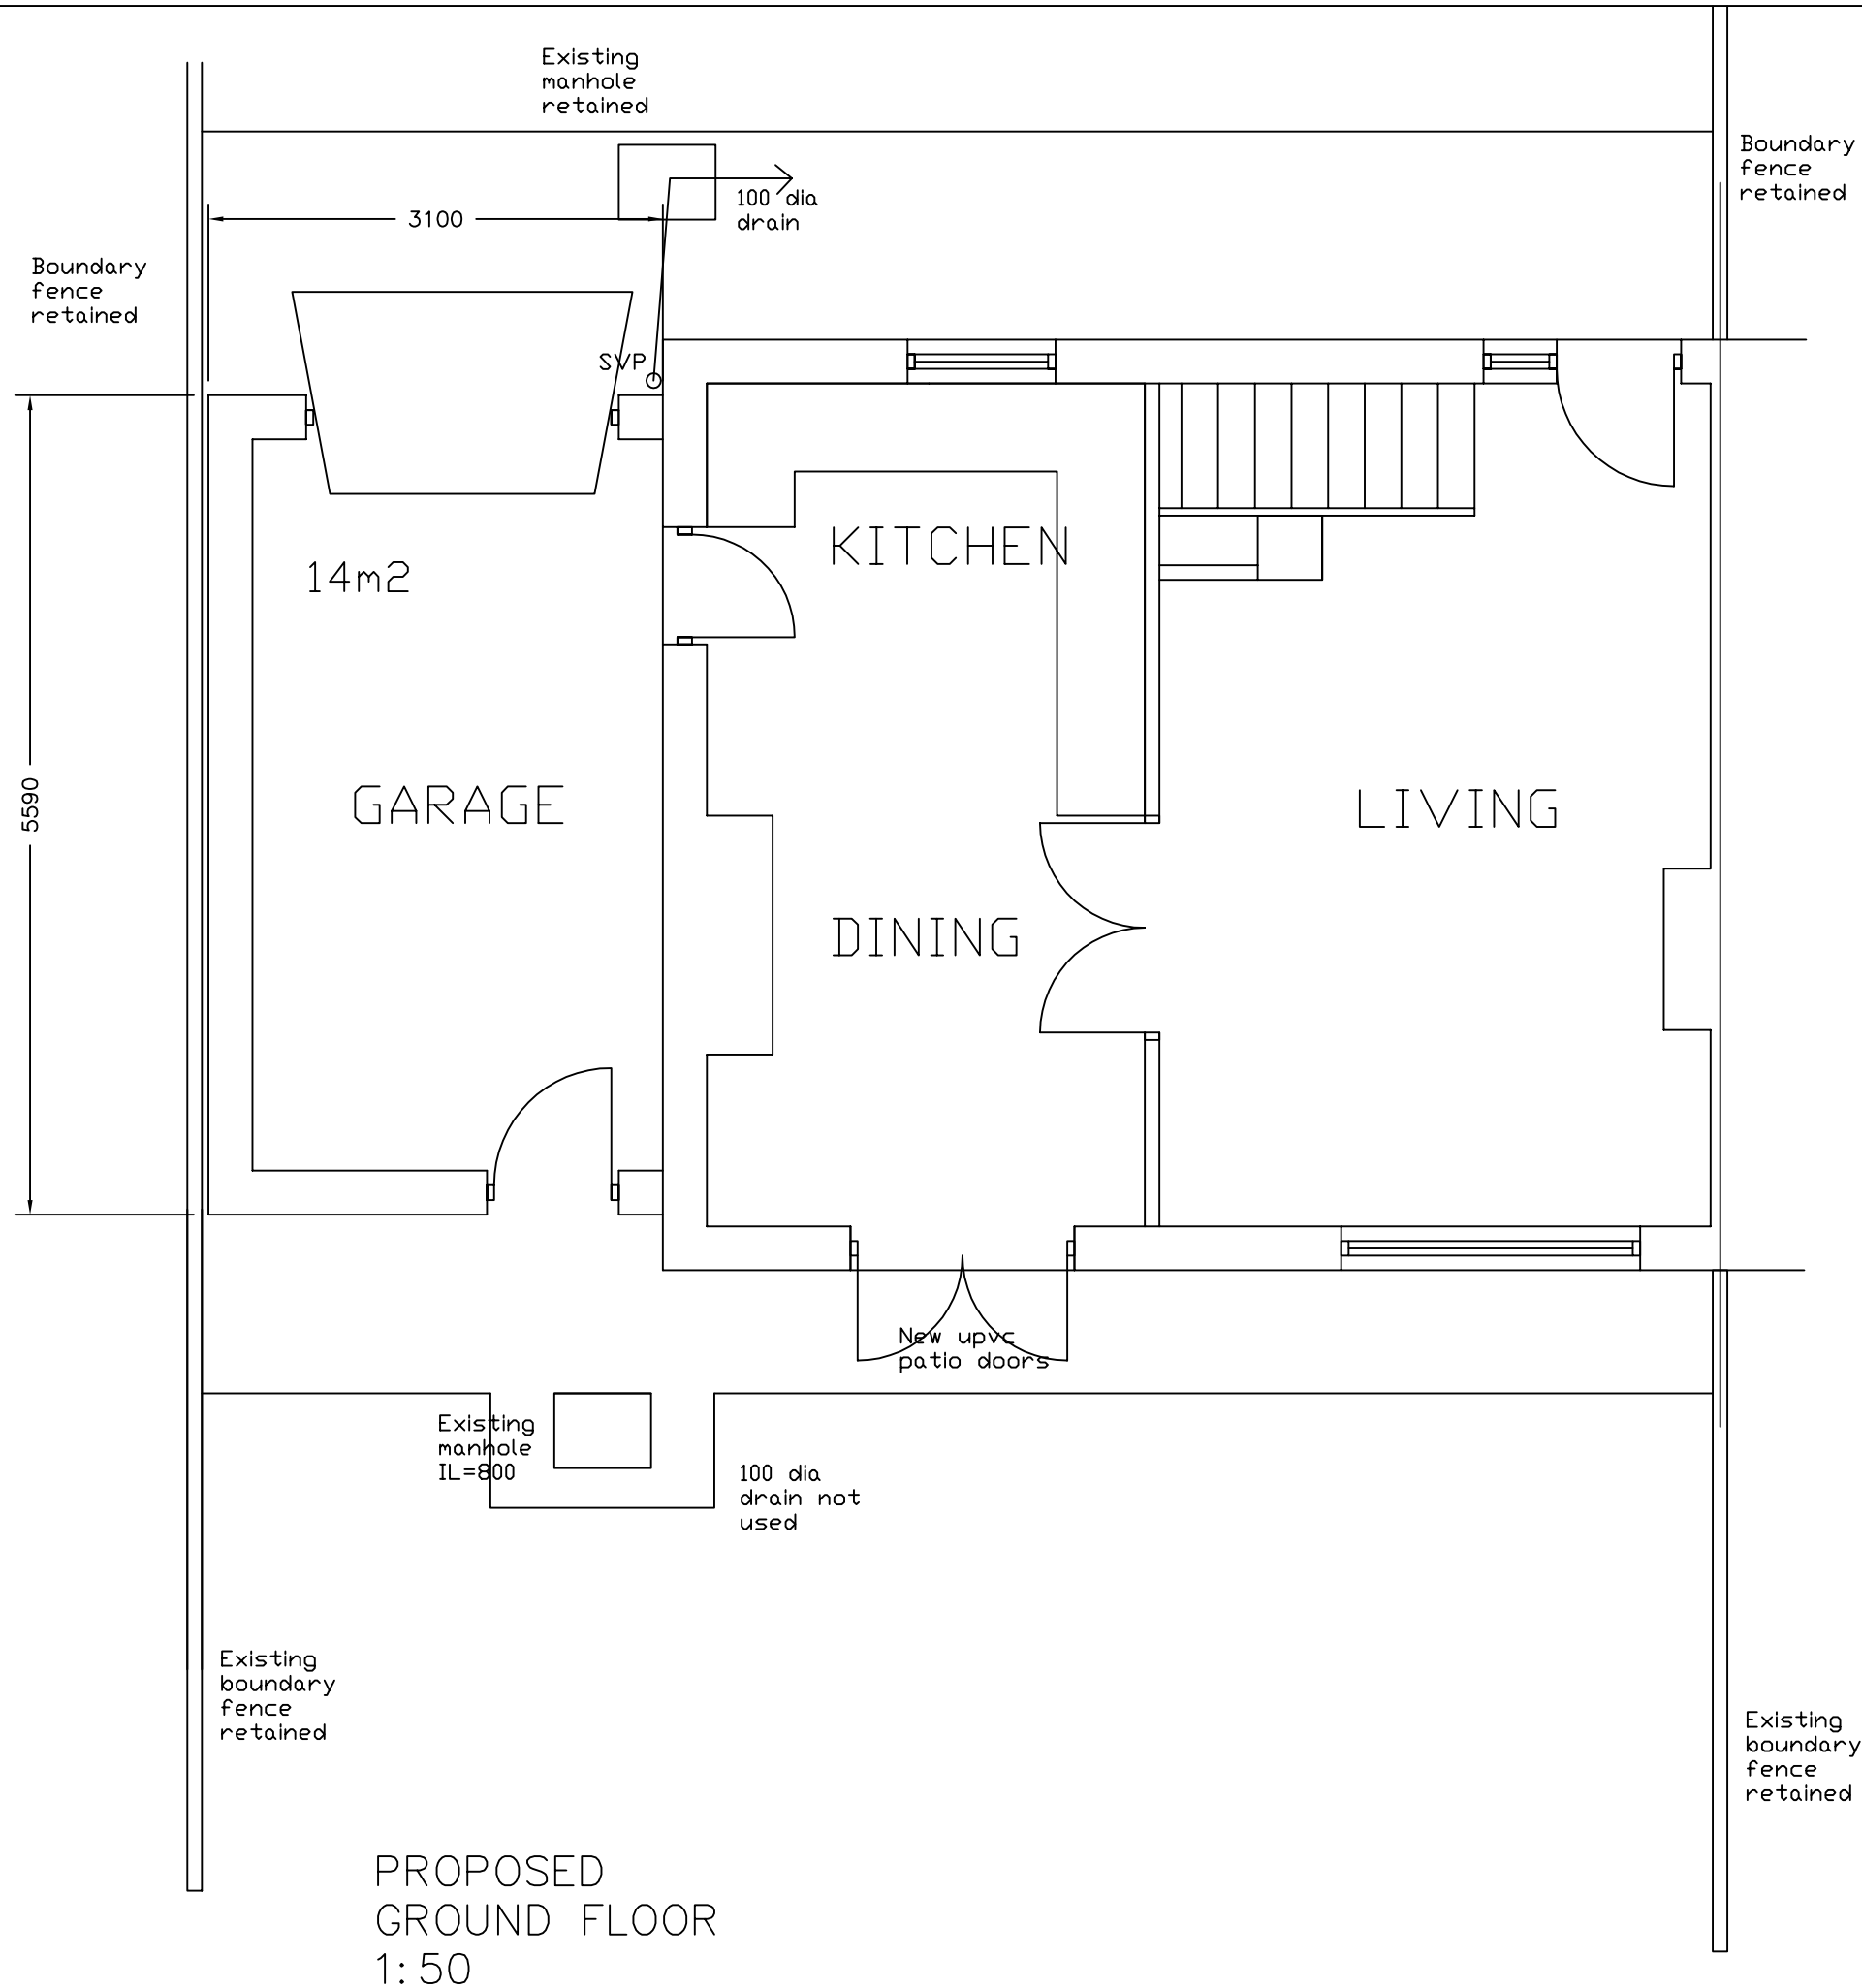


PROPOSED
GROUND FLOOR
1:50

Revisions	A. A----	00-00-
This drawing is for planning permission only and is not a construction drawing.		
Drawing Title	PROPOSED-GROUND-FLOOR-PLAN	
Job No. - Dwg No.	TL/2014/6 .	——
Client:	MR T LANG 6 WALBROOK WORSBOROUGH DALE BARNSLEY S70 5JE	
Scale.	1:50	