
Co-op Funeralcare Thurnscoe

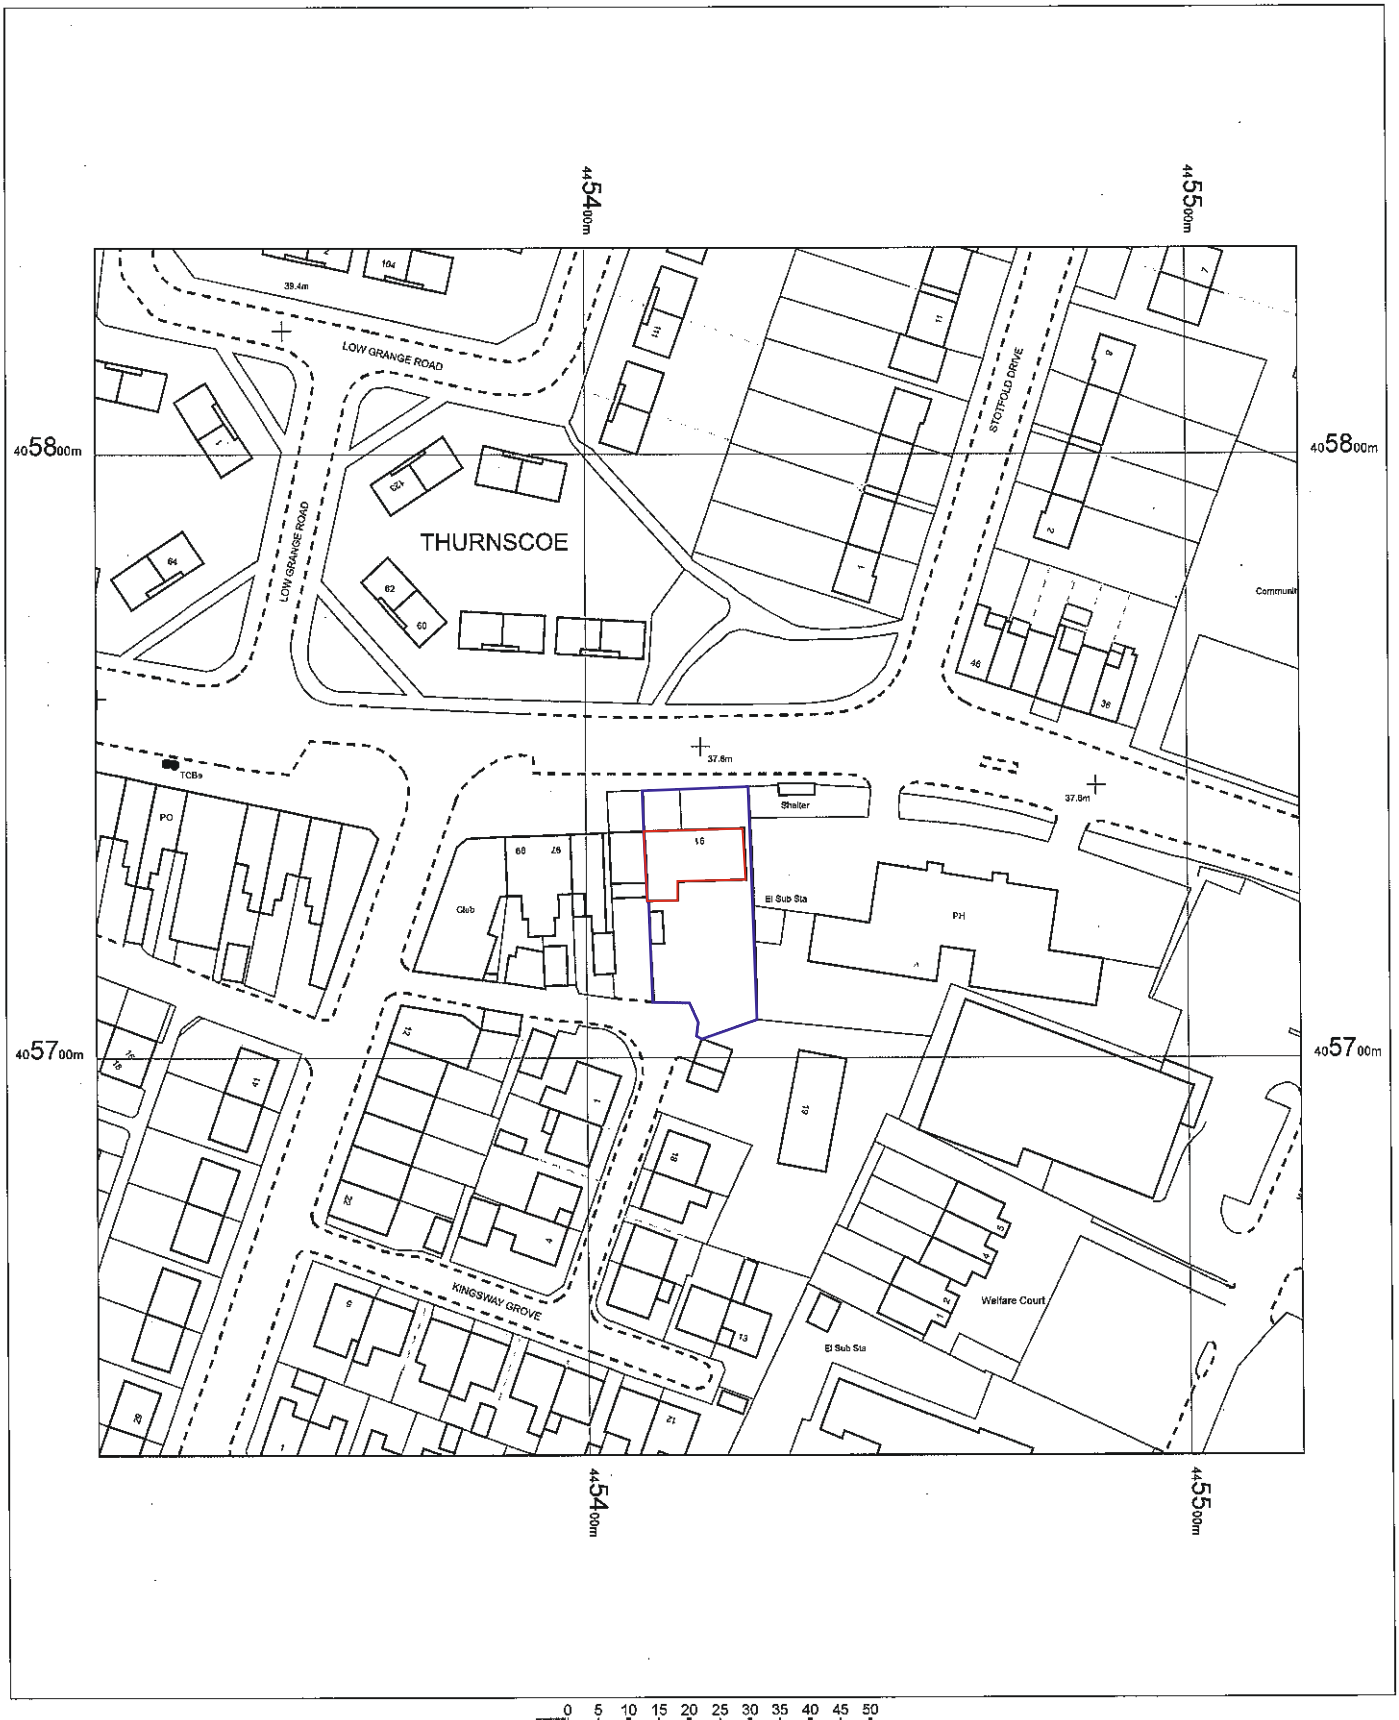

91 Houghton Road
Thurnscoe
Rotherham
S63 0JX

OS MasterMap 1250/2500/10000 scale
18 March 2014, ID: CM-00307355
www.centremapslive.co.uk

1:1250 scale print at A4, Centre: 445419 E, 405734 N

©Crown Copyright Ordnance Survey. Licence no. 100019980

N

Mapping sourced from Ordnance Survey

BLAZE