

NOTES
DO NOT SCALE FROM THIS DRAWING.
It is the Contractor's responsiblity to check all governing dimensions and verify all dimensions on site before commencing any work or making any shop drawings.
The Building Safety Act is Applicable to this project
Any changes to the design to be assessed by the principal designer and agreed with the principal contractor before being carried out.
Work and materials are to be in accordance with the Building Regulations and to comply with the relevant British Standards.
This drawing is copyright of Mark Brotherton Ltd and should not be reproduced in whole or part without their written permission.

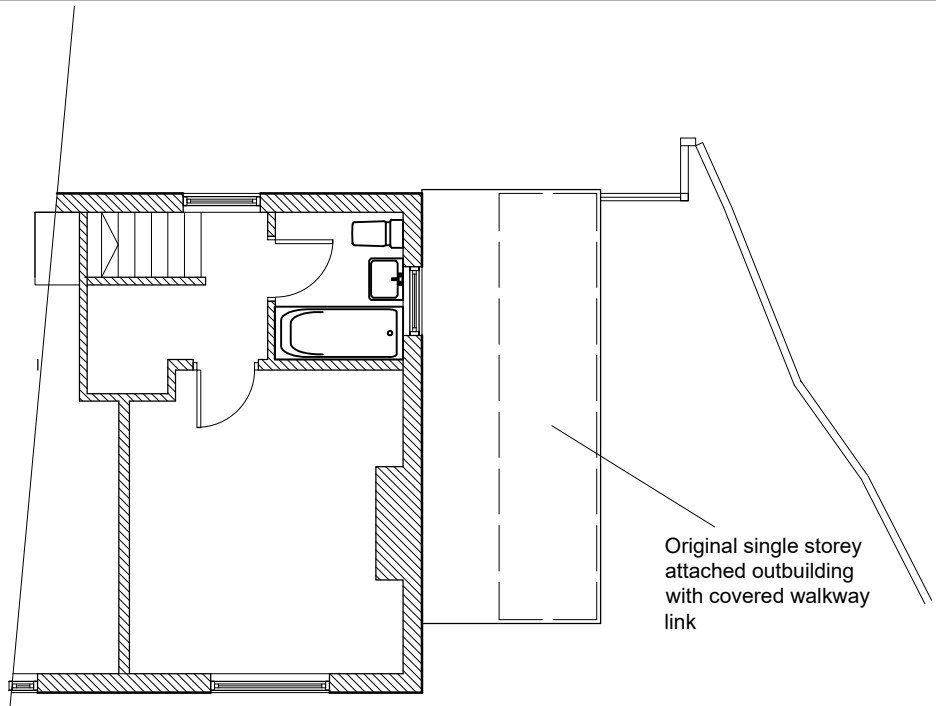

Original First Floor Layout

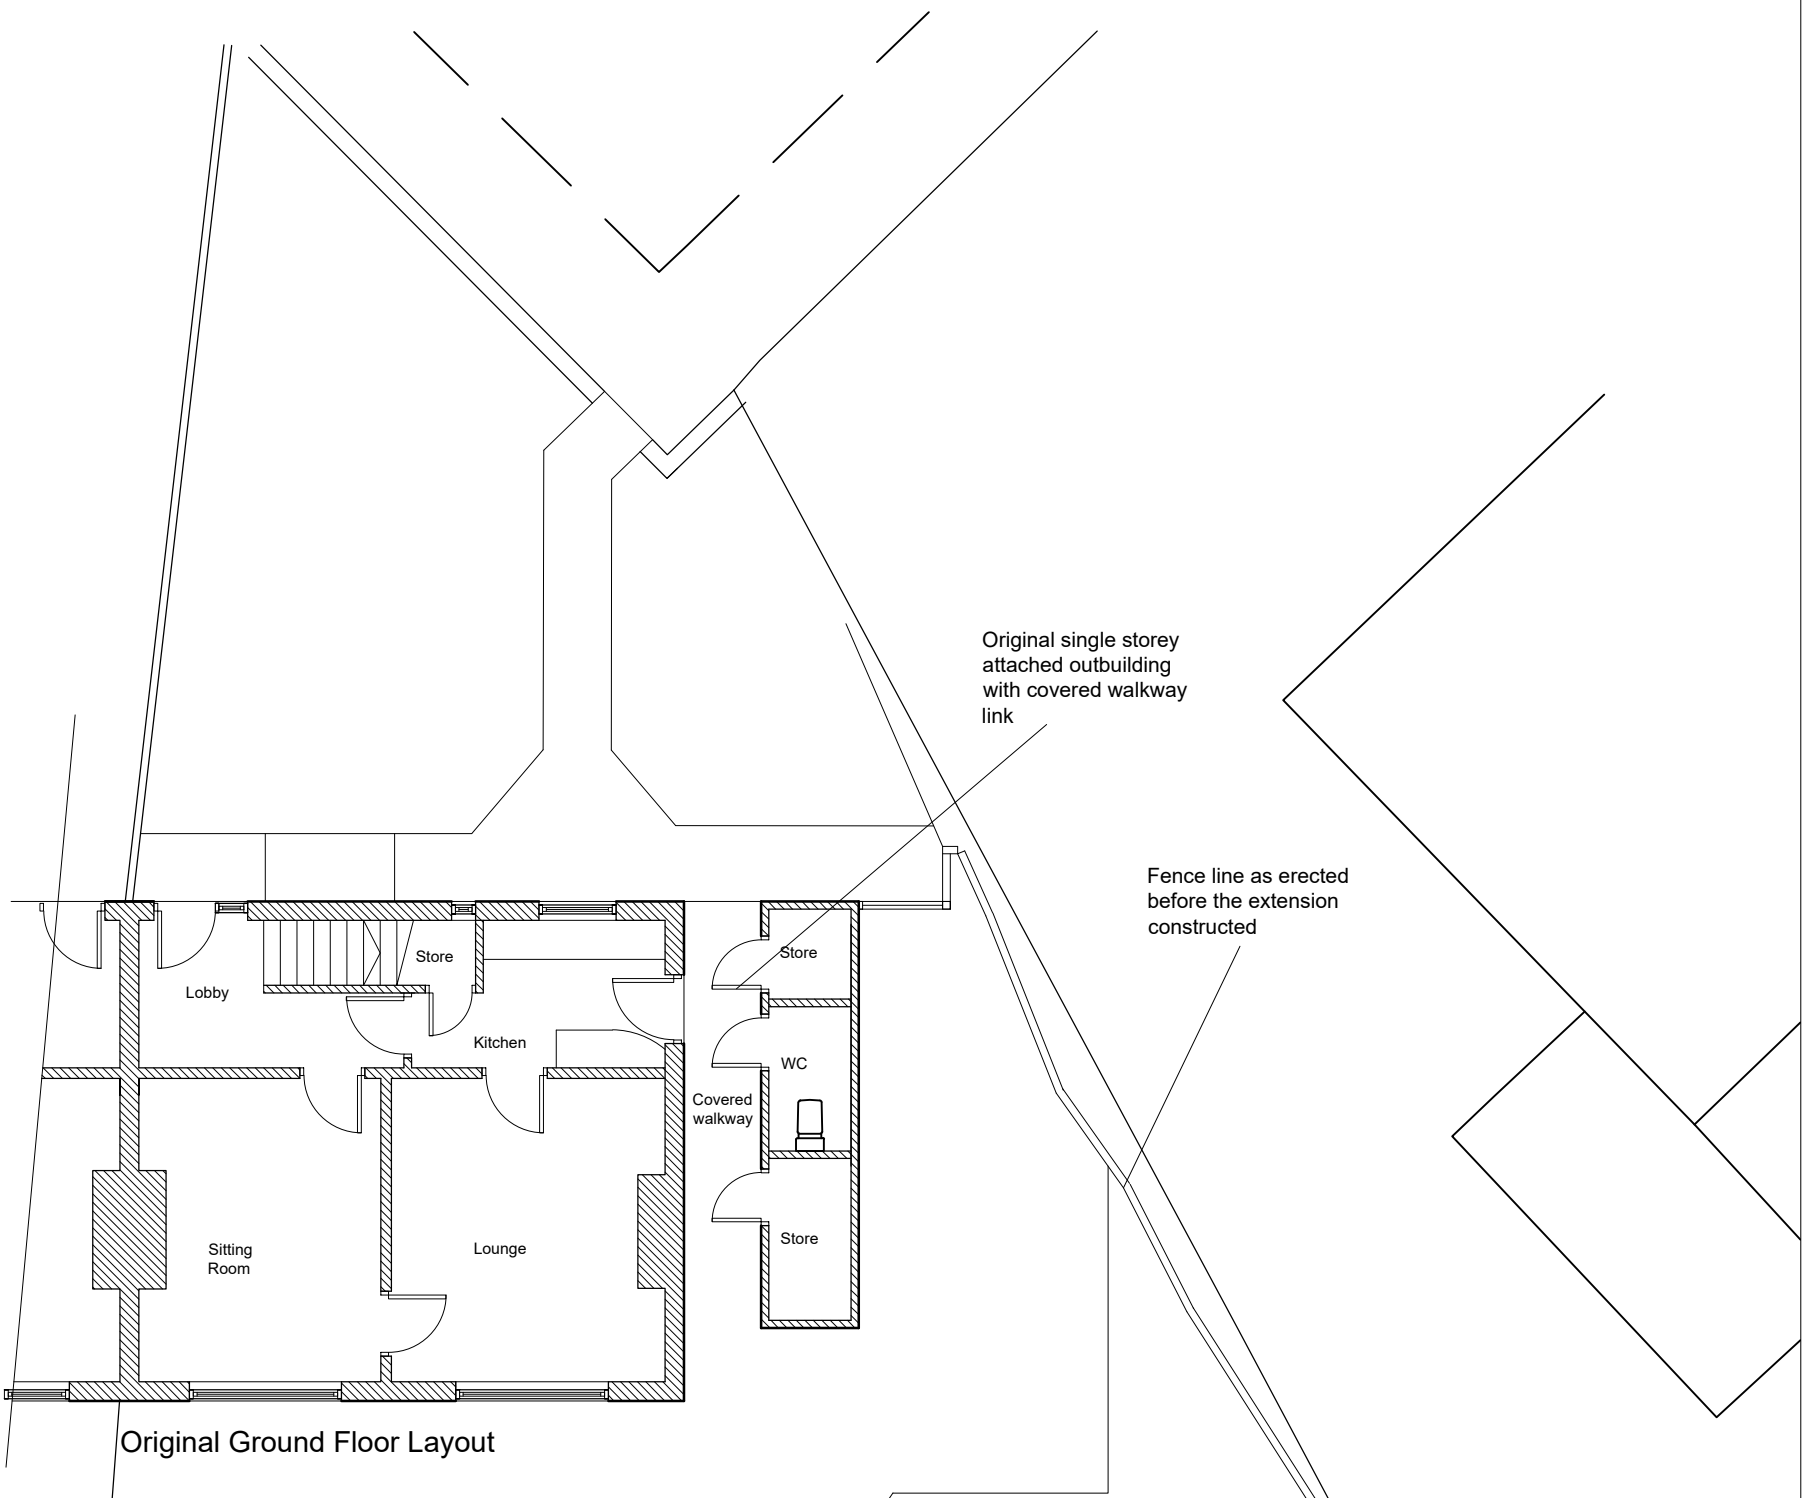

Original Ground Floor Layout

Rev:	Date:	Notes:
A	21 10 26	Boundary fence note added

FOX | ARCHITECTURE & DESIGN

Fox Cottage, Whitley Road, Whitley
West Yorkshire, WF12 0LU

T 01924 459231
E info@foxarchitecture.co.uk

www.foxarchitecture.co.uk

Client:	Ms H Jenkinson
Project:	House Extension 14 East View, Cudworth, S72 8LR
Drawing:	Original Layouts
Date:	Sept 2026
Scale:	1:100 @ A3
Drawing No:	2620/102
Rev:	A