




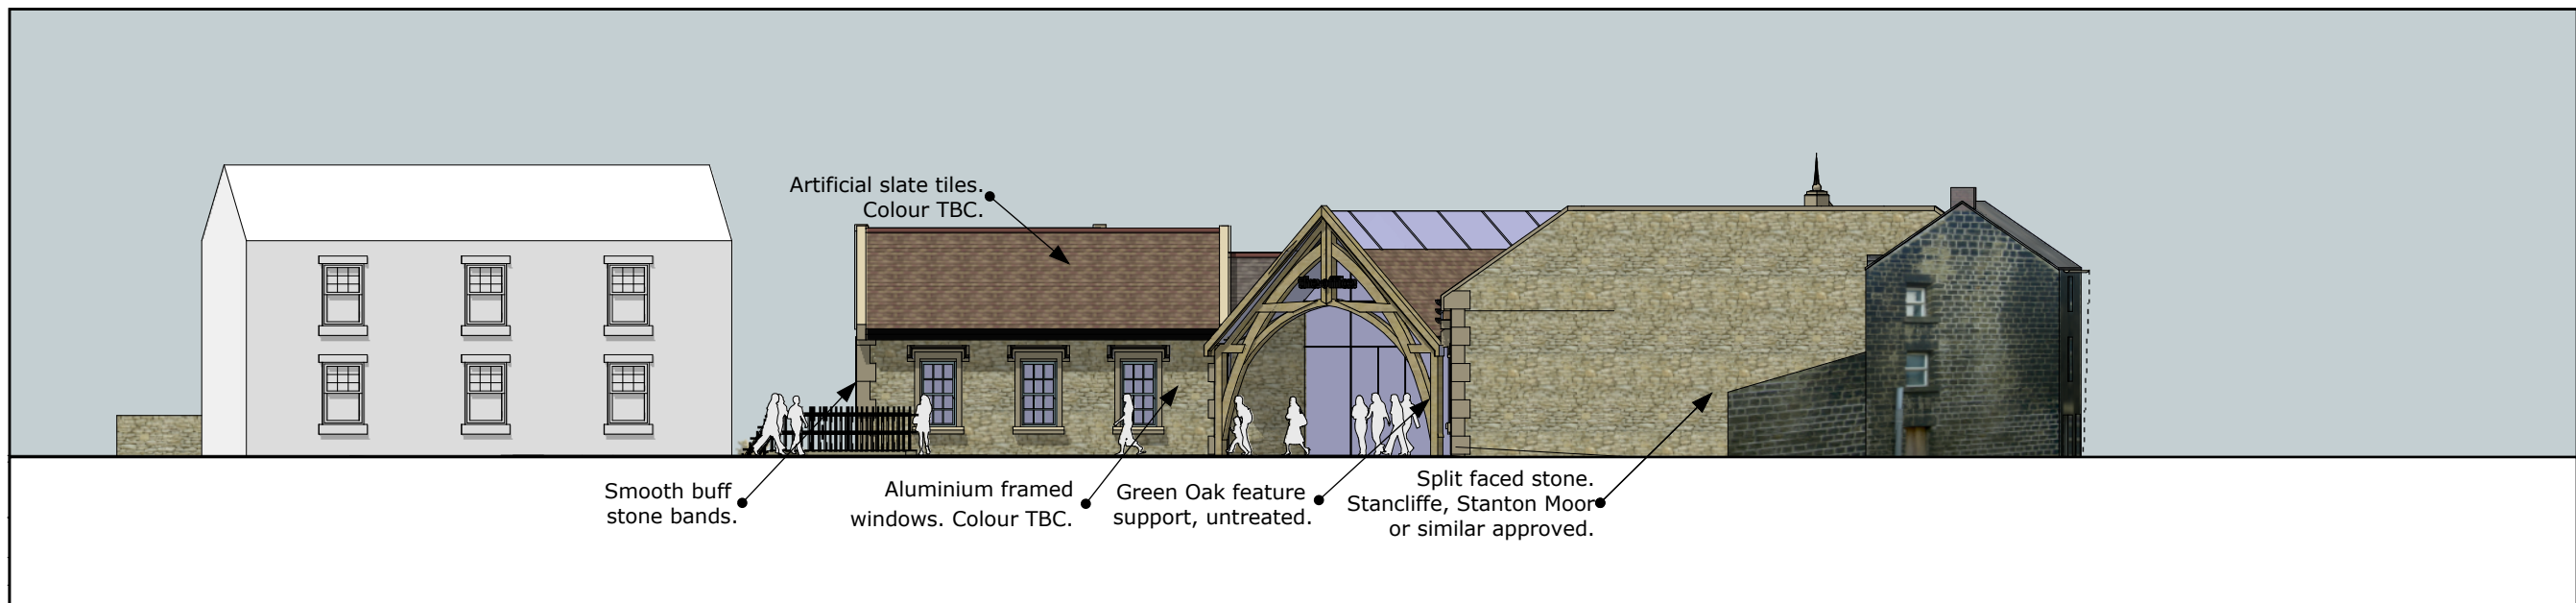

SOUTH EAST ELEVATION - 1:200

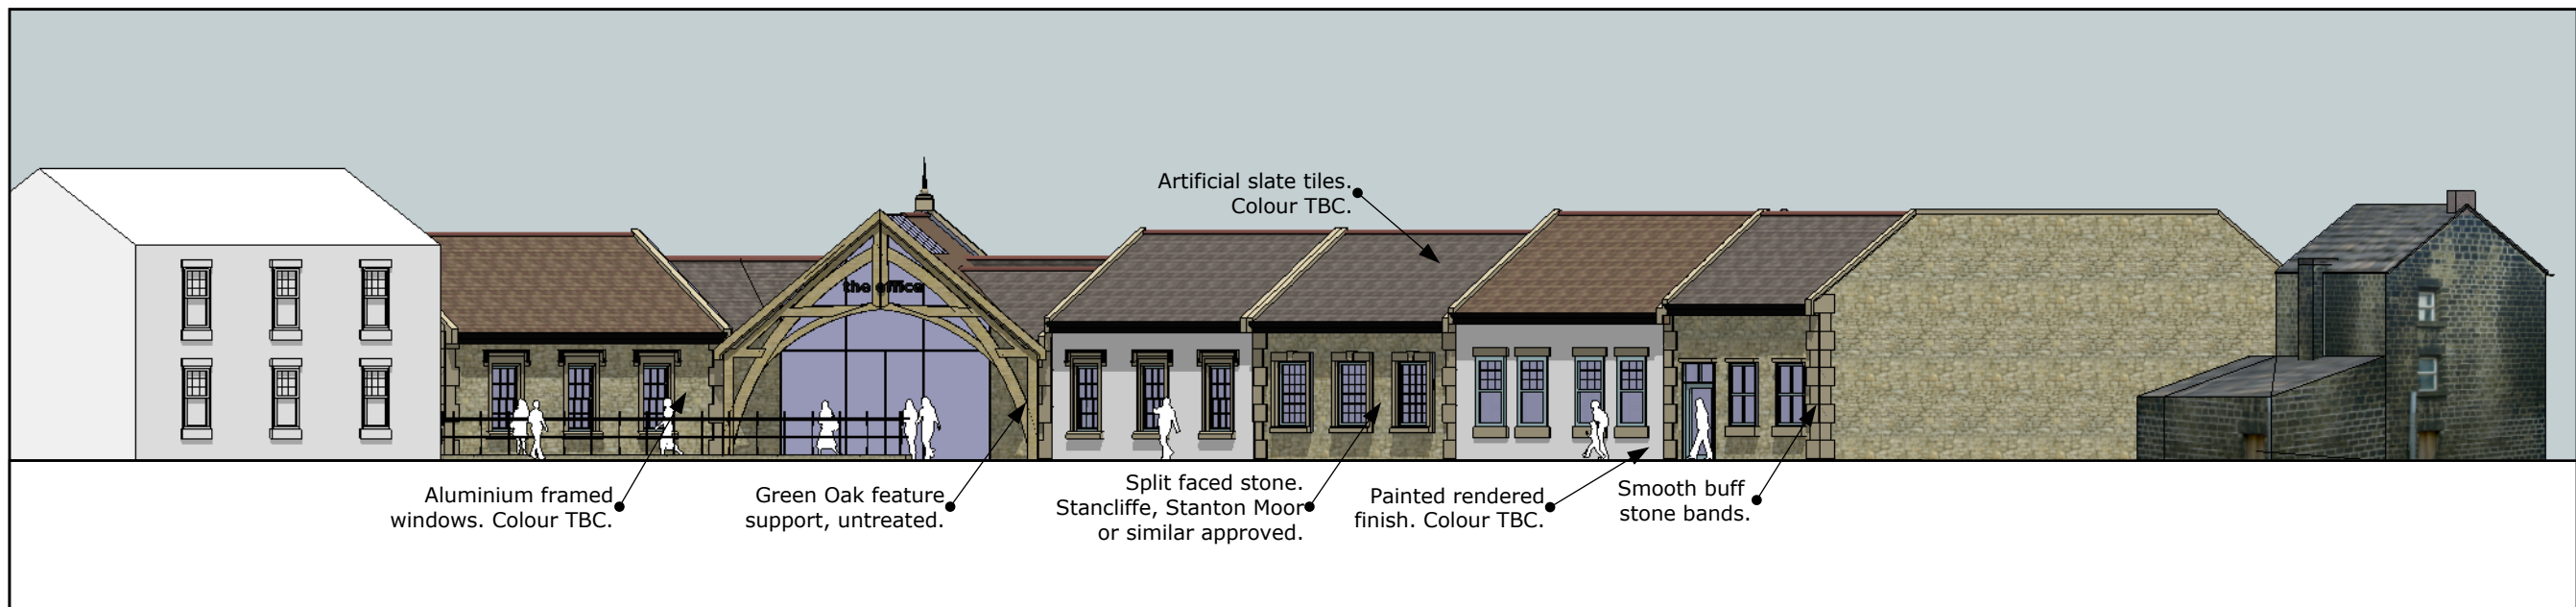

SOUTH ELEVATION - 1:200

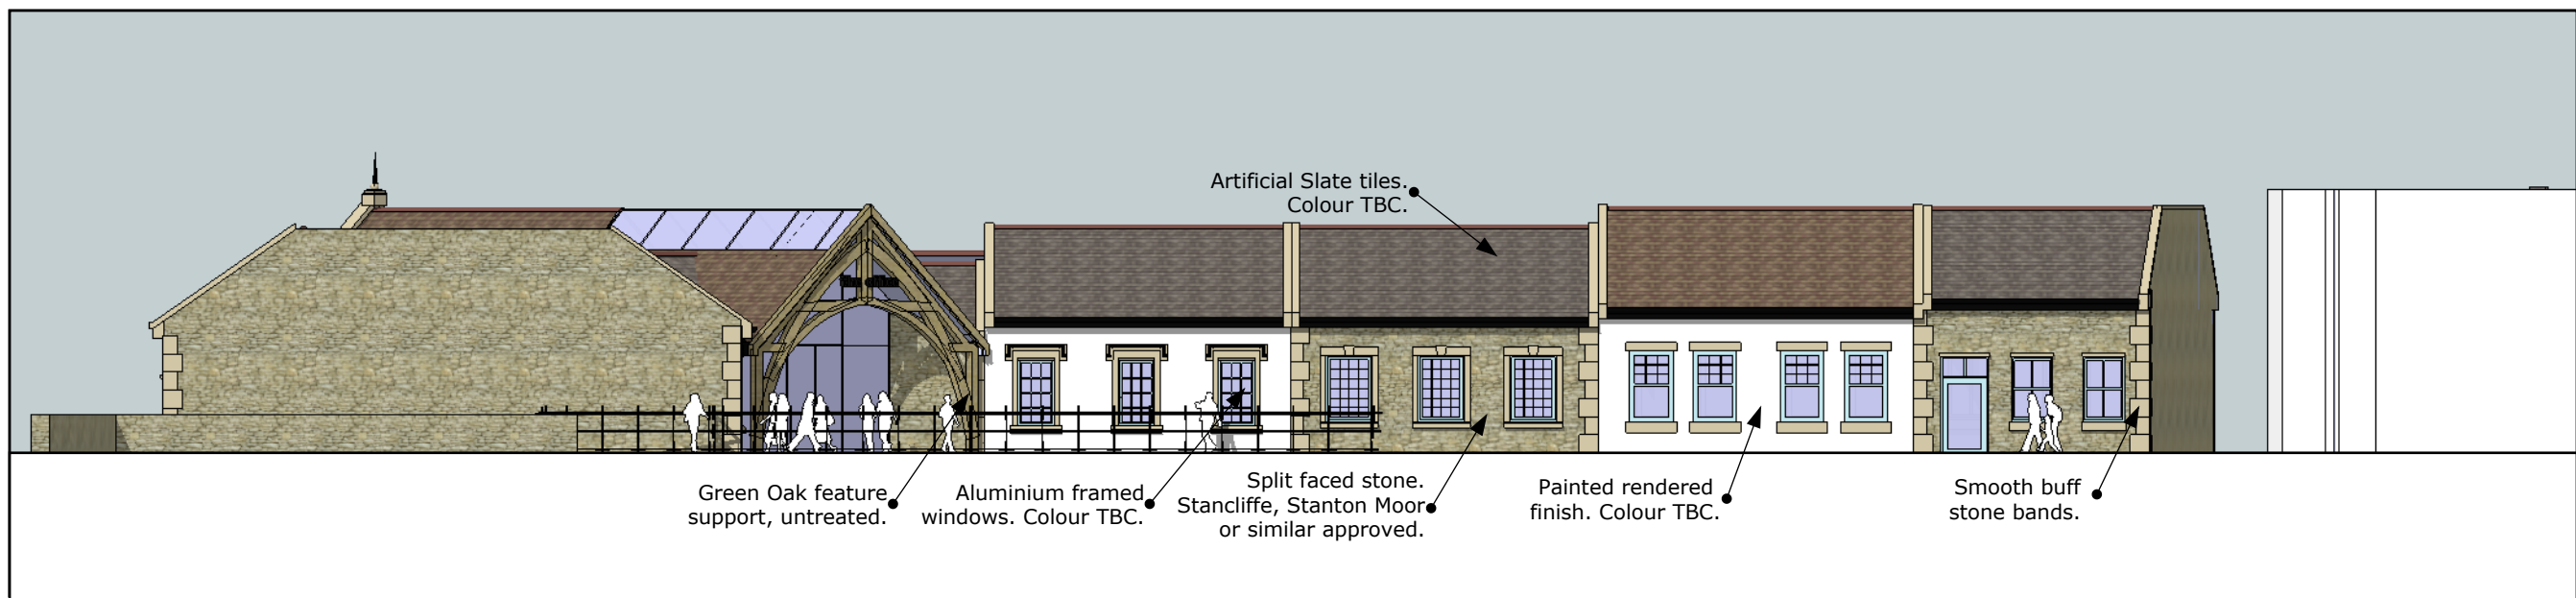

SOUTH WEST ELEVATION - 1:200

Revision Note:

Rev A 24.01.11 - Material Notes Added
Rev B 16.02.11 - Window arrangement altered