



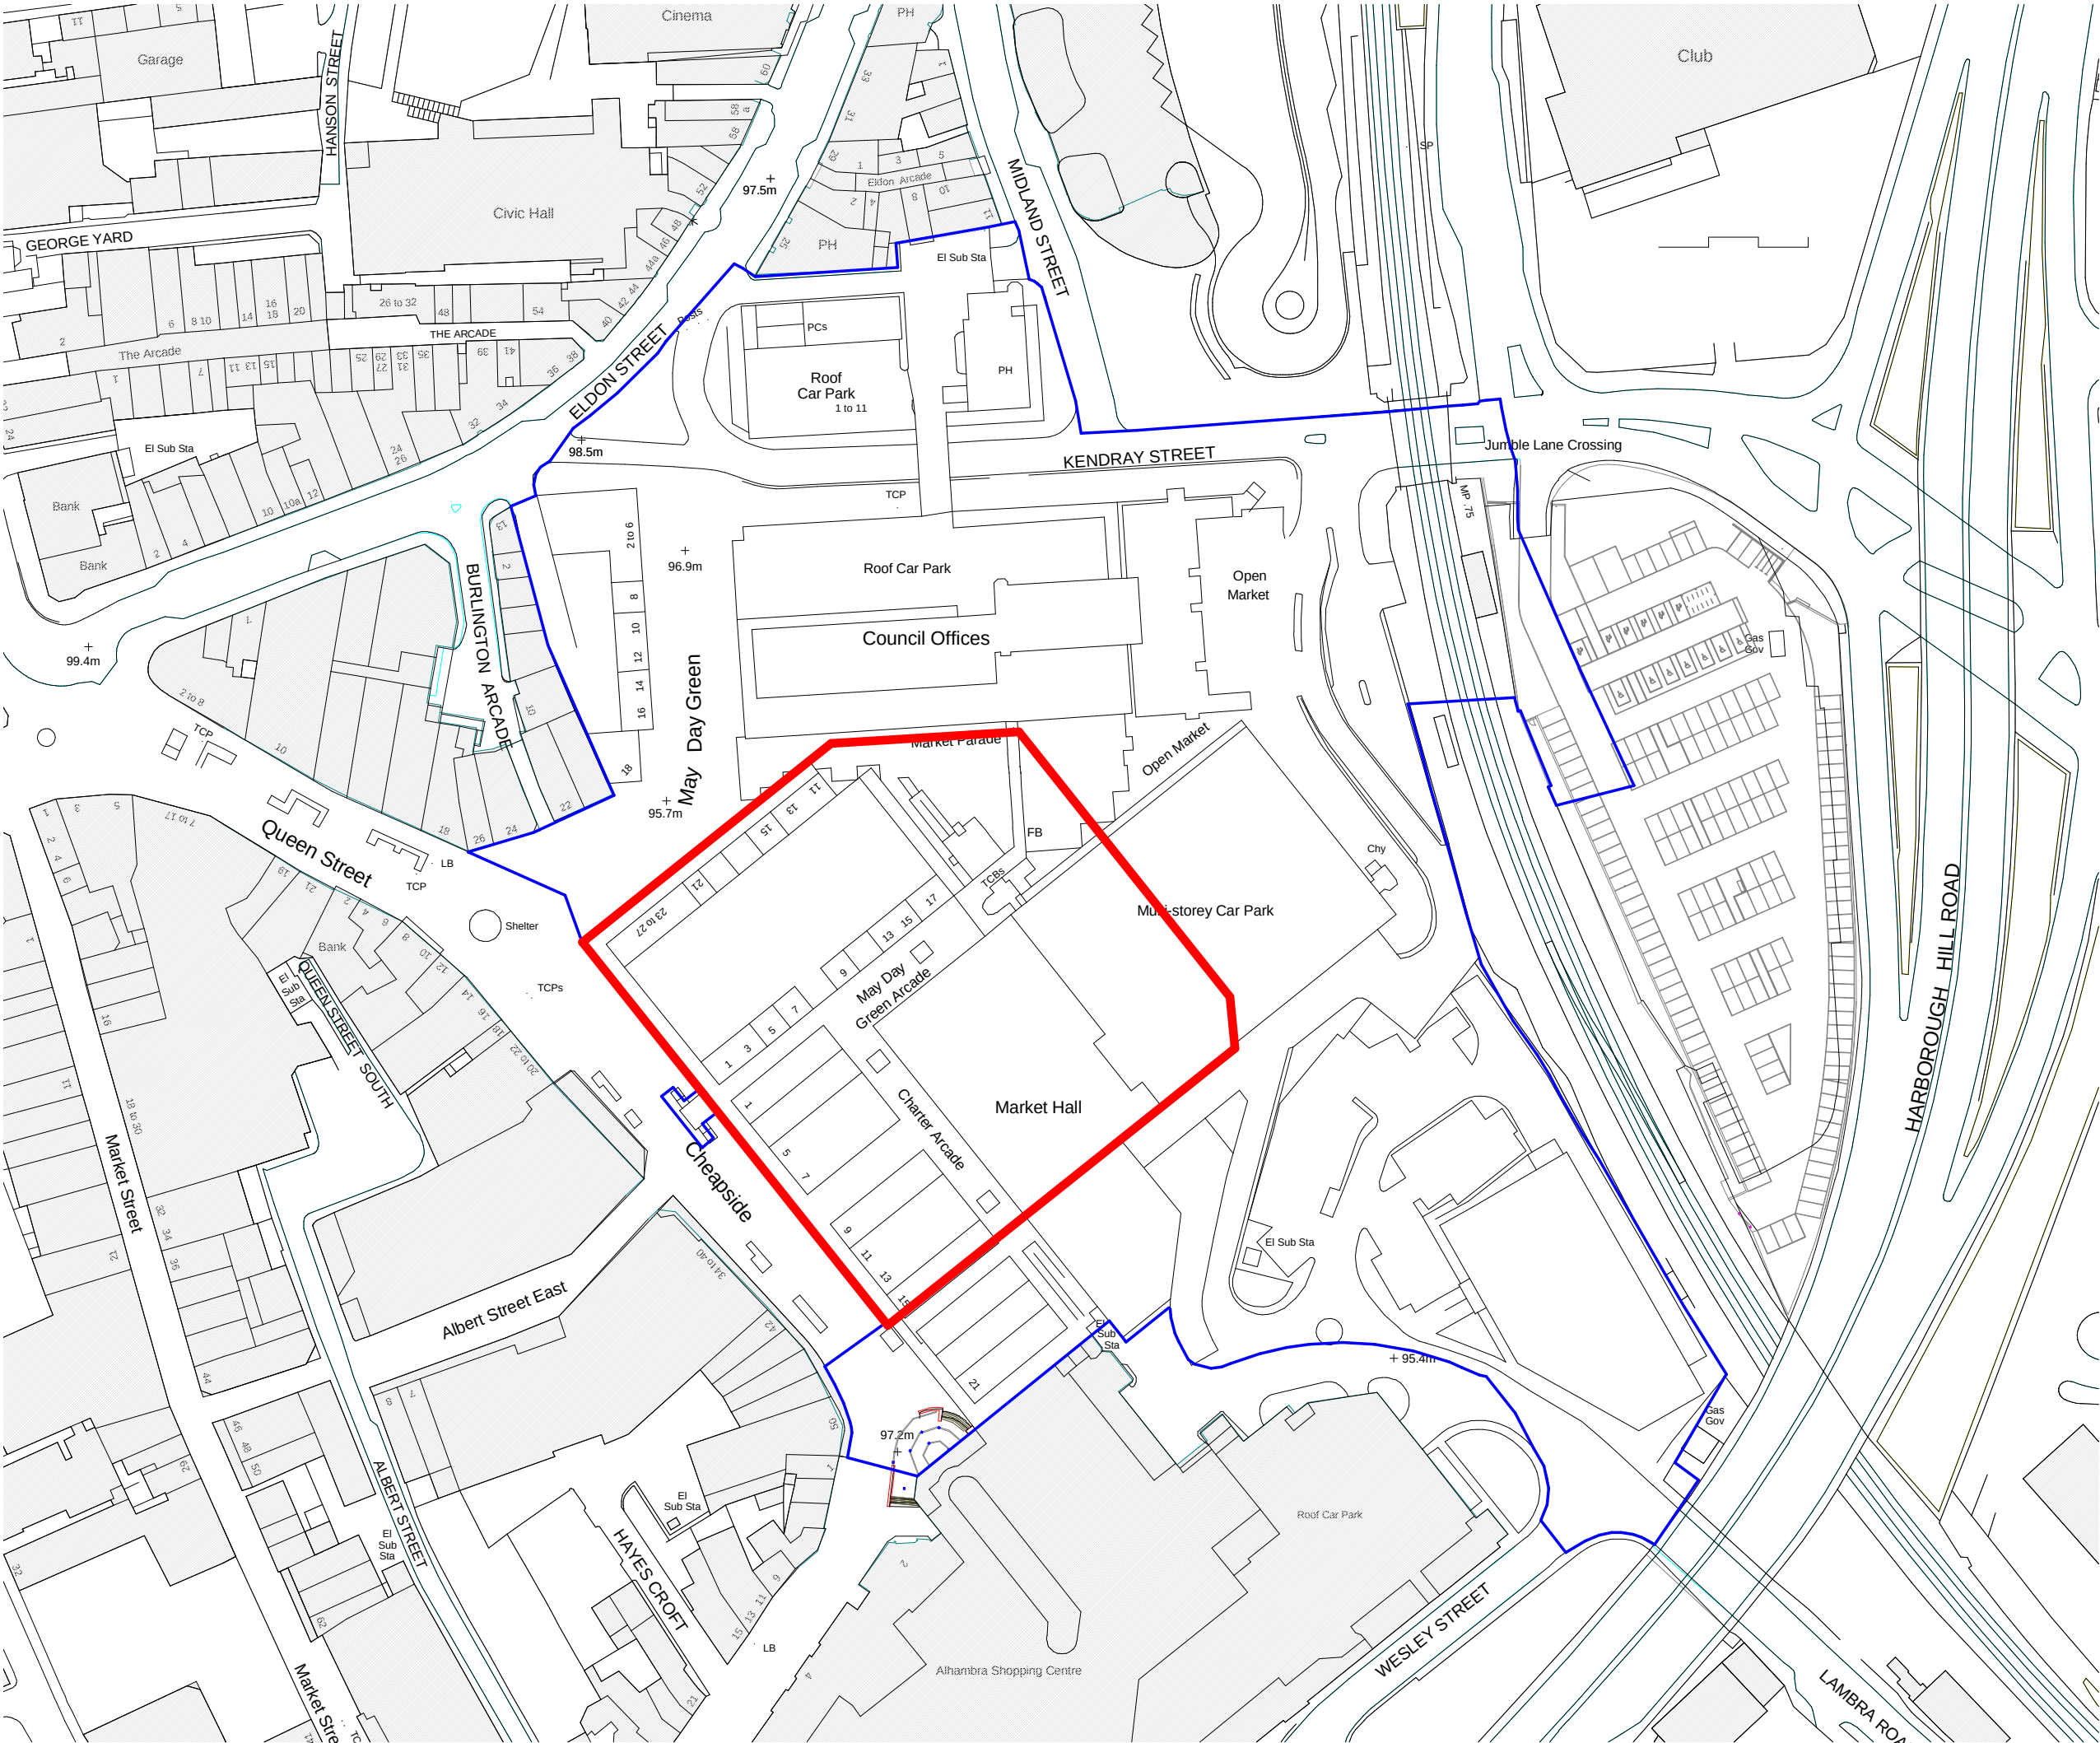

- Notes:
- This drawing is copyright.
 - Do not scale dimensions from this drawing.
 - This drawing is to be read in conjunction with all other relevant drawings.
 - All discrepancies on this drawing are to be reported to the architect.
 - Do not modify any element of this drawing.
 - Use drawing only for purpose(s) issued.

North Sign / Key Plan

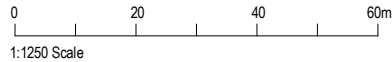

The following external model files are included within this drawing:

Better Barnsley Town Centre
Boundary / Application site boundary
approved under outline permission
(ref: 2015/0549)

Metropolitan Centre
Redevelopment



1	03/01/17	Stage 3a Issue / Planning	SL	AG
Rev	Date	Revision Notes	Dn	Rv

Client / Contractor
Barnsley Metropolitan Borough Council

www.ibigroup.com

Project
BETTER BARNSELY TOWN CENTRE
Phase 1

Drawing Title
Existing Site Location Plan

Job Number 6743	Drawing Originated Date 24/07/2015	PAS 1192 Status Code —
Scale@A3 1 : 1250	Purpose PLANNING	
Drawing Number BBTC_IBI_MC_A_F100_SP_EX_01	Revision 1	