
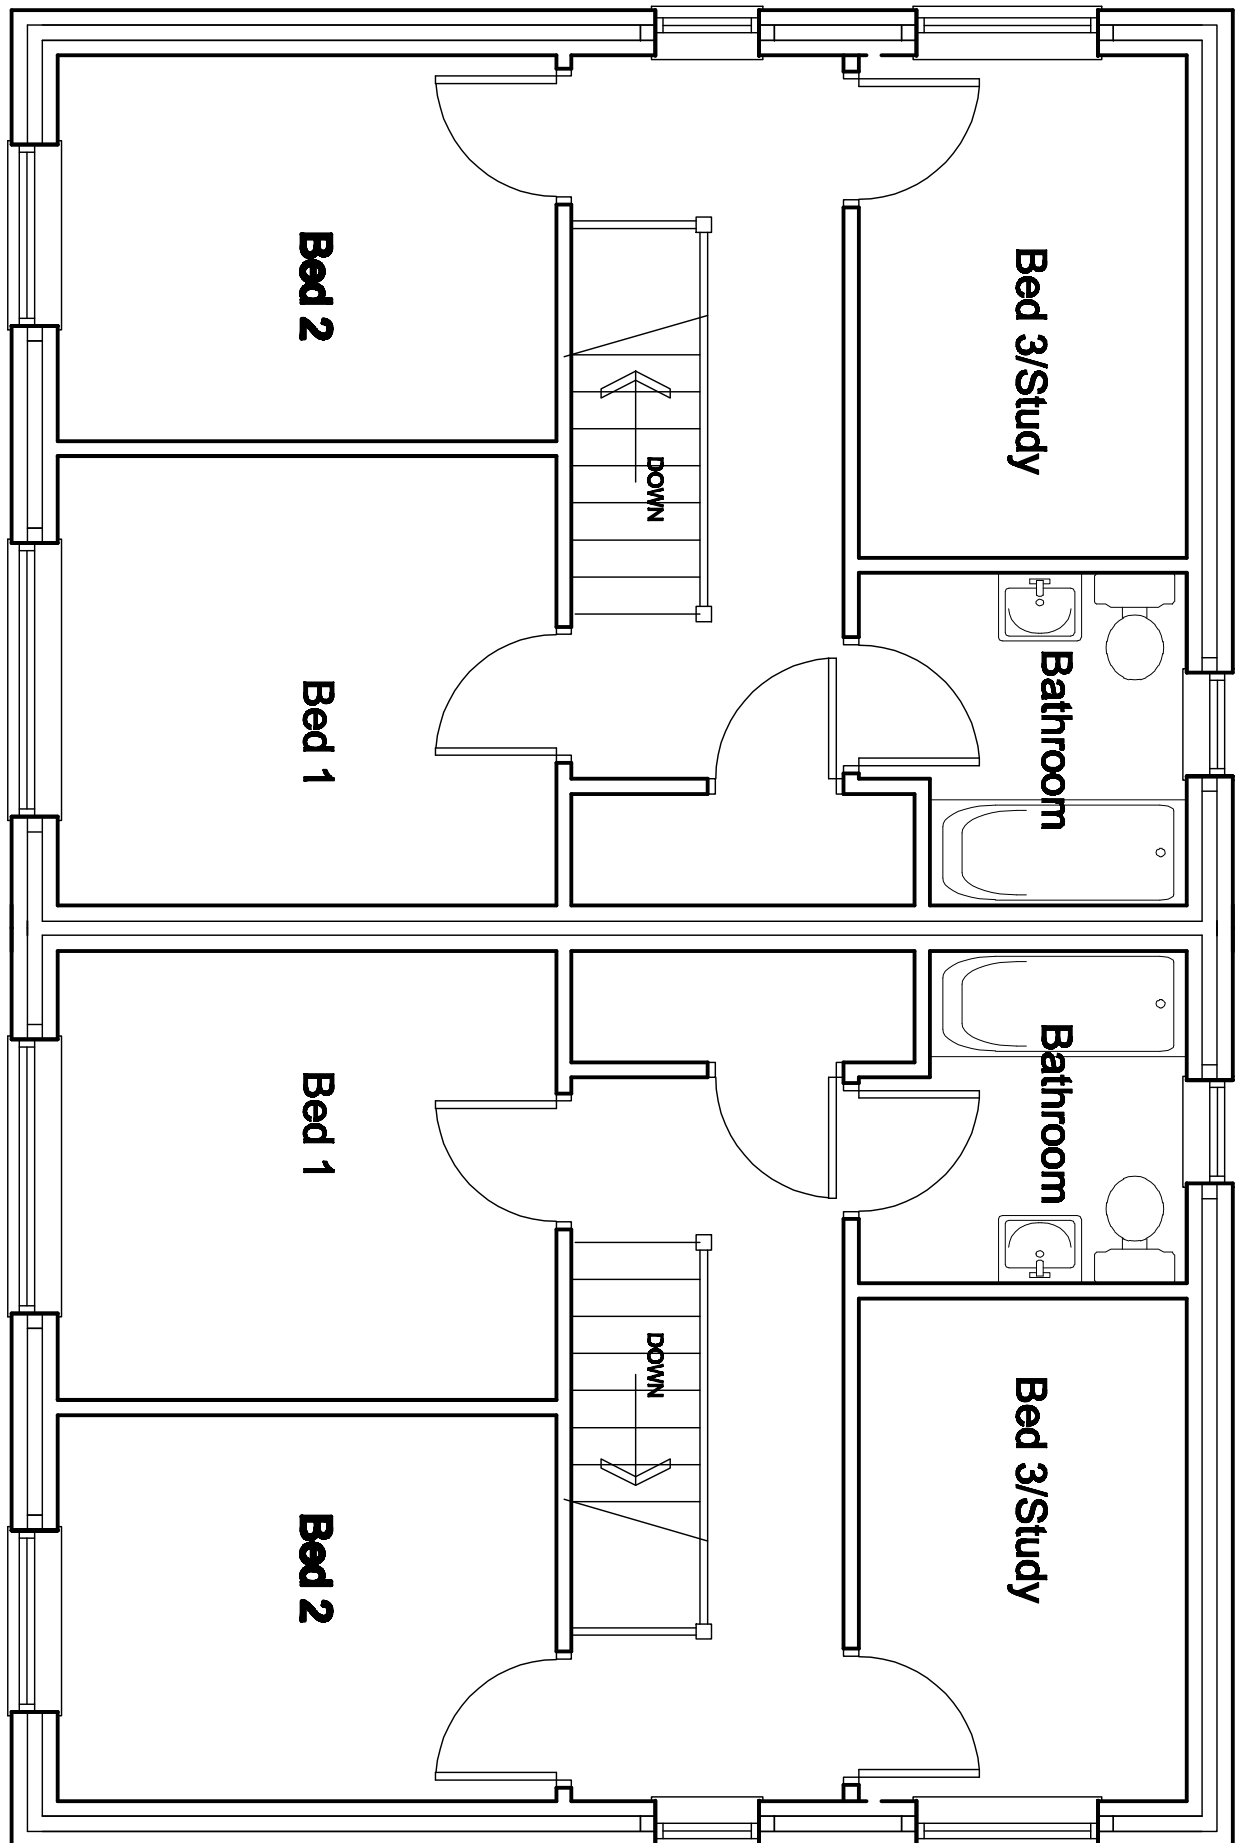
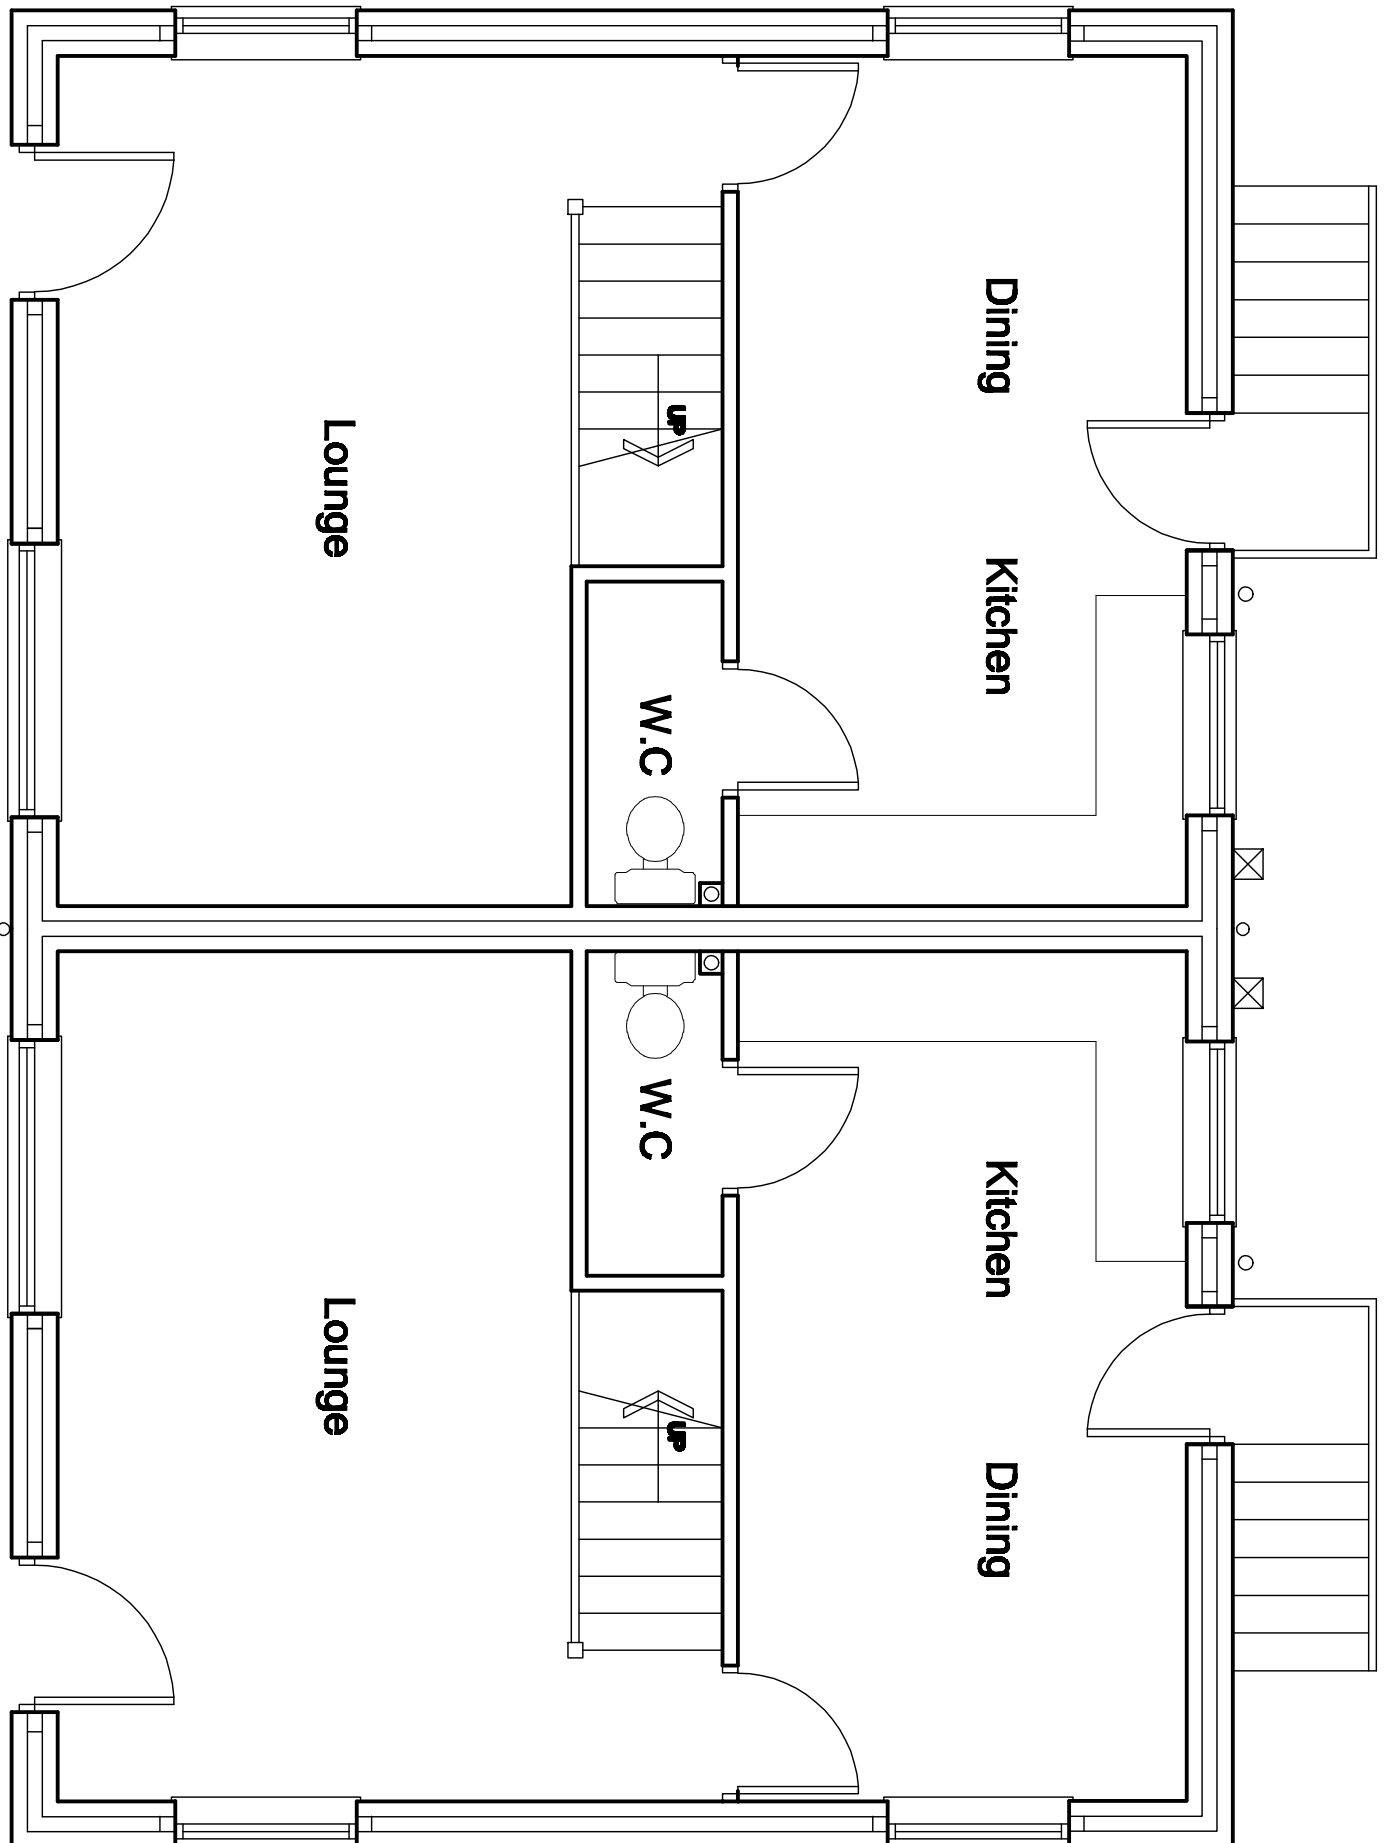
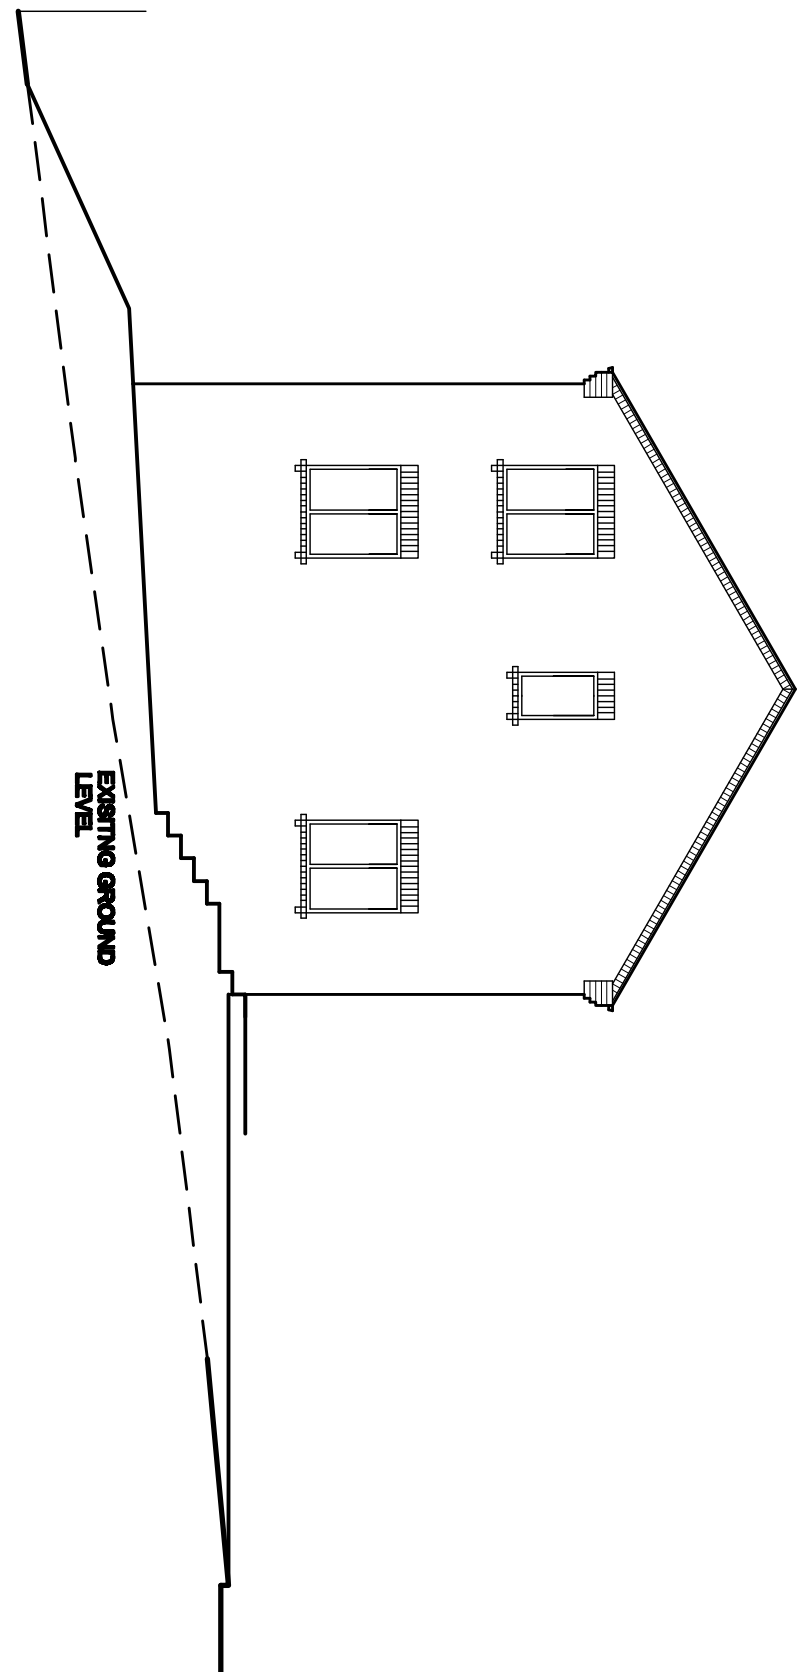
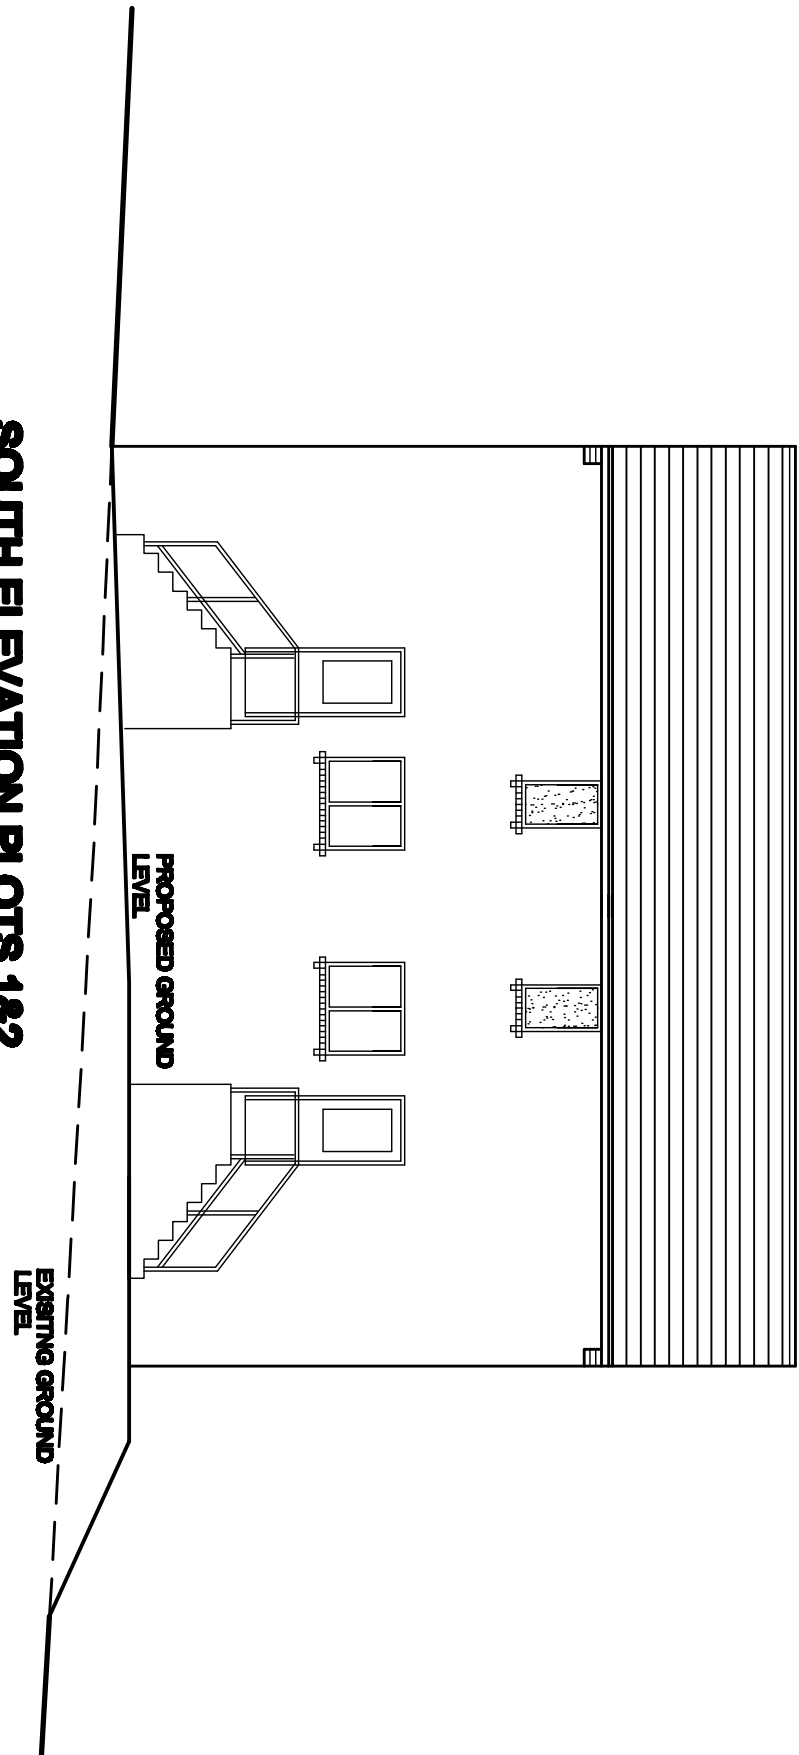


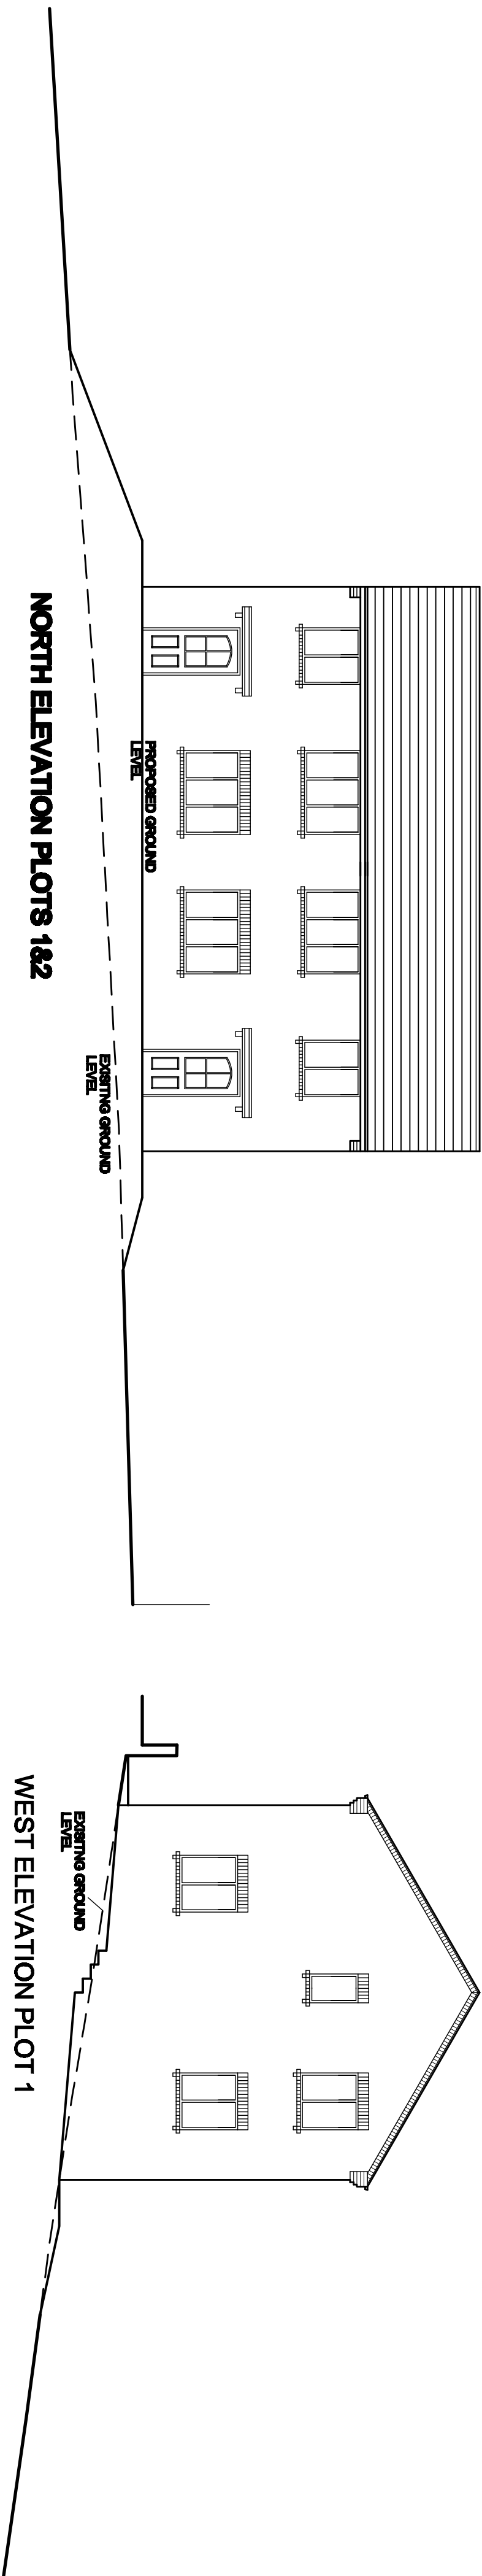

White Agus Partnership 1298, NEW ROAD, STAINCROSS, BARNESLEY, S75 8PP 1298, NEW ROAD, STAINCROSS, BARNESLEY, S75 8PP PHONE/FAX: 01223 296442 E-mail: agus@stintimed.com									
Project: PROPOSED RESIDENTIAL DEVELOPMENT AT JUMP, BARNESLEY					Client: MESSERS EXLEY, MITER, WHITE & WILLIAMS				
Drawing Title: PLANS & ELEVATIONS PLOTS 1 & 2		Date: APRIL 2009	Scale: 1:50 & 1:100						
Date	Suffix	Description	Date	Suffix	Description	Ref.	Dwg. No.	Rev.	
26/04/09	A	ISSUED TO CLIENTS REQUIREMENTS	02-07-09	F	ISSUED FOR PLANNING PERMISSION	08-123	01	F	
06-04-09	B	REVISED TO PLANNING PERMISSION							
06-04-09	C	REVISED TO PLANNING PERMISSION							
22-04-09	E	LENGTH ADJUSTED BY 1M							