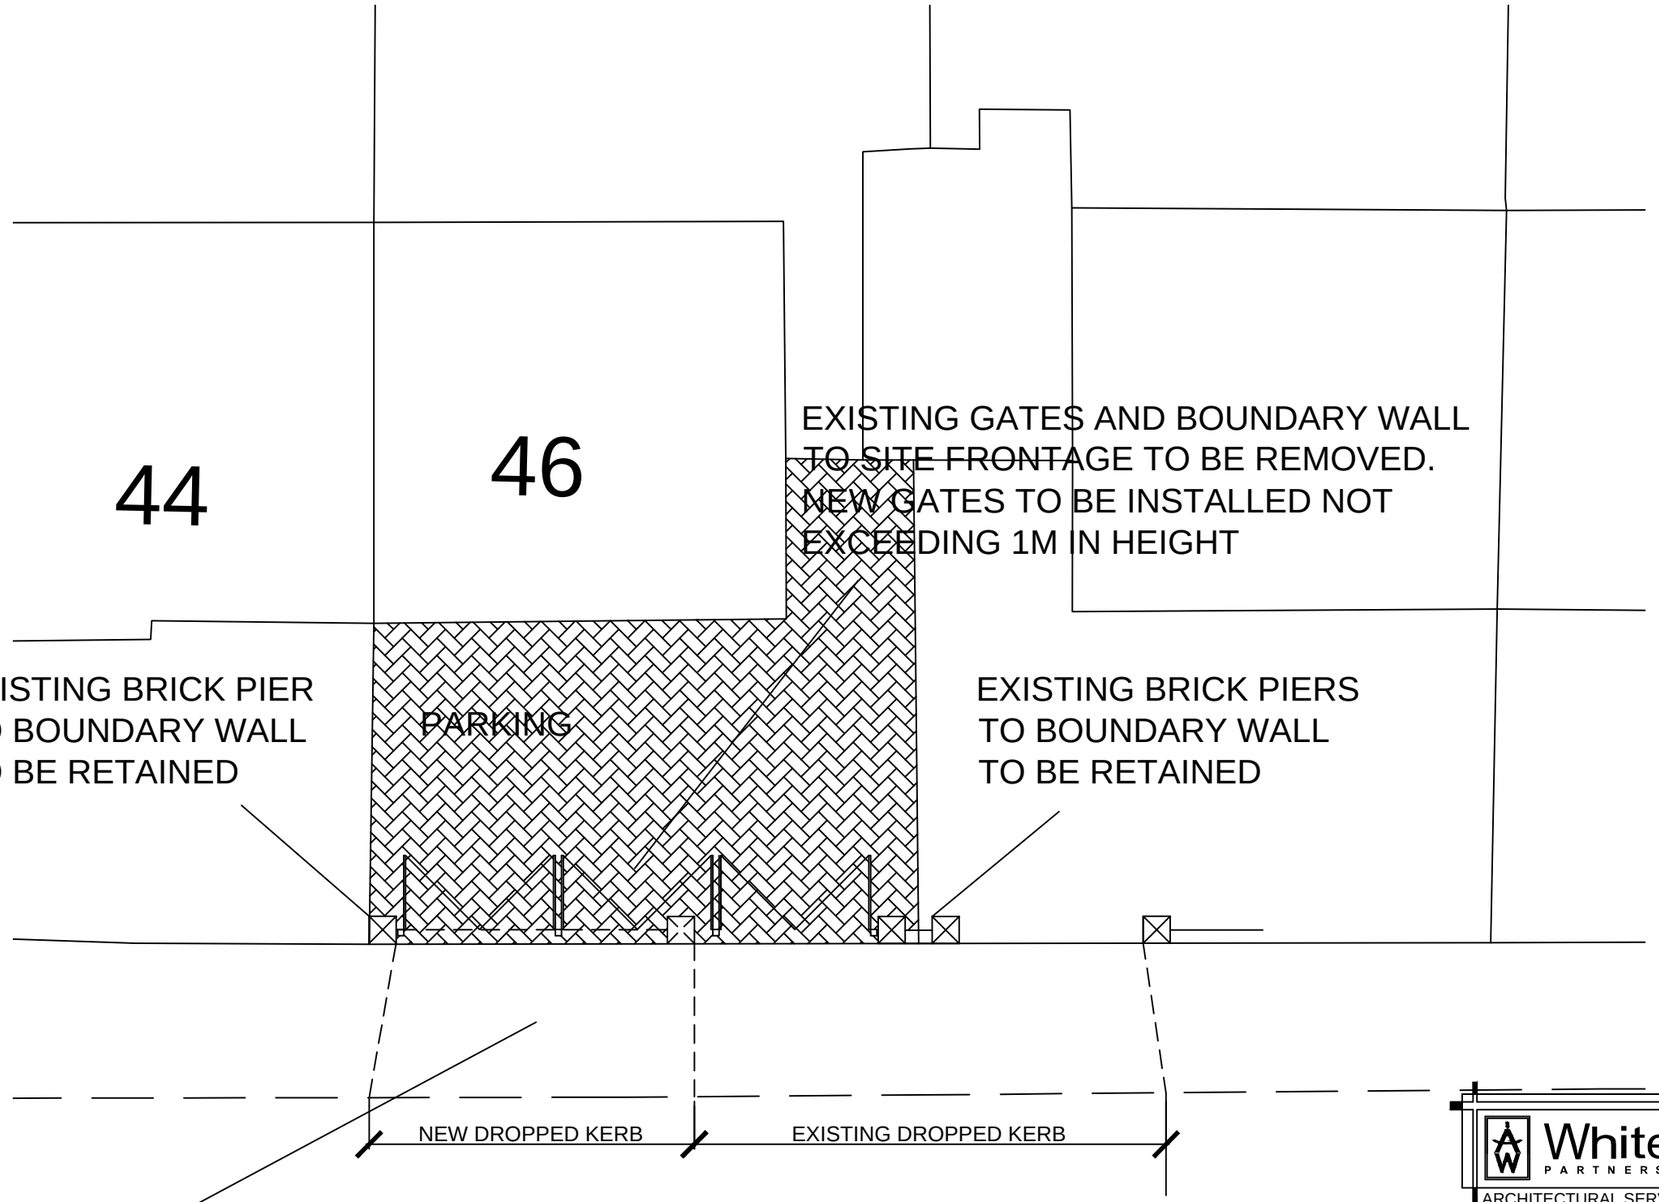


NEW DROPPED KERBS AND FOOTWAY CROSSING TO L.A. REQUIREMENTS

White Agus PARTNERSHIP
8 MORSTON BUSINESS PARK, WHALEY ROAD, BARUGH GREEN, BARNSLEY. S75 1HQ
Phone: 01226 208482
Fax: 01226 283030
Email: info@whiteaguspartnership.co.uk
Web: www.whiteaguspartnership.co.uk
ARCHITECTURAL SERVICES AND SURVEYORS

Project. PROPOSED DROPPED KERB 46 NEWSTEAD ROAD ATHERSLEY NORTH, BARNSLEY S71 3NA	Client. MRS LORRAINE SMITHSON
Drawing Title. PLANS	Date. APRIL 2014 / Scale. 1:200 @ A3
	Ref. 14-003 / Dwg. No. 01 / Rev.

Date	Suffix	Description	Date	Suffix	Description