


PROPOSED BUILDING A

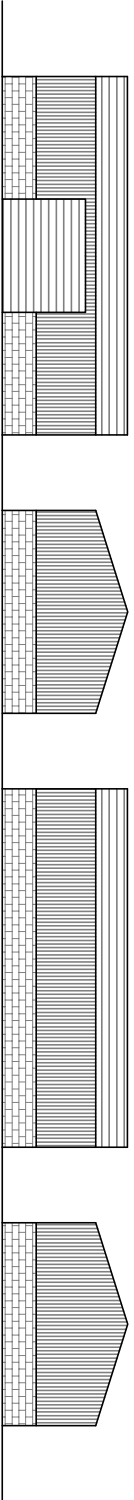


FRONT
ELEVATION
(WEST)

SIDE
ELEVATION
(NORTH)

REAR
ELEVATION
(EAST)


SIDE
ELEVATION
(SOUTH)

PROPOSED BUILDINGS B & C

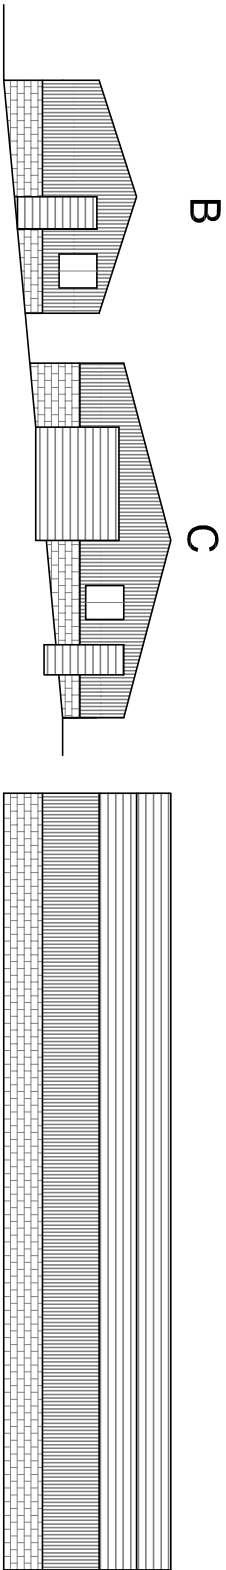

FRONT
ELEVATION
(NORTH)

SIDE
ELEVATION
(EAST)

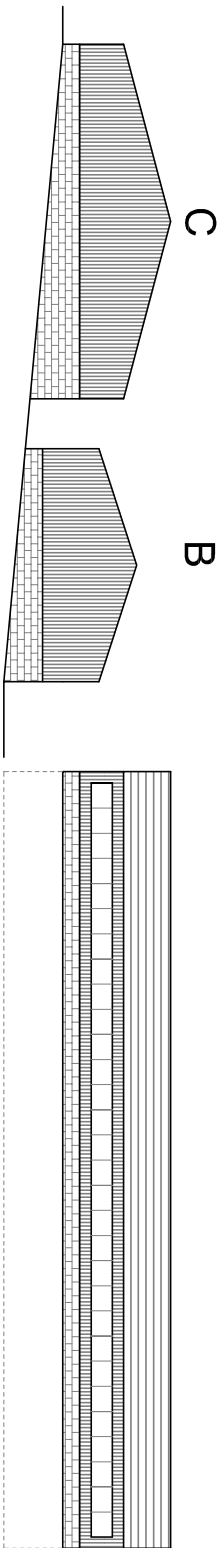

REAR
ELEVATION
(SOUTH)

SIDE
ELEVATION
(WEST)

<u>Address</u> Rockley Nursery, Pilley Lane, Birdwell, Barnsley, S75 3AW		<u>O.S.Ref</u> se3400	<u>Date</u> May '18	PROPOSED ELEVATIONS
<u>Scale</u> 1:200 at A3	<u>Drawn By</u> AH	<u>Plan No</u> AH0159-4a		