


SAFETY, HEALTH AND ENVIRONMENTAL
IN ADDITION TO THE HAZARDS OR RISKS NORMALLY ASSOCIATED WITH THE TYPES OF WORK DETAILED ON THIS DRAWING, THE FOLLOWING SIGNIFICANT RESIDUAL RISKS SHOULD BE NOTED.
CONSTRUCTION:
MAINTENANCE, CLEANING AND OPERATION :
DECOMMISSIONING OR DEMOLITION :

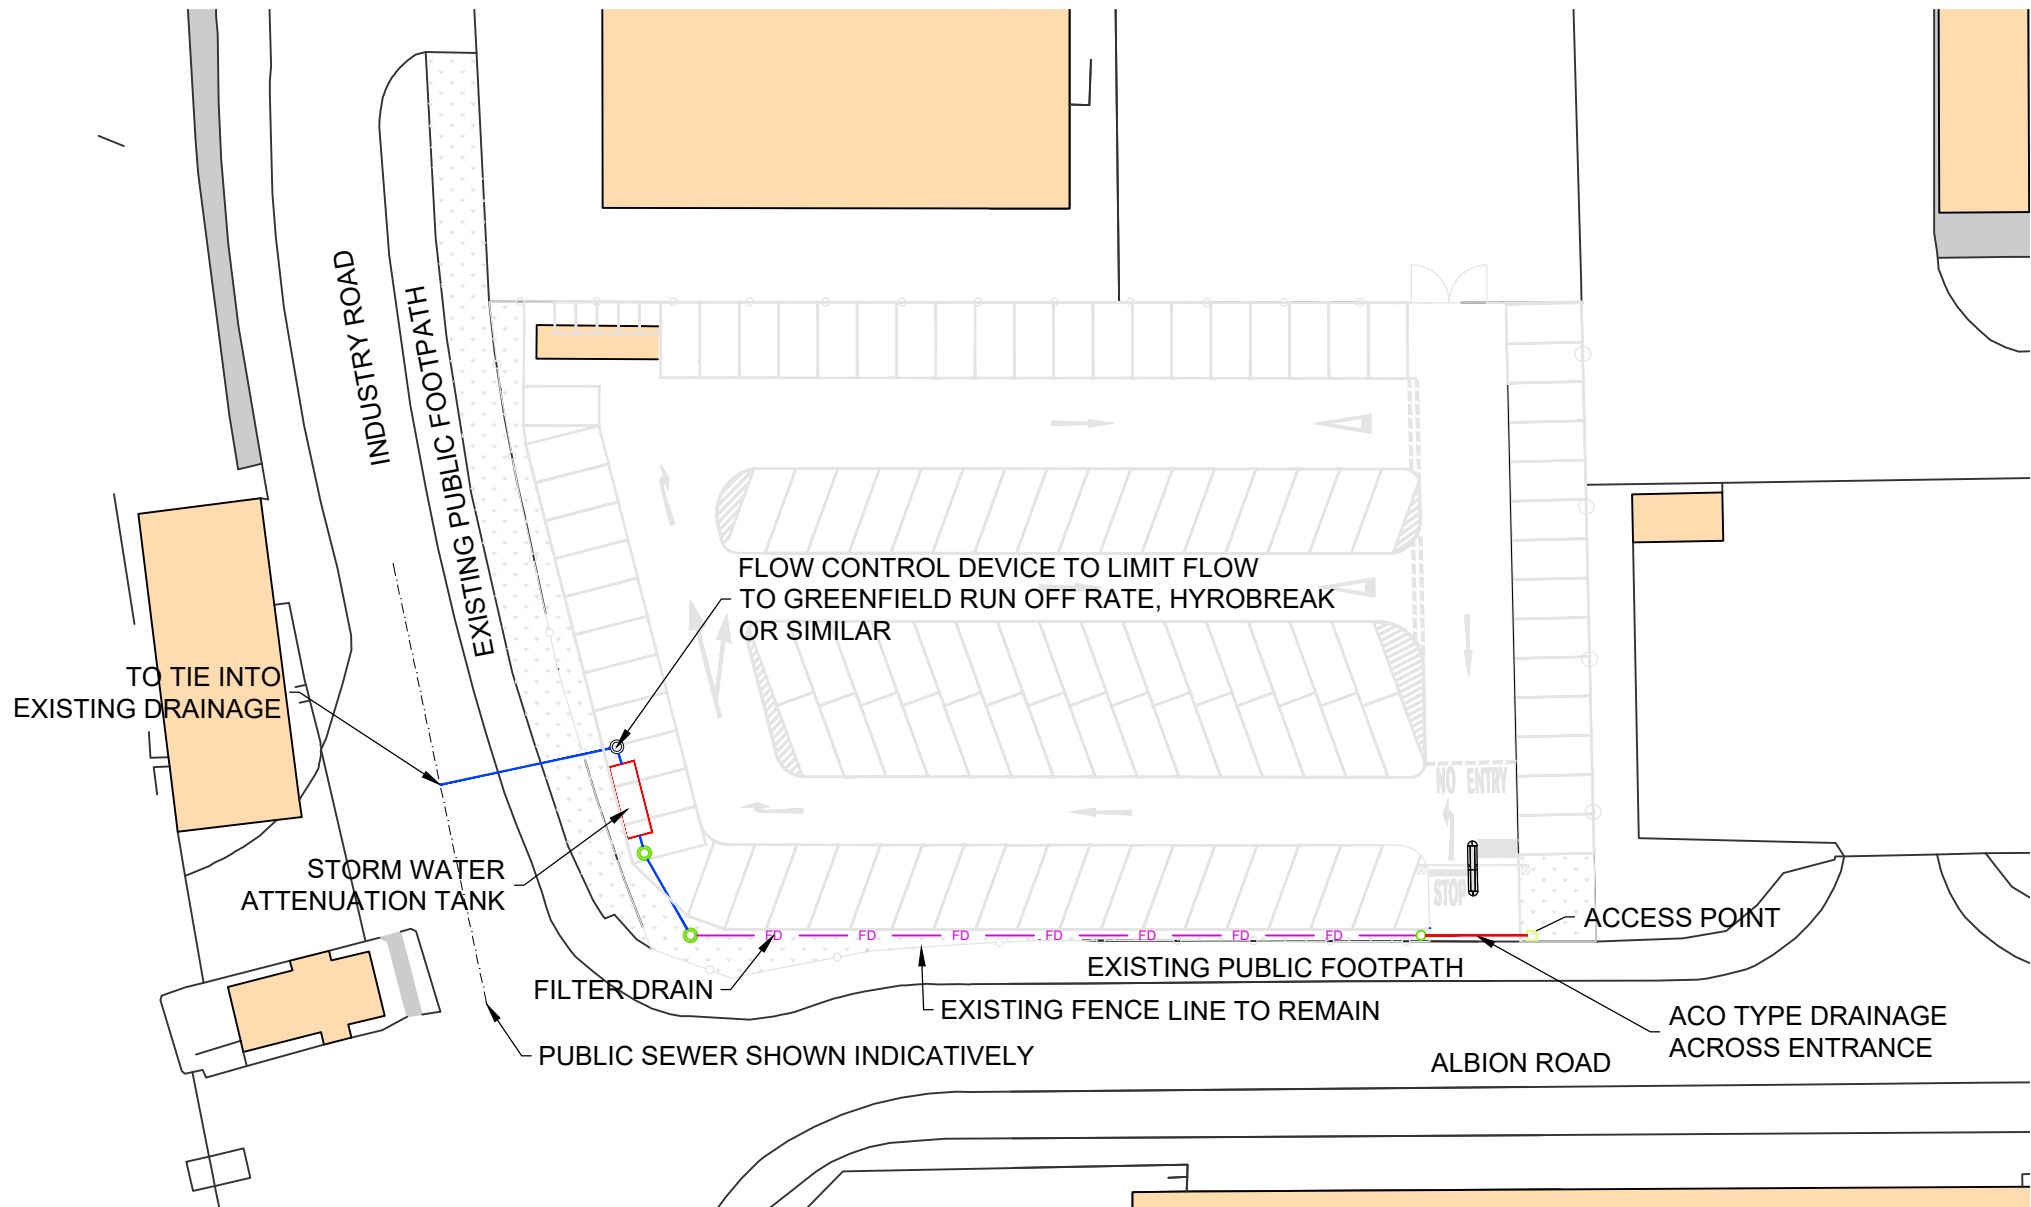

DRAINAGE WORKS

SCALE 1:500

KEY

MAN HOLE / MH



FLOW CONTROL
DEVICE / FCD



INSPECTION CHAMBER /
IC



ACO TYPE DRAIN




ACCESS POINT



DRAIN PIPE



FILTER DRAIN

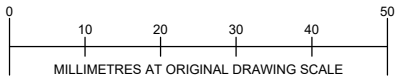

- NOTES
1. SHOULD THERE BE ANY CONFLICT BETWEEN THE DETAILS INDICATED ON THIS DRAWING AND THOSE INDICATED ON OTHER DRAWINGS THE ENGINEER SHOULD BE INFORMED PRIOR TO CONSTRUCTION ON SITE.
 2. ALL DRAWINGS ARE IN MILLIMETRES UNLESS OTHERWISE STATED.
 3. IT IS THE RESPONSIBILITY OF THE CONTRACTOR TO EXECUTE THE WORKS AT ALL TIMES IN STRICT ACCORDANCE WITH THE REQUIREMENTS OF THE HEALTH AND SAFETY AT WORK ACT 1974 AND CDM REGULATIONS 2015.
 4. THIS DRAWING IS TO BE READ IN CONJUNCTION WITH ALL OTHER RELEVANT DRAWINGS.

INFORMATION

P02	BARRIER DISTANCE FROM FOOTWAY INCREASED TO 5 METRES	DT	MT	PW	13/08/22
P01	1ST ISSUE	DT	MT	PW	15/08/22
REV	DESCRIPTION	BY	CHK	APP	DATE

REVISION TABLE

HBPW
CONSULTING ENGINEERS

43 BRIDGEGATE
RET FORD
NOTTINGHAMSHIRE
DN22 7UX
TEL: (01777) 869896
www.hbpw.co.uk

CLIENT:
GIST

CONTRACTOR:
TBC

HBPW PROJECT NUMBER:
SL07442

PROJECT:
GIST BARN SLEY - CAR PARK
ENHANCEMENT

DRAWING:
DRAINAGE WORKS

PROJECT ENGINEER: P. WITHERS	DRAWN: D. TSIRITAKIS
CHECKED: M. TODD	APPROVED: P. WITHERS

DATE: 15.08.2022	SCALE: 1:500	SIZE: A3	SUITABILITY: S4	REVISION: P02
---------------------	-----------------	-------------	--------------------	------------------

DOCUMENT REFERENCE NUMBER:
7442-HBPW-XX-XX-DR-C-0005